


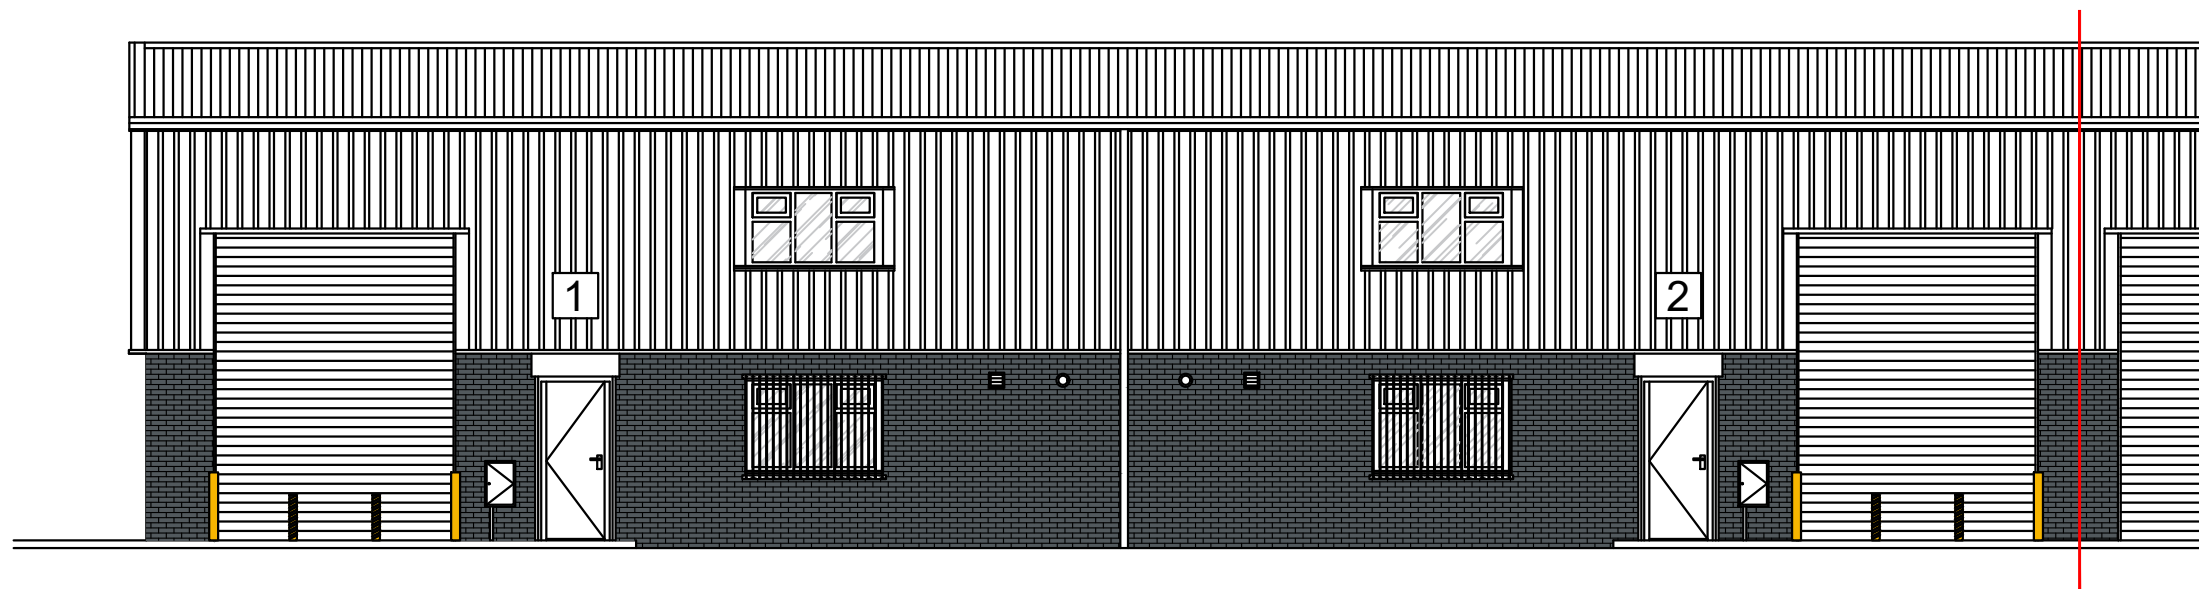


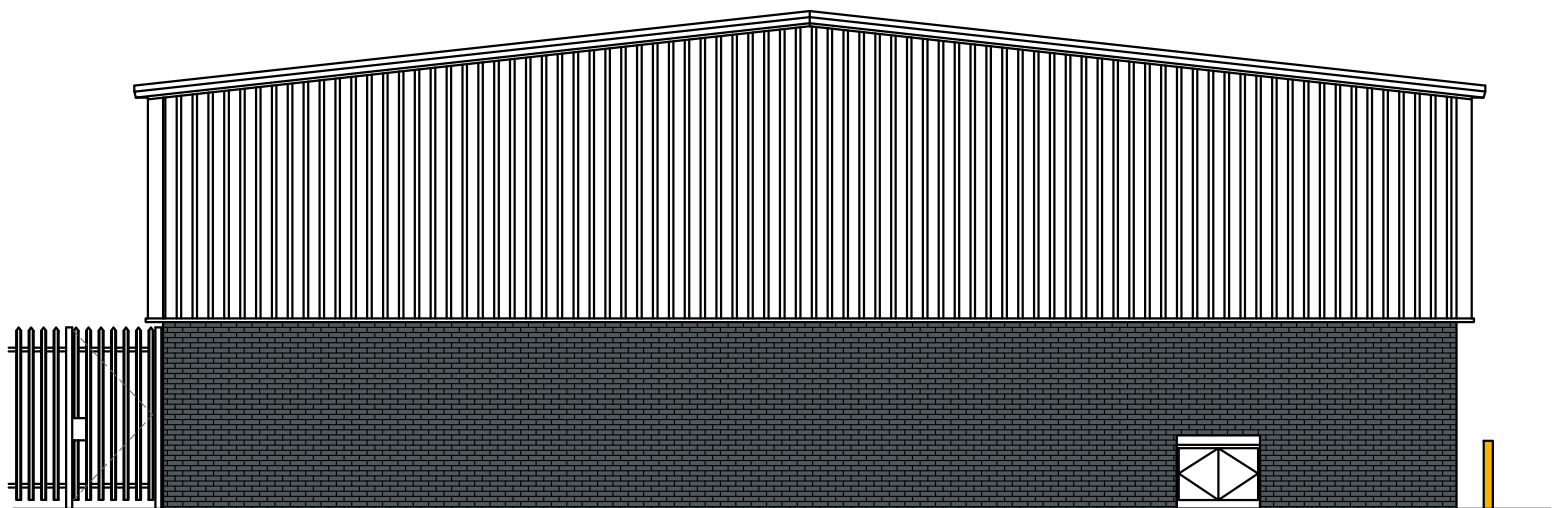


EXISTING FRONT ELEVATION '1'
SCALE 1:100

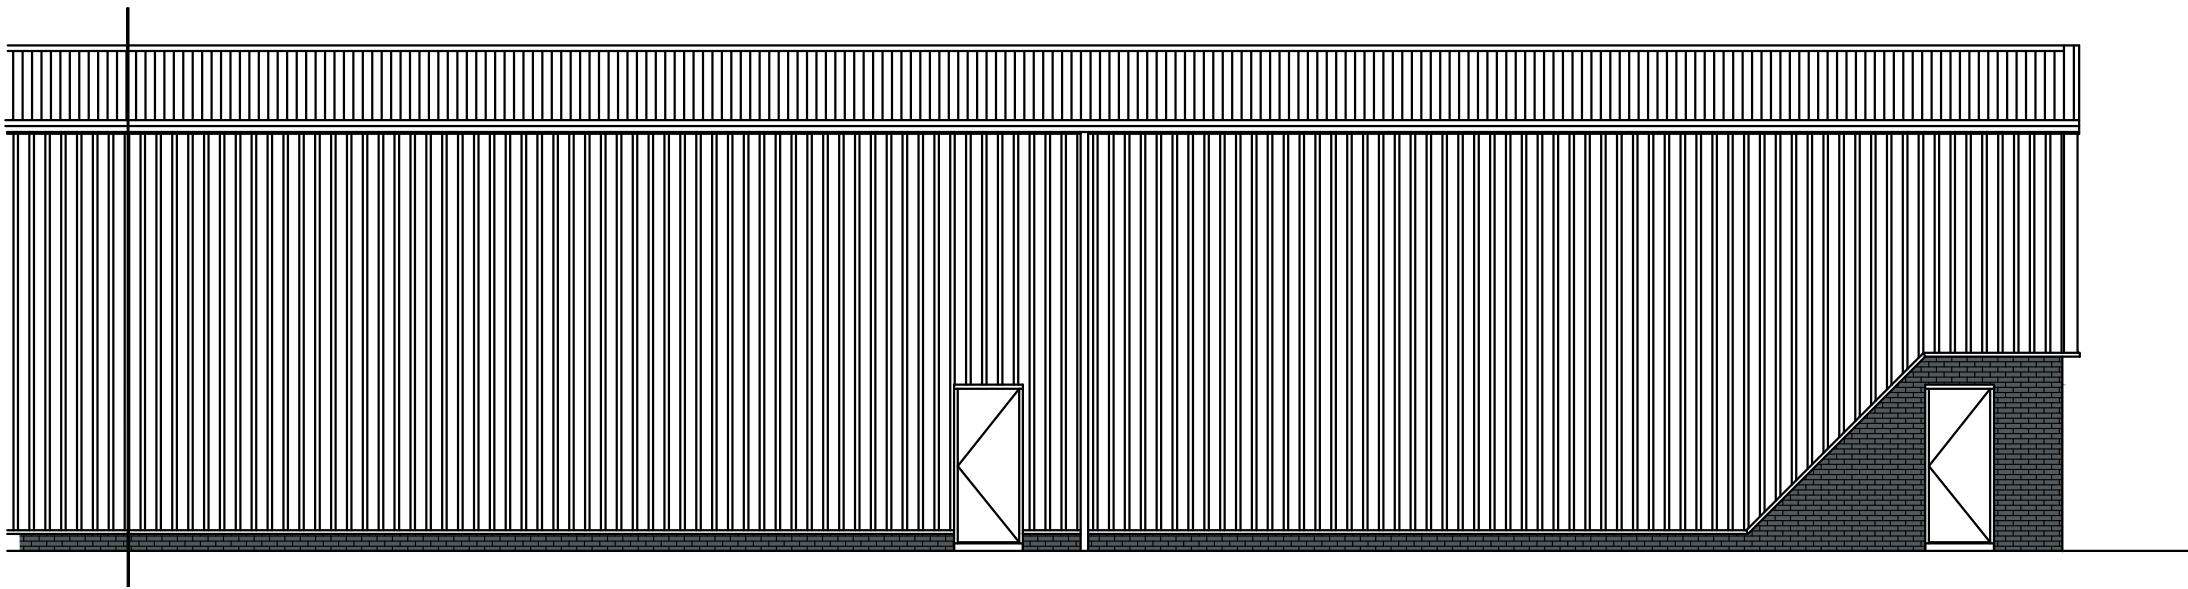

EXISTING LEFT SIDE ELEVATION '2'
SCALE 1:100

 

EXISTING REAR ELEVATION '3'
SCALE 1:100

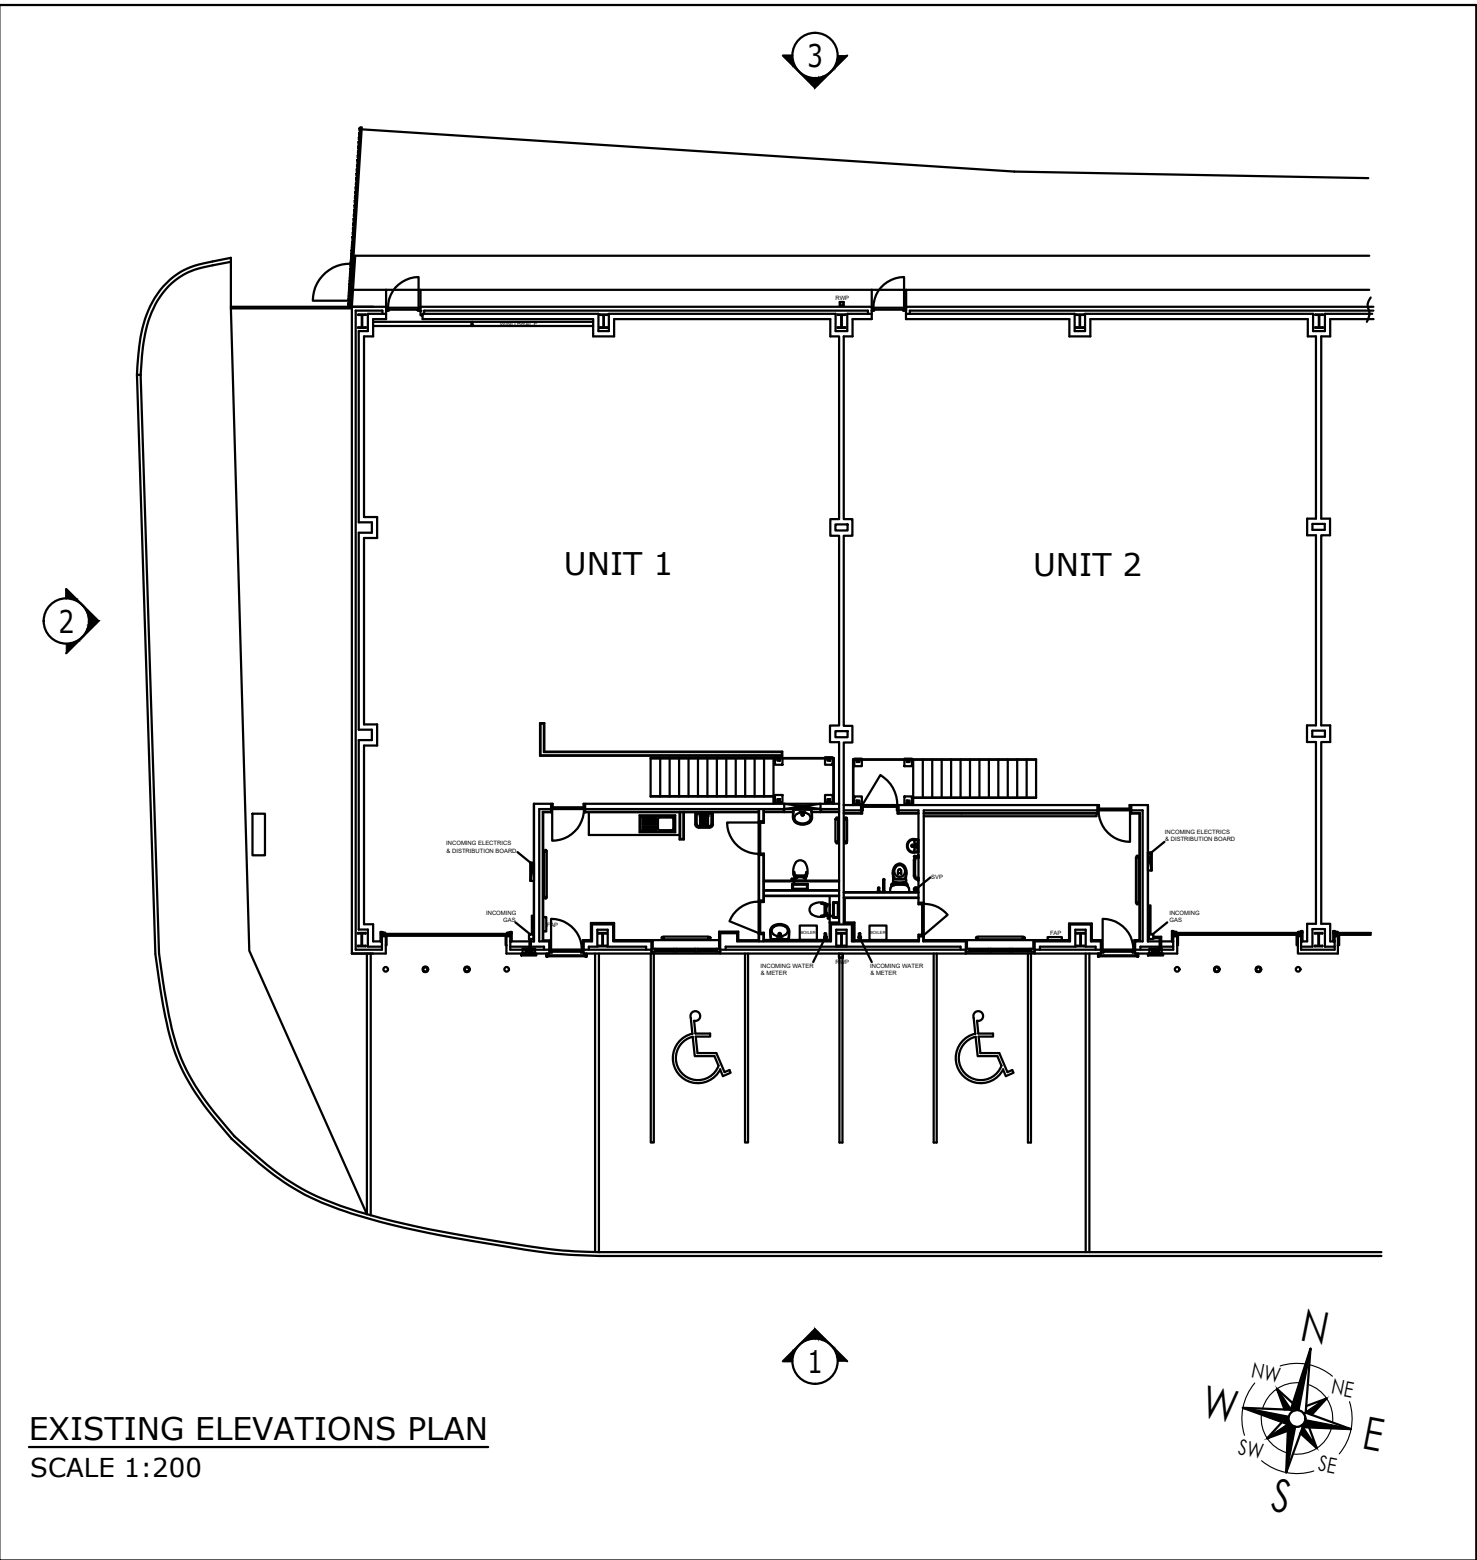

EXISTING ELEVATIONS PLAN
SCALE 1:200

REV	DESCRIPTION	BY	DATE
-----	-------------	----	------

Drawing status:-

PLANNING DRAWING

Client:-

SCREWFIX

Project:-

TRADE COUNTER

Address:-

Units 1 & 2 Sedgeley Park
Trading Estate
Prestwich M25 9WD

Title:-

EXISTING
EXTERNAL ELEVATIONS

DWG No.

10715-103-02

Date Created

19/10/2023

Revision

-

Drawn By

MPA

Checked By

BIL

Scale

As Noted

Sheet Size

A1

Please note: - No alterations may be made to the method of manufacture, materials specified & dimensions shown on this drawing without prior consultation with BIL cad dept. Any products specified on this drawing MUST be used in accordance with the manufacturers specification. Should any costs be incurred due to unconfirmed alterations the manufacturer may be liable.

