

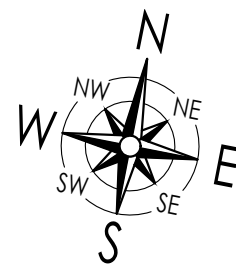


CHANGE OF USE & EXTERNAL ALTERATIONS SUBJECT TO SEPARATE PLANNING APPLICATION (REF: PP-13166674)

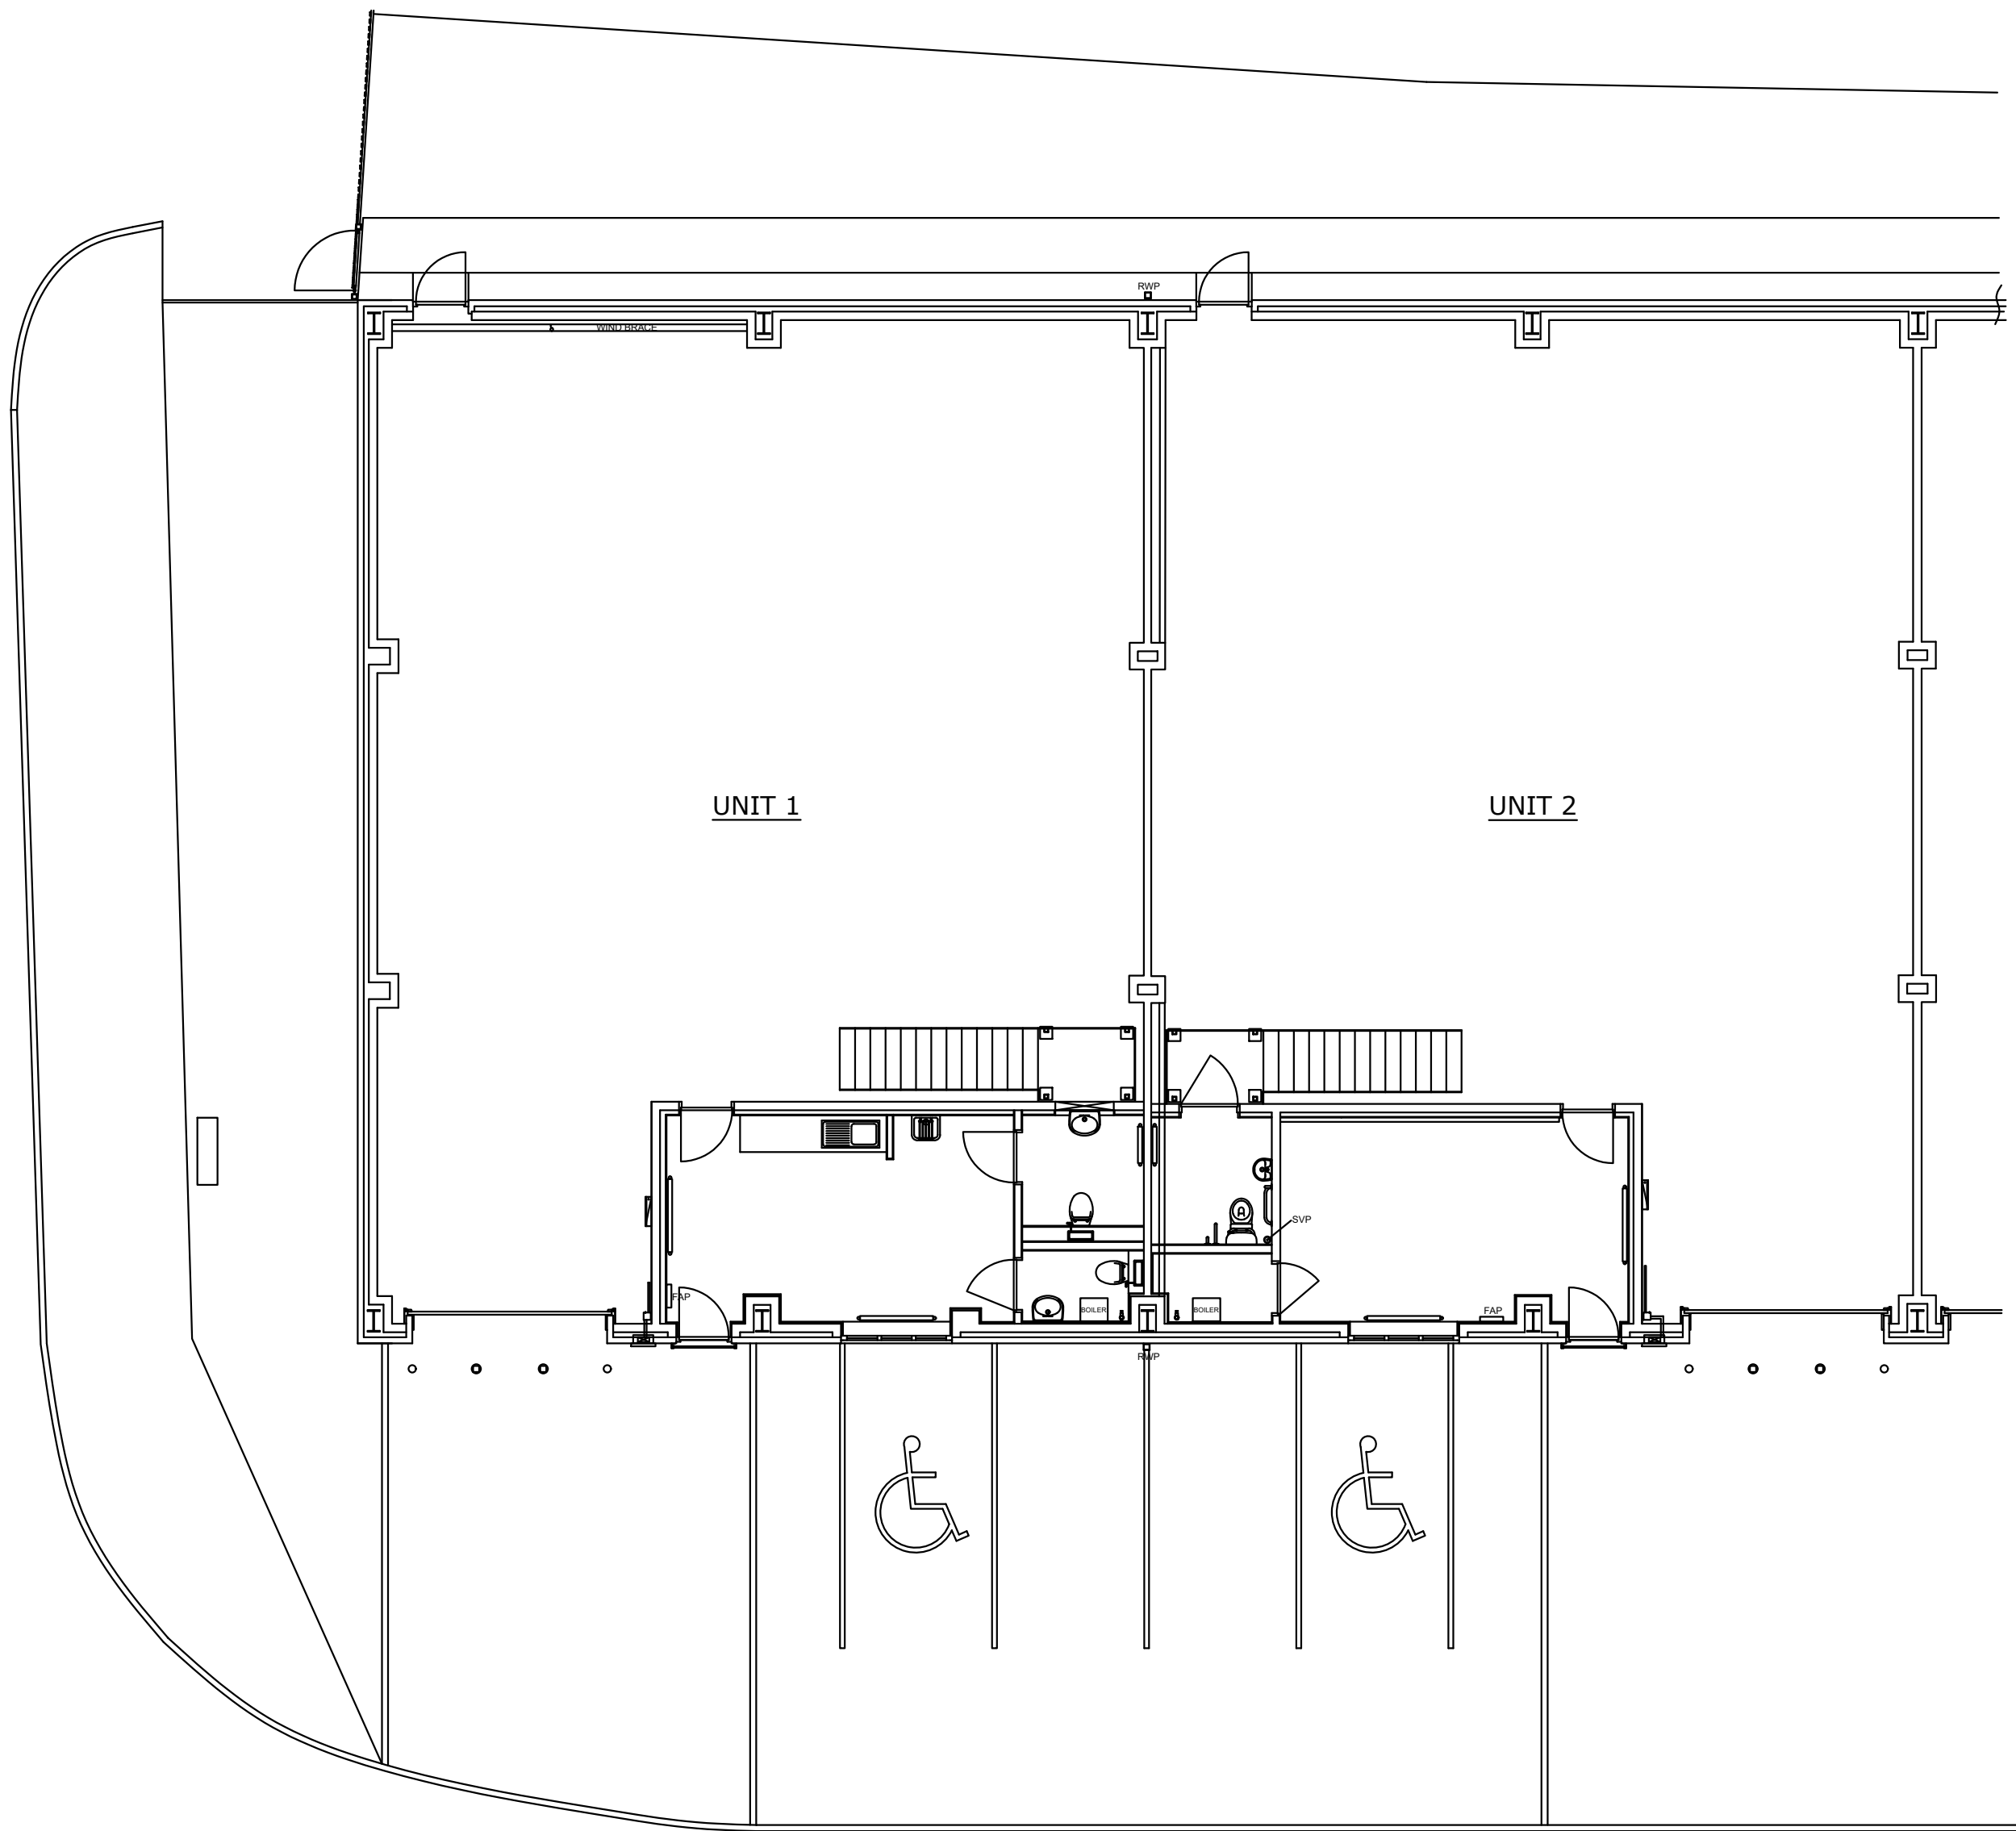

EXISTING GROUND FLOOR PLAN
SCALE 1-100

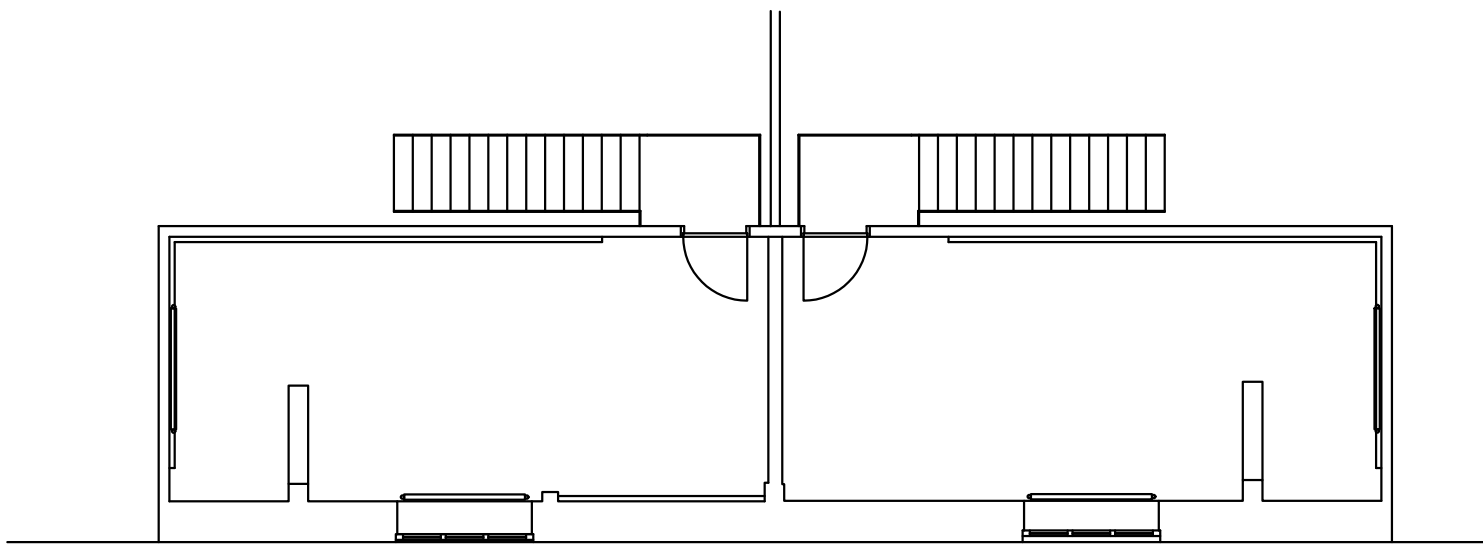

EXISTING MEZZANINE FLOOR PLAN
SCALE 1-100



REV	DESCRIPTION	BY	DATE
-----	-------------	----	------

Drawing status:-

PLANNING DRAWING

Client:-



Project:-

ASHP INSTALLATION

Address:-

Units 1 & 2 Sedgeley Park
Trading Estate
Prestwich M25 9WD

Title:-

EXISTING
PLAN LAYOUT

DWG No.

10715-104-01

Date Created

01/11/2023

Revision

-

Drawn By

MPA

Checked By

BIL

Scale

As Noted

Sheet Size

A1

Please note: - No alterations may be made to the method of manufacture, materials specified & dimensions shown on this drawing without prior consultation with BIL cad dept. Any products specified on this drawing MUST be used in accordance with the manufacturers specification. Should any costs be incurred due to unconfirmed alterations the manufacturer may be liable.



Bridgford Building
Wellington Crescent
Fradley Park
Uckfield
Staffordshire
WS13 8RZ