




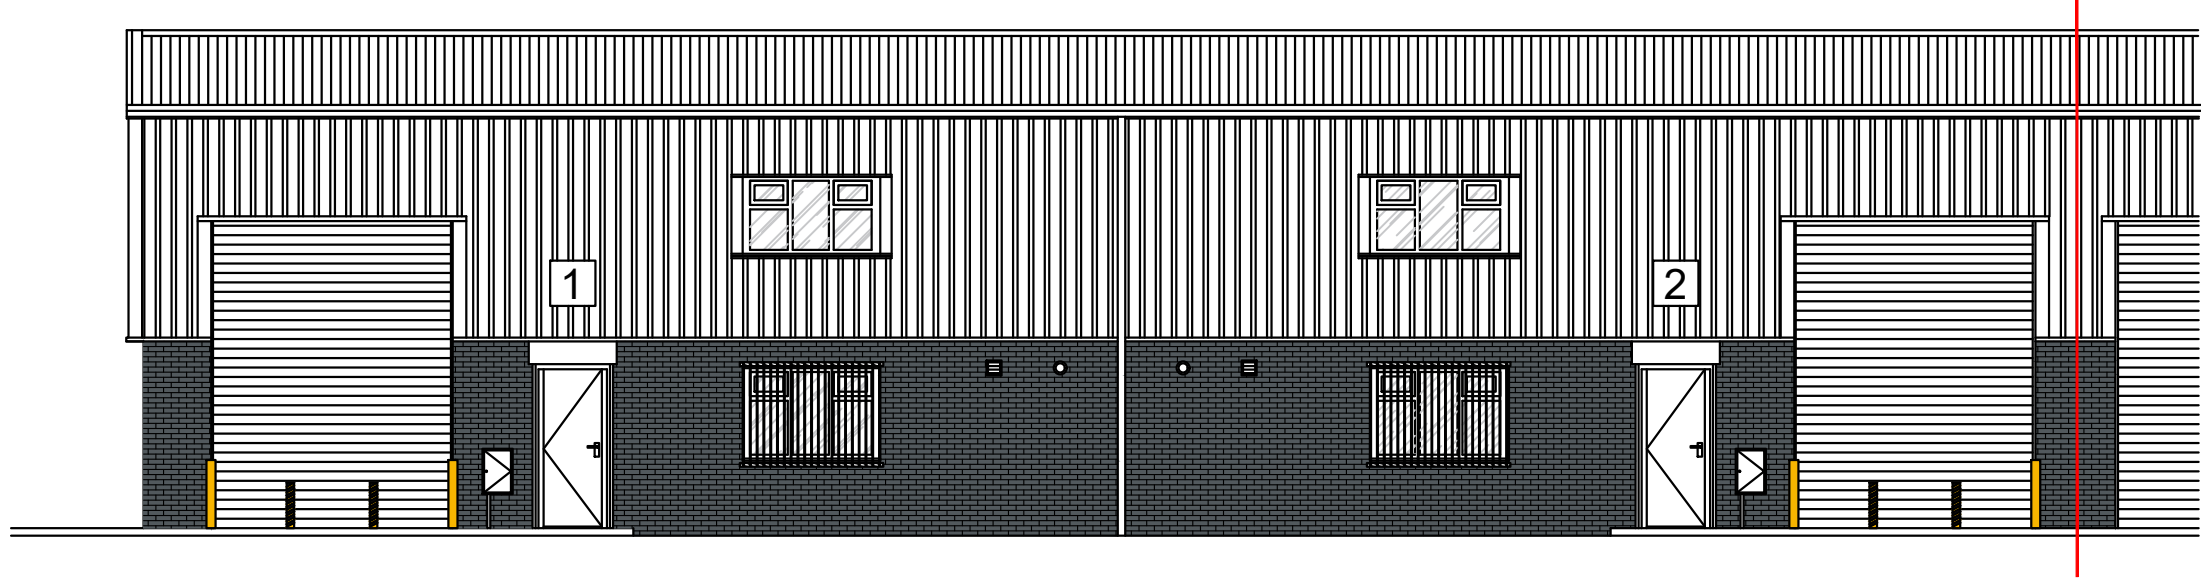


EXISTING FRONT ELEVATION '1'
SCALE 1:100

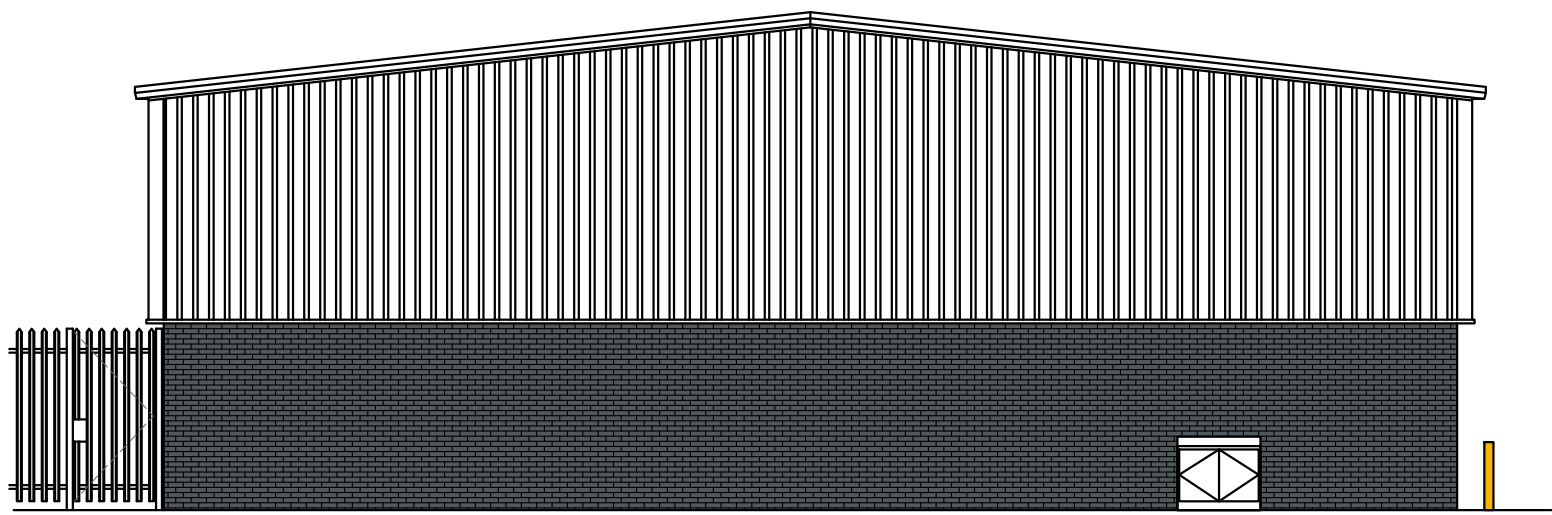

EXISTING LEFT SIDE ELEVATION '2'
SCALE 1:100

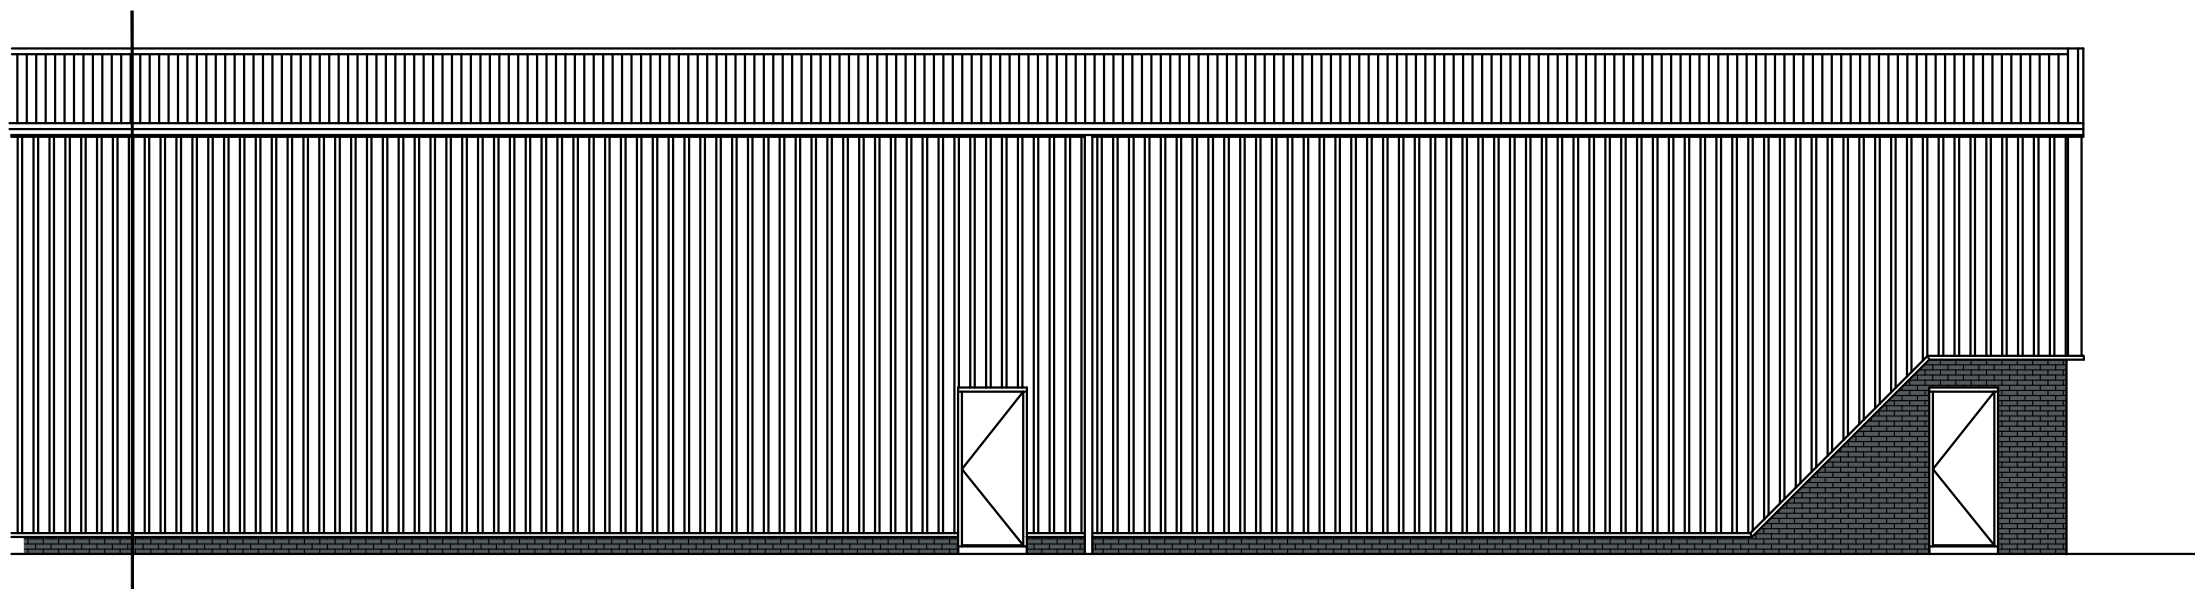

EXISTING REAR ELEVATION '3'
SCALE 1:100

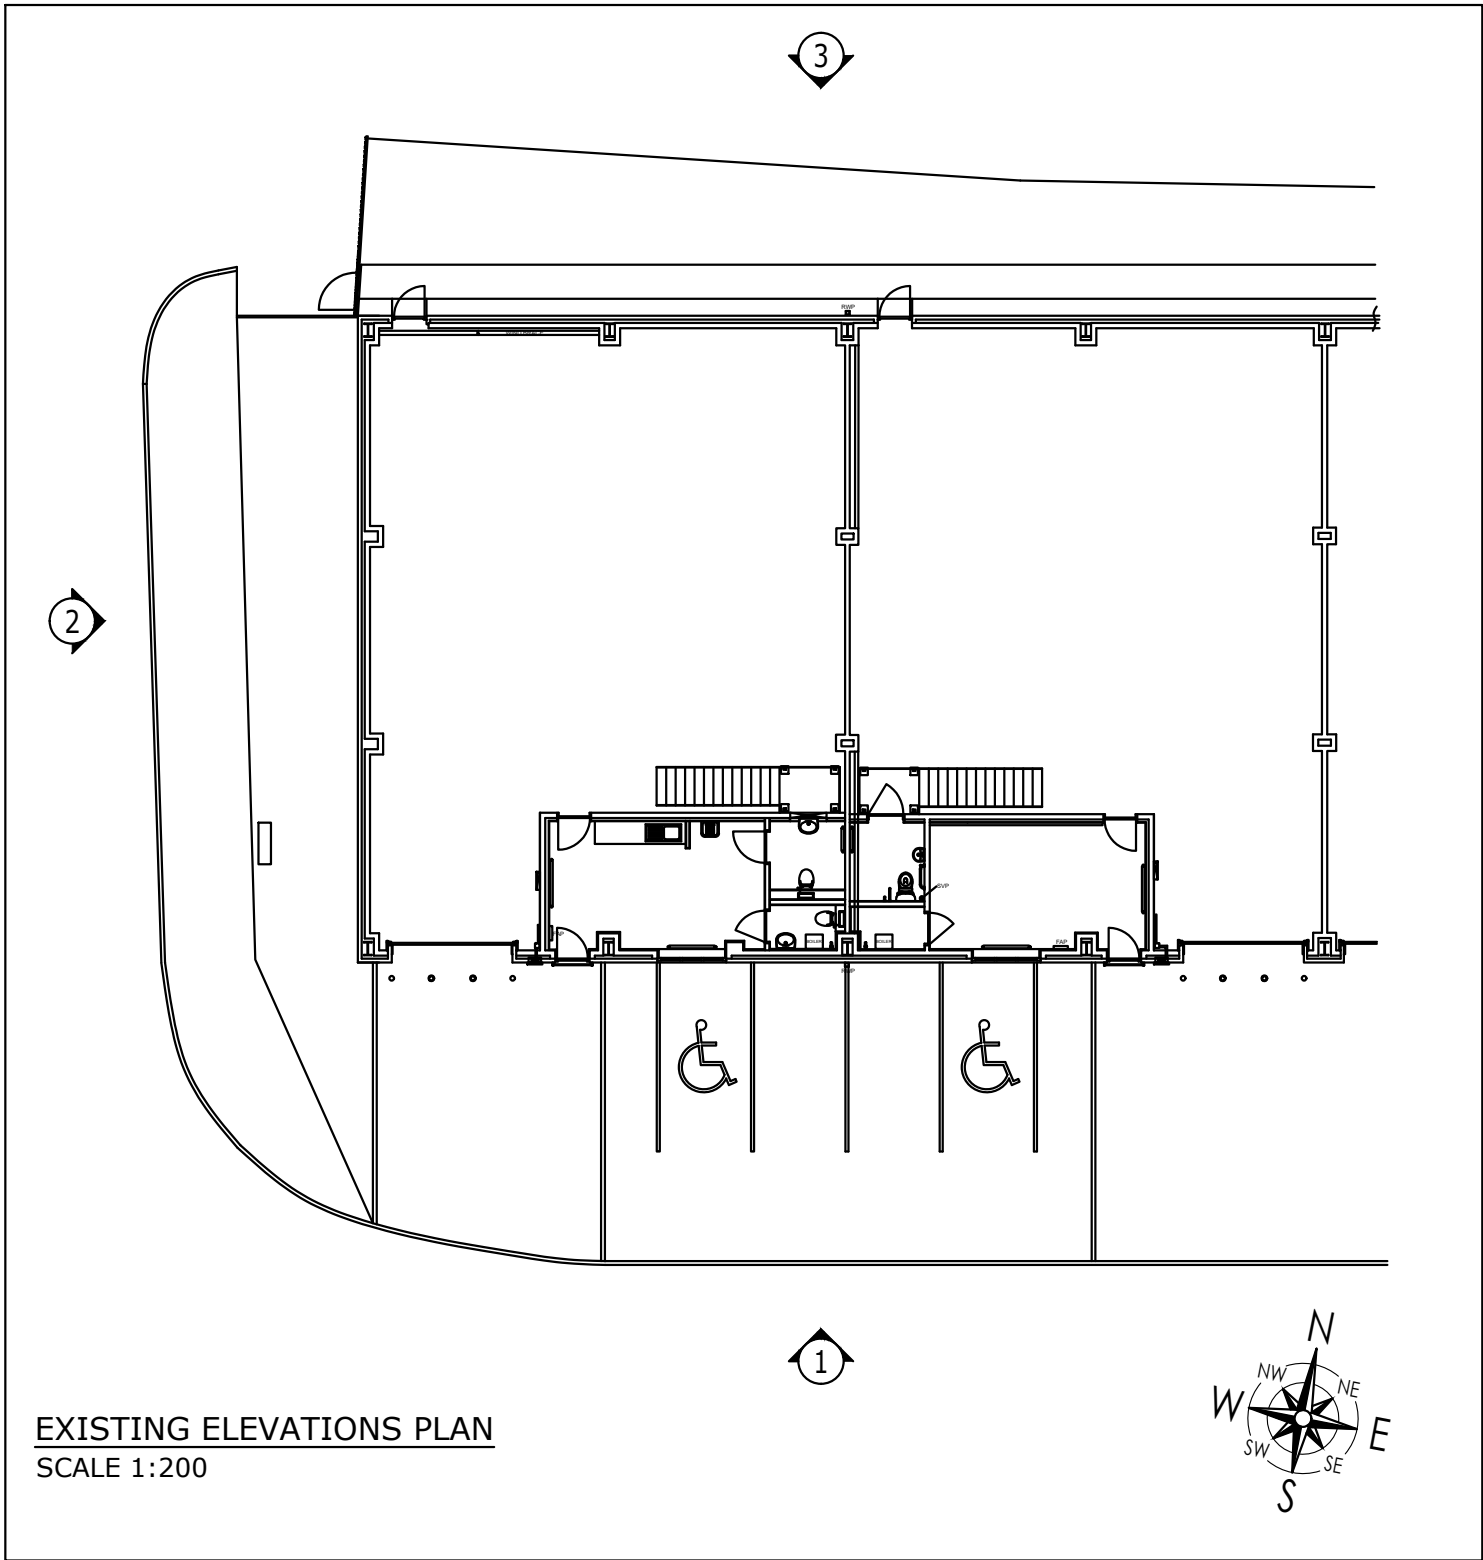

EXISTING ELEVATIONS PLAN
SCALE 1:200

This drawing is the property of Bridgford Interiors Ltd (BIL) and is protected by the Design Copyright Act 1968. It must not be copied or reproduced without express written consent of BIL.

CHANGE OF USE & EXTERNAL
ALTERATIONS SUBJECT TO
SEPARATE PLANNING APPLICATION
(REF: PP-13166674)

REV	DESCRIPTION	BY	DATE
-----	-------------	----	------

Drawing status:-

PLANNING DRAWING

Client:-

SCREWFIX

Project:-

ASHP INSTALLATION

Address:-
Units 1 & 2 Sedgeley Park
Trading Estate
Prestwich M25 9WD

Title:-
EXISTING
EXTERNAL ELEVATIONS

DWG No. 10715-104-02

Date Created	01/11/2023	Revision	-
--------------	------------	----------	---

Drawn By	Checked By	Scale	Sheet Size
MPA	BIL	As Noted	A1

Please note: - No alterations may be made to the method of manufacture, materials specified & dimensions shown on this drawing without prior consultation with BIL cad dept. Any products specified on this drawing MUST be used in accordance with the manufacturers specification. Should any costs be incurred due to unconfirmed alterations the manufacturer may be liable.

