




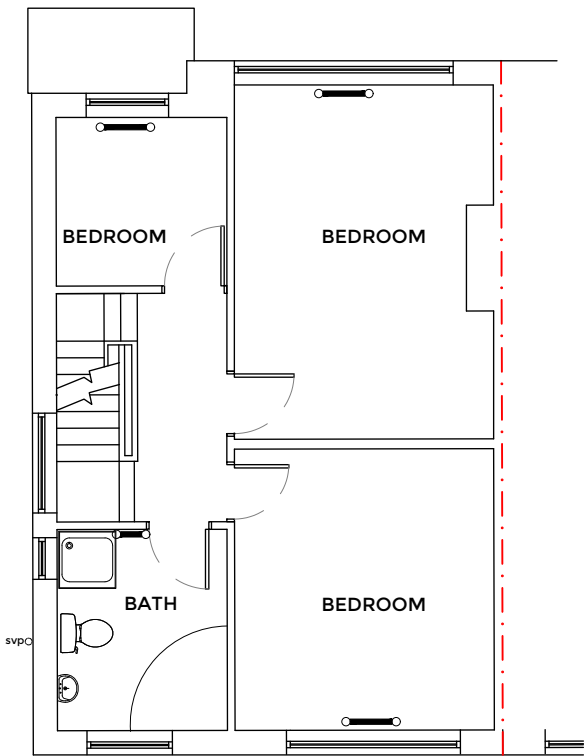

FIRST FLOOR PLAN 1:100

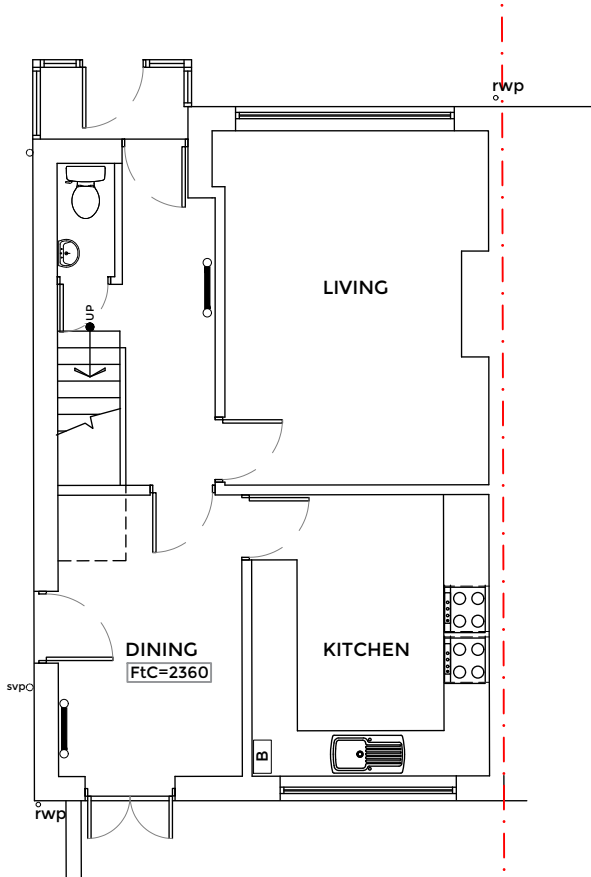

GROUND FLOOR PLAN 1:100

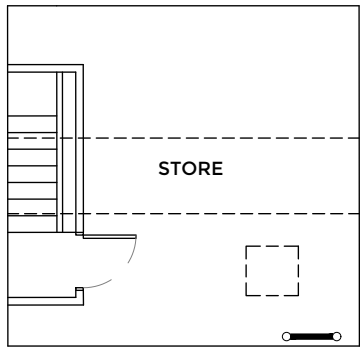

SECOND FLOOR PLAN 1:100




FRONT ELEVATION 1:100




FRONT



REAR

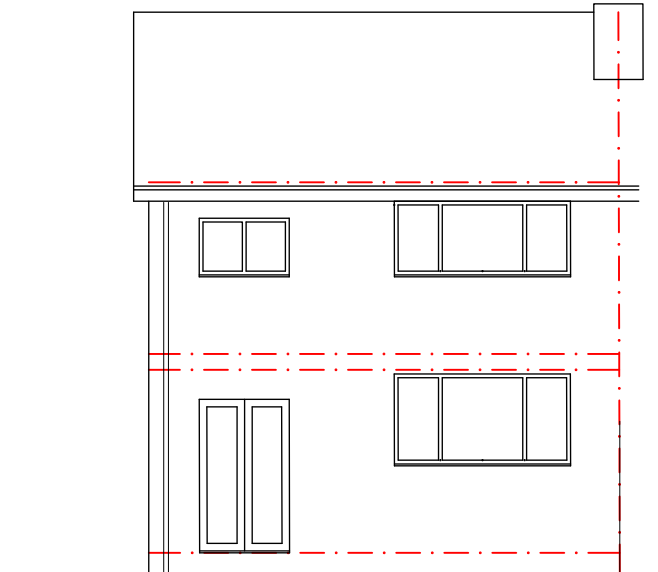


REAR ELEVATION 1:100

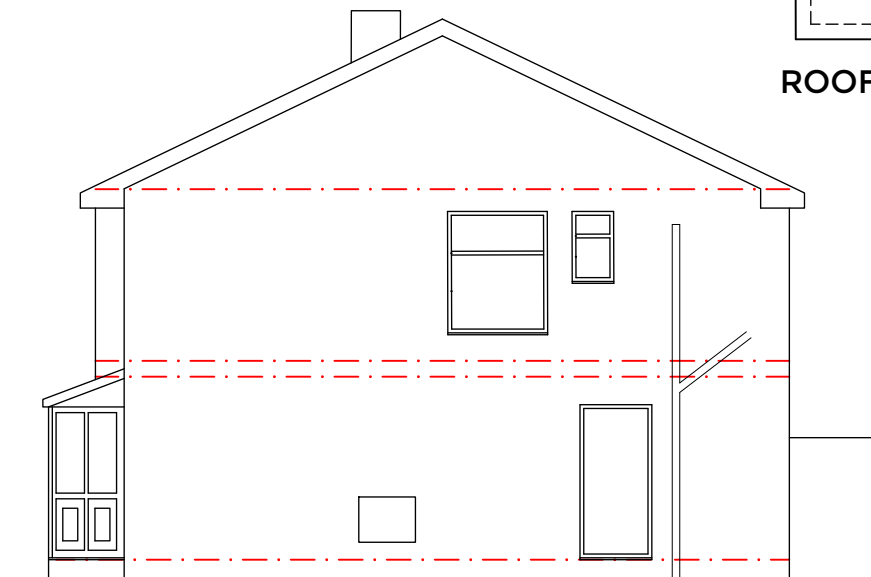


SIDE ELEVATION 1:100



LOCATION PLAN 1:1250

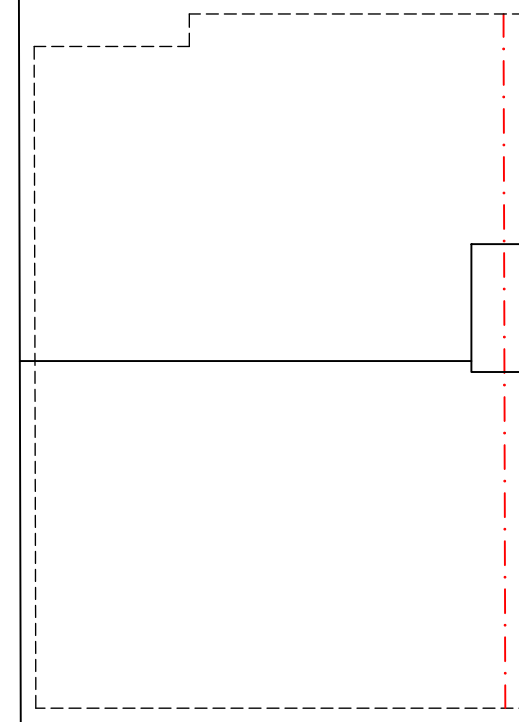

ROOF PLAN 1:100

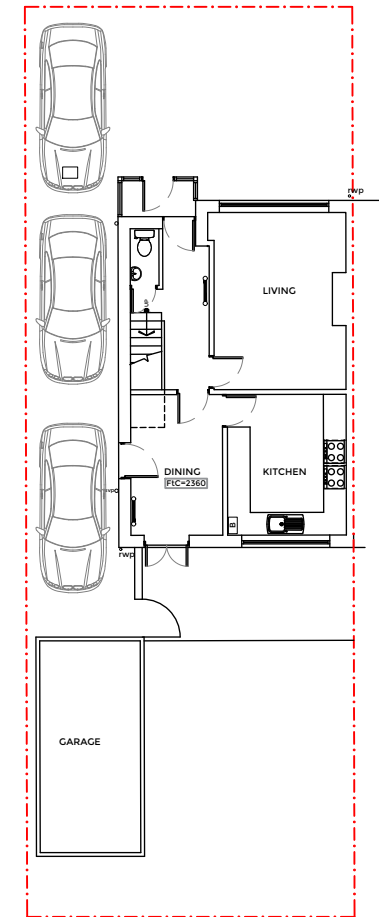

SITE PLAN 1:200

This drawing is ©TECH:D Ltd and is not to be copied, reproduced or re-distributed either in whole or in part without the prior permission of the originator. The originator shall have no responsibility for any liability, loss, cost, damage or expense arising from or relating to any use of this document other than for its intended purpose on this project. This drawing shall be read in conjunction with all other relevant drawings, specifications and associated documentation. Any discrepancies, errors or omissions are to be reported to the originator before proceeding with work. This drawing is for Local Authority submission only. The client is to seek approval from the land freeholder and all parties who may have an interest in the land. All materials shall be suitable for their purpose and installed in strict accordance with the manufacturers instructions. All workmanship and materials to comply with Building regulations, British standards, Codes of practice and NHBC requirements where relevant. The contractor is to comply with the CDM regulations. All dimensions are to be checked on site by the contractor prior to proceeding with any work.

NOTES / KEY:

- Radiator.
- rwp Rainwater pipe.Gu=Gully
- svp soil & vent pipe.
- FtC=2760** Floor to ceiling.
- b Boiler.
- mh Manhole/inspection chamber.
- E Elec meter+ dist board.
- G Gas meter
- F Fire
- Timber floor joists span. If known. sf=solid floor

A	Existing car parking added	DD	300723

	Architectural Designer 27 Oakham Close, Bury BL81XJ t: 07887876428 d: driver@techdtd.co.uk www.techdtd.co.uk
--	---

client
Mrs S. Mehta, 9 Ennerdale Drive,
Bury, BL9 8HY.

project
2 STOREY REAR & SIDE
EXTENSION.

status Planning & Building regulations

drawing
EXISTING PLANS &
ELEVATIONS.

L.A. Bury. date May 23

drawn by DD. scale 1:100@A3

dwg no 23-04.02 01. rev A



TECH:D LTD