


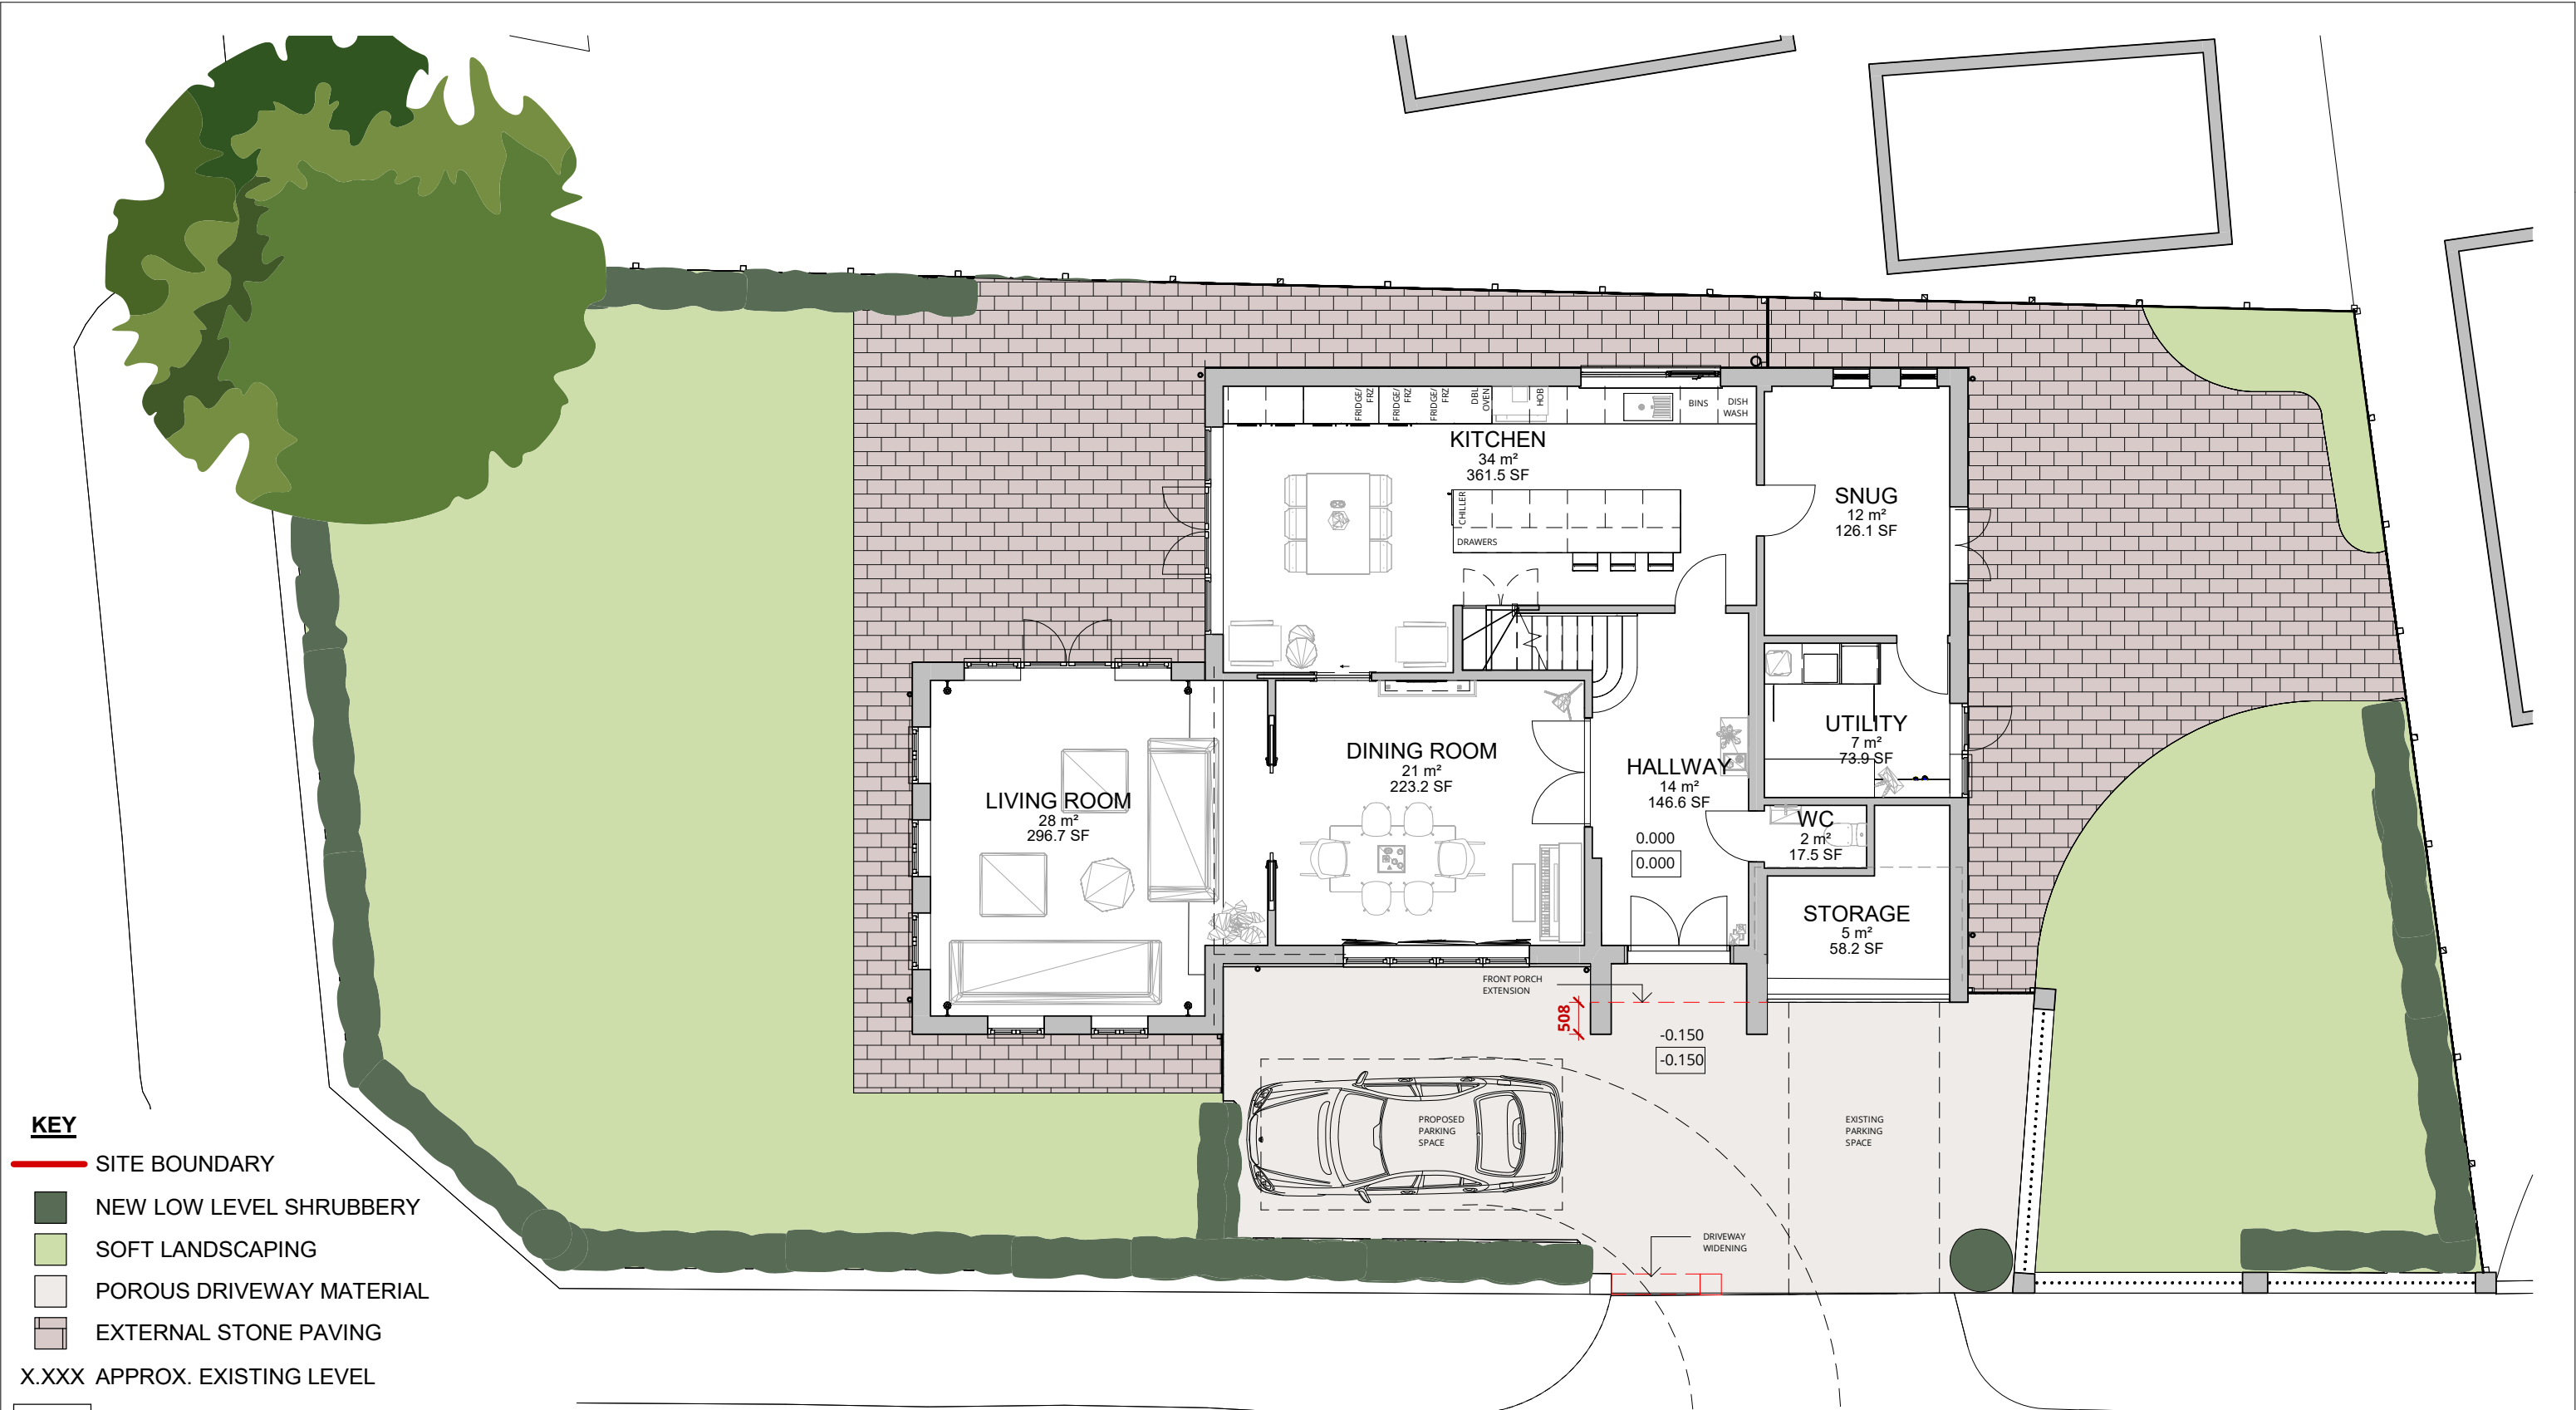

1

Proposed Ground Floor - Landscaped Plan
1 : 100

KEY

- SITE BOUNDARY
- NEW LOW LEVEL SHRUBBERY
- SOFT LANDSCAPING
- POROUS DRIVEWAY MATERIAL
- EXTERNAL STONE PAVING

X.XXX APPROX. EXISTING LEVEL

X.XXX APPROX. PROPOSED LEVEL

RALA SHALL HAVE NO RESPONSIBILITY FOR ANY USE MADE OF THIS DOCUMENT OTHER THAN FOR THAT WHICH IT WAS PREPARED AND ISSUED. ALL DIMENSIONS SHOULD BE CHECKED ON SITE. DO NOT SCALE FROM THIS DRAWING

ANY DRAWING ERRORS OR DIVERGENCIES SHOULD BE BROUGHT TO THE ATTENTION OF RALA AT THE ADDRESS SHOWN BELOW.

DRAWINGS SHALL BE READ IN CONJUNCTION WITH THE FOLLOWING BEFORE WORK COMMENCES:

- THE CDM DESIGN ISSUES REGISTER
- THE RALA RISK SERIES OF DRAWINGS
- THE PROJECT CDM RISK REGISTER

REVISION	DESCRIPTION	DRAWN	CHECKED	DATE

CLIENT

11 Hackford Close,
Brandlesholme,
Bury,
Greater Manchester,
BL8 1XP
United Kingdom

T +44 [0]7564 361 972

Rachel Ann Lucy

RAL Architect

PROJECT TITLE	
431 Holcombe Road	

ROP JOB NUMBER	ISO 27001 CLASSIFICATION
P0023	Planning

DRAWING TITLE	SCALE
Landscaped Ground Floor Site Plan - Proposed	As @ A3 indicated

DRAWING NO.	REVISION
HLR-RALA-XX-XX-DR-A-(PL)-0004	P00

NOTES

0m 1m 2m 3m 4m 5m
SCALE 1:100