



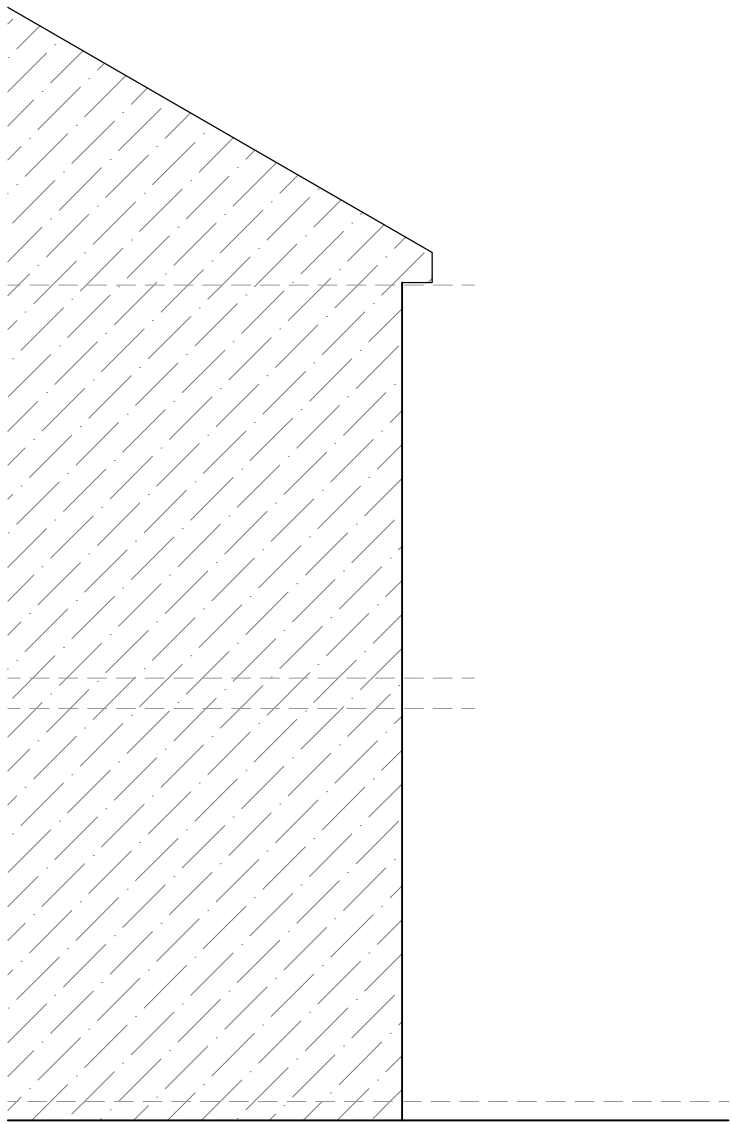


Existing Side Elevation

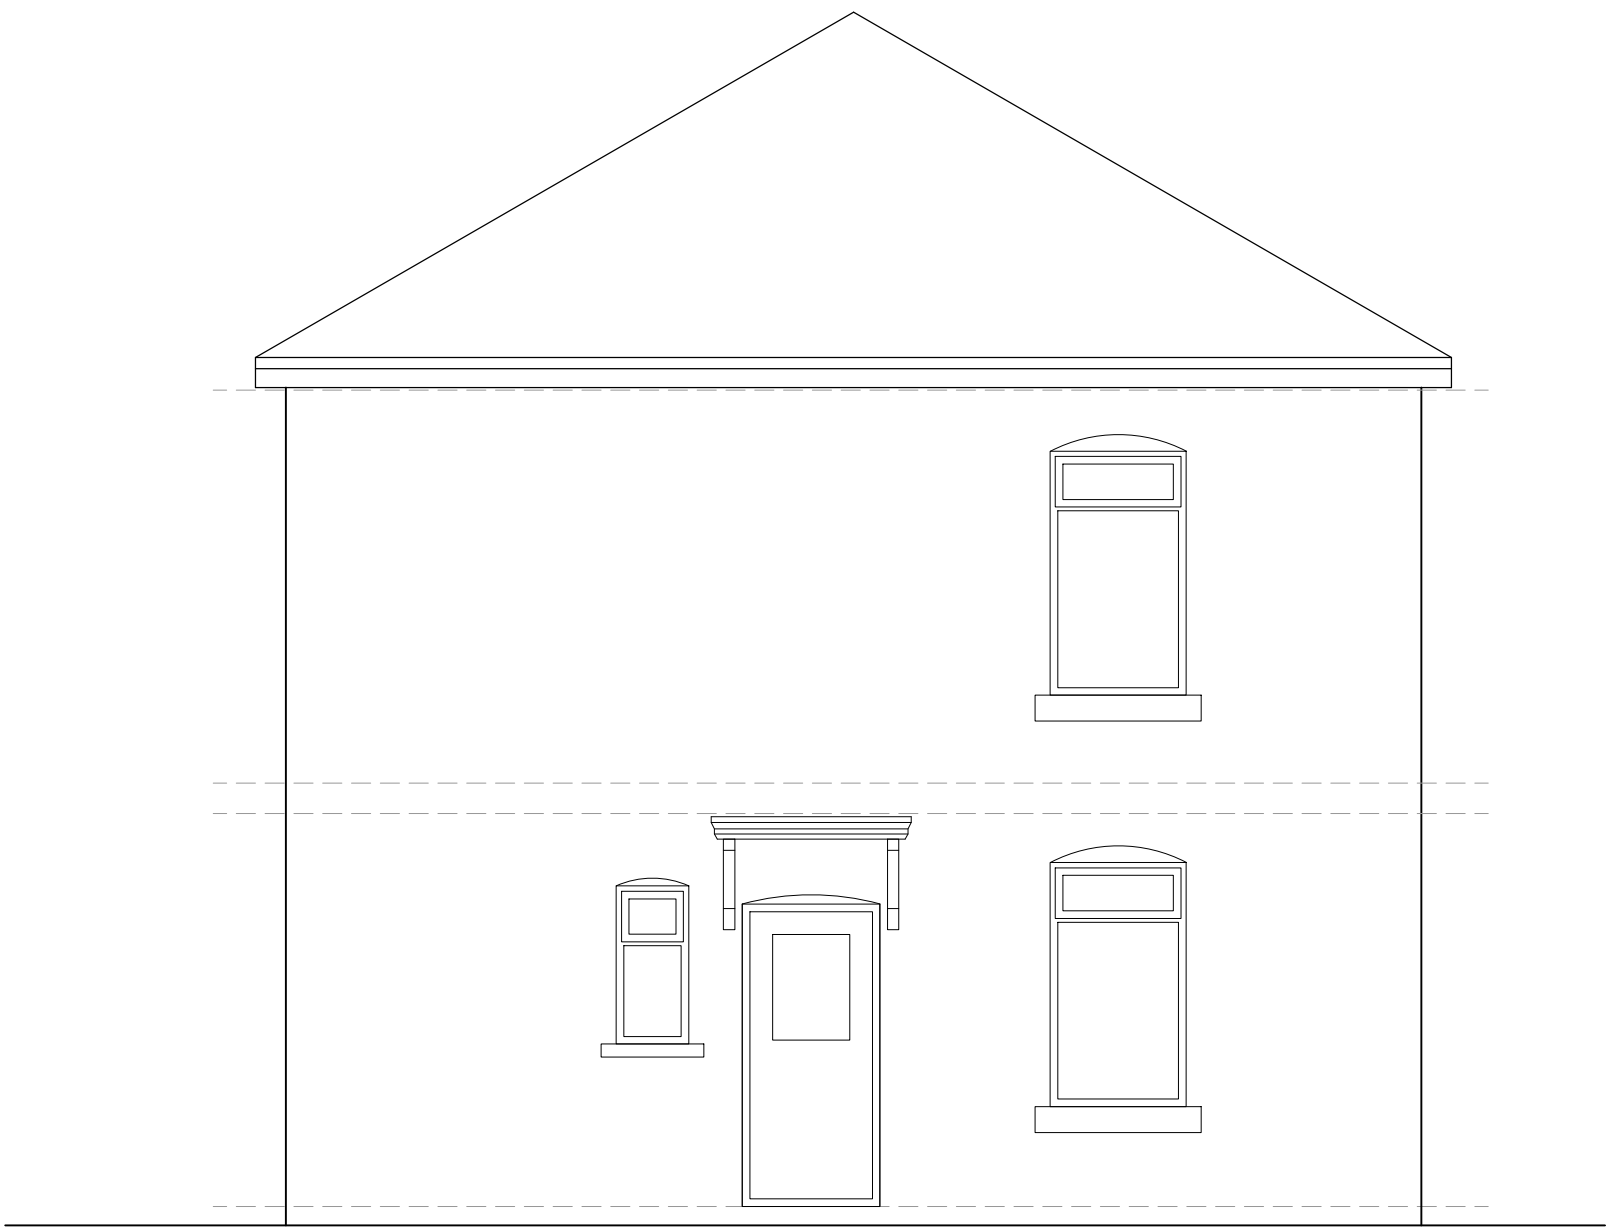


Existing Rear Elevation



Existing Side Elevation

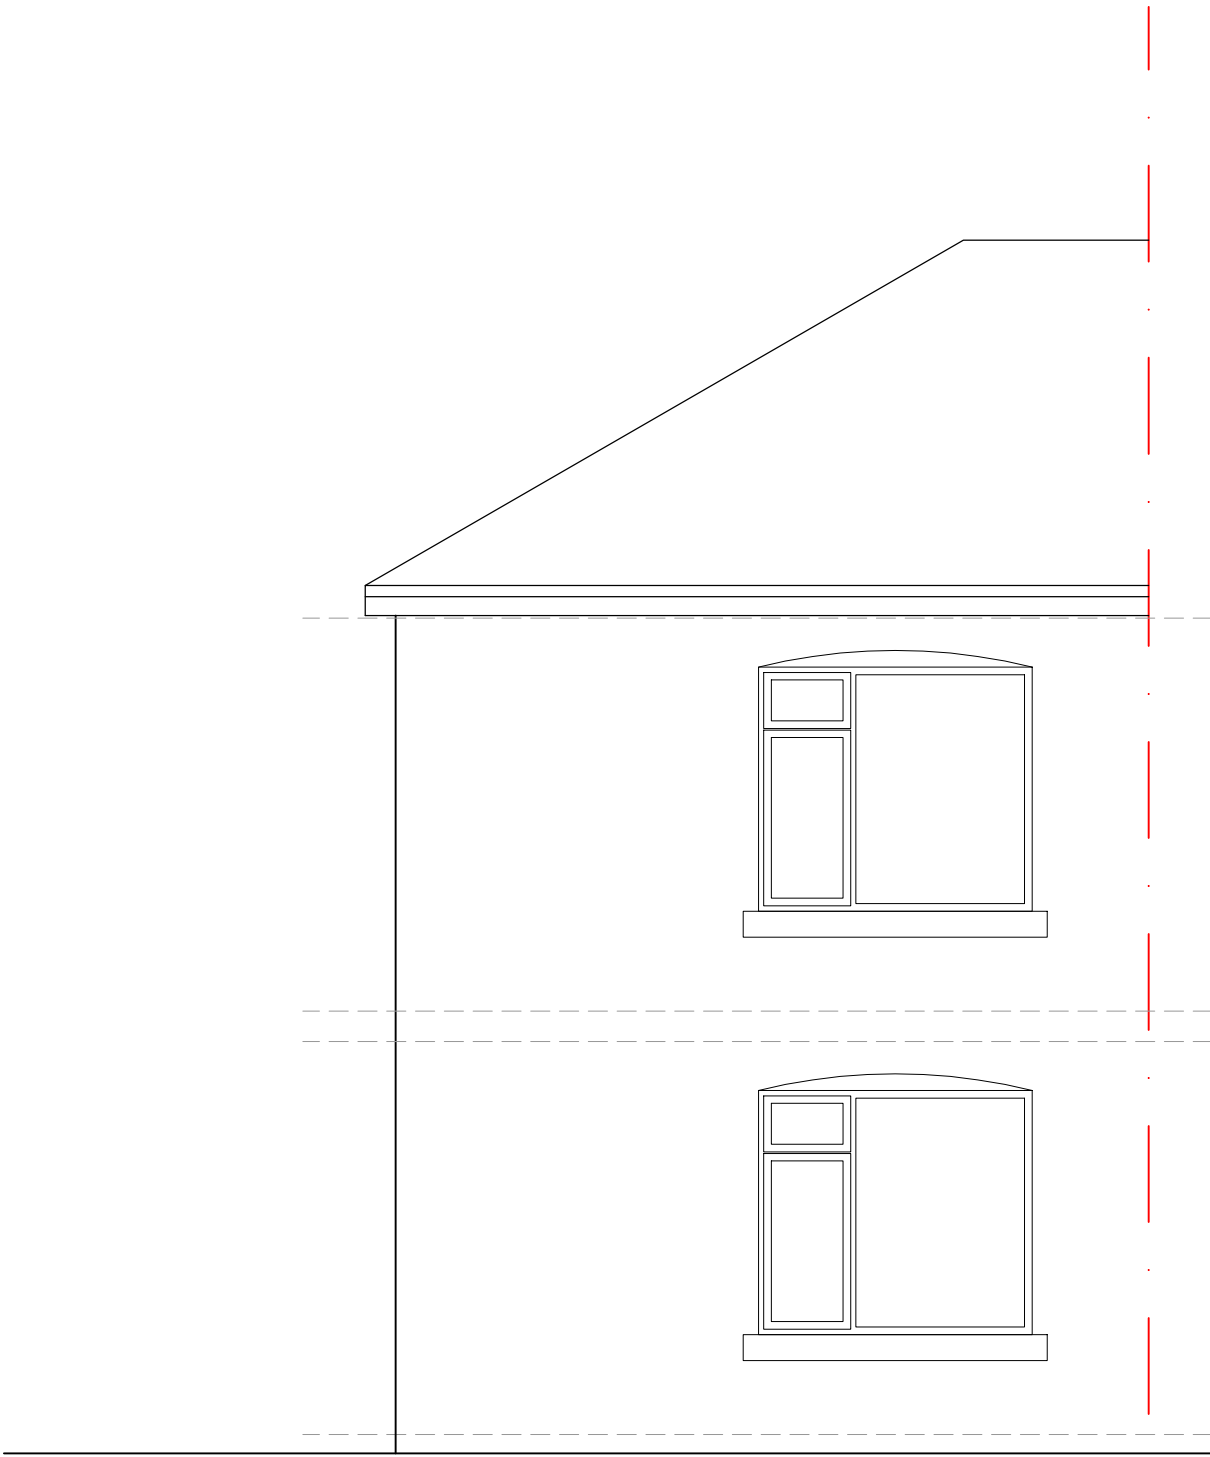

Existing Front Elevation

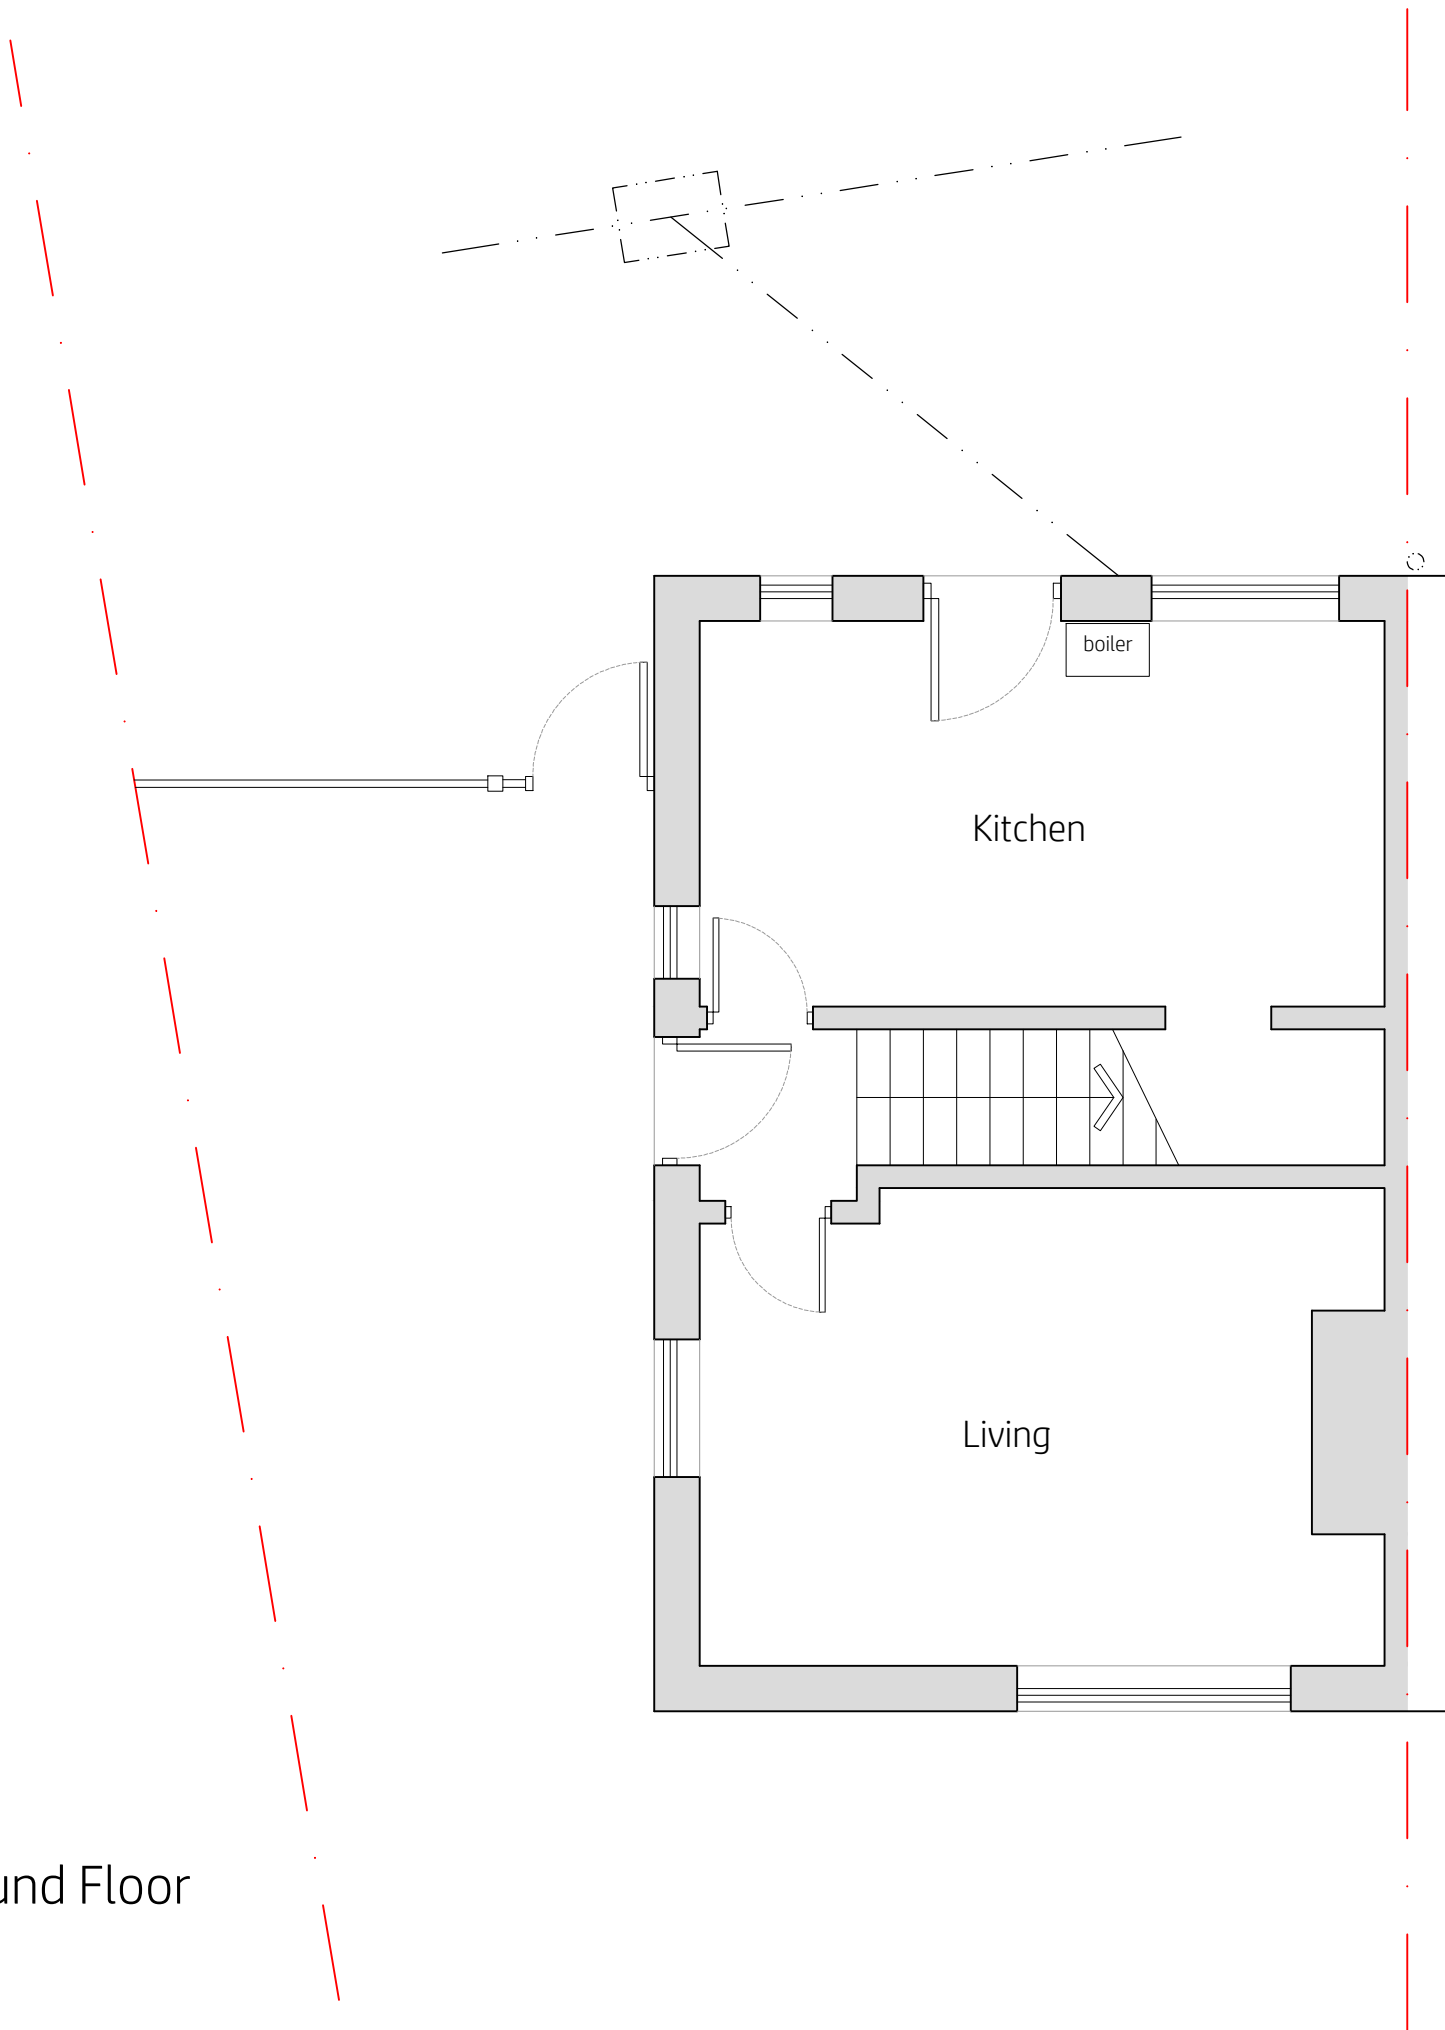

Existing Ground Floor

project
54 Walnut Avenue
Bury
BL9 7LZ

scale
1:50@A1
1:100@A3
drawn by
klh
drawing number
KH1023-001

revision	description	date
A	additional side elevation added	12.12.2024 23.01.2025

Existing Plans

kieranhibbsarchitecture
27 Pioneer Road
Macclesfield
SK11 7ZB
kieranhibbs@gmail.com
Mobile: 07584049322

kieranhibbsarchitecture