


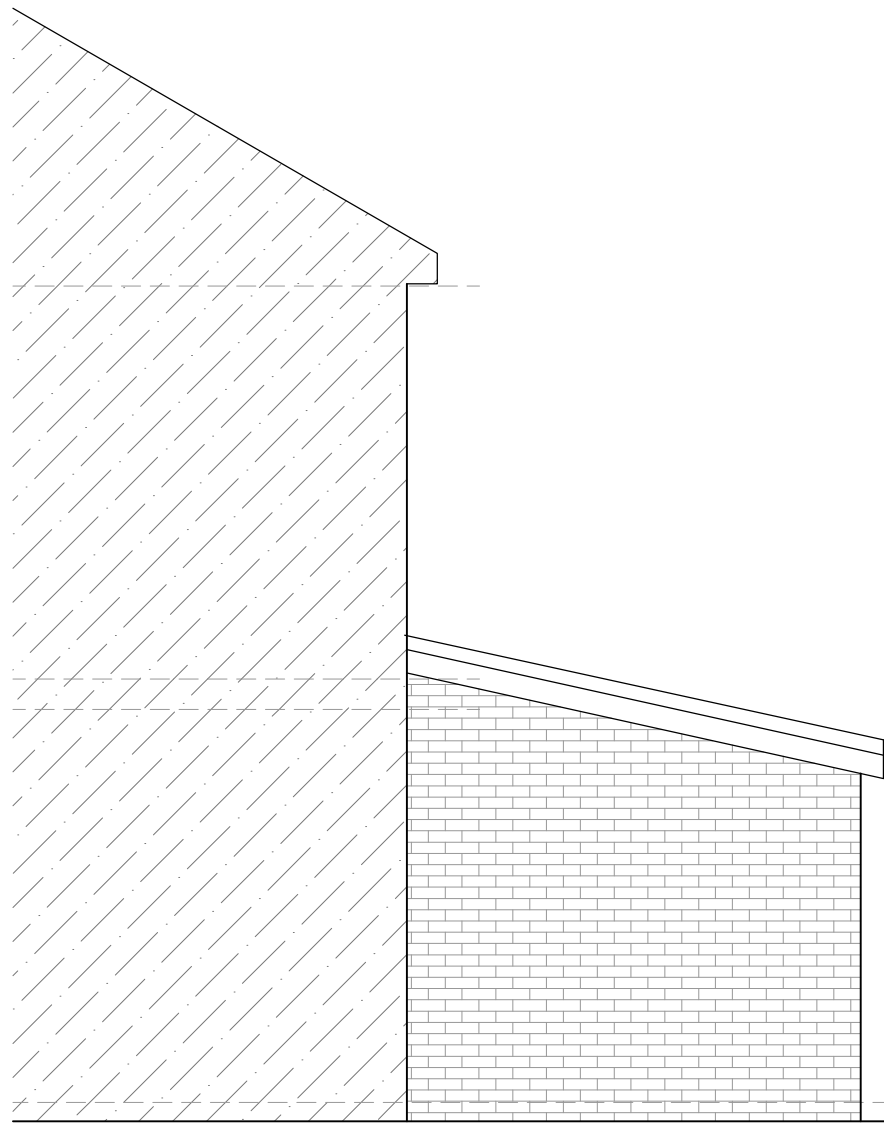


Proposed Side Elevation




Proposed Rear Elevation



Proposed Side Elevation

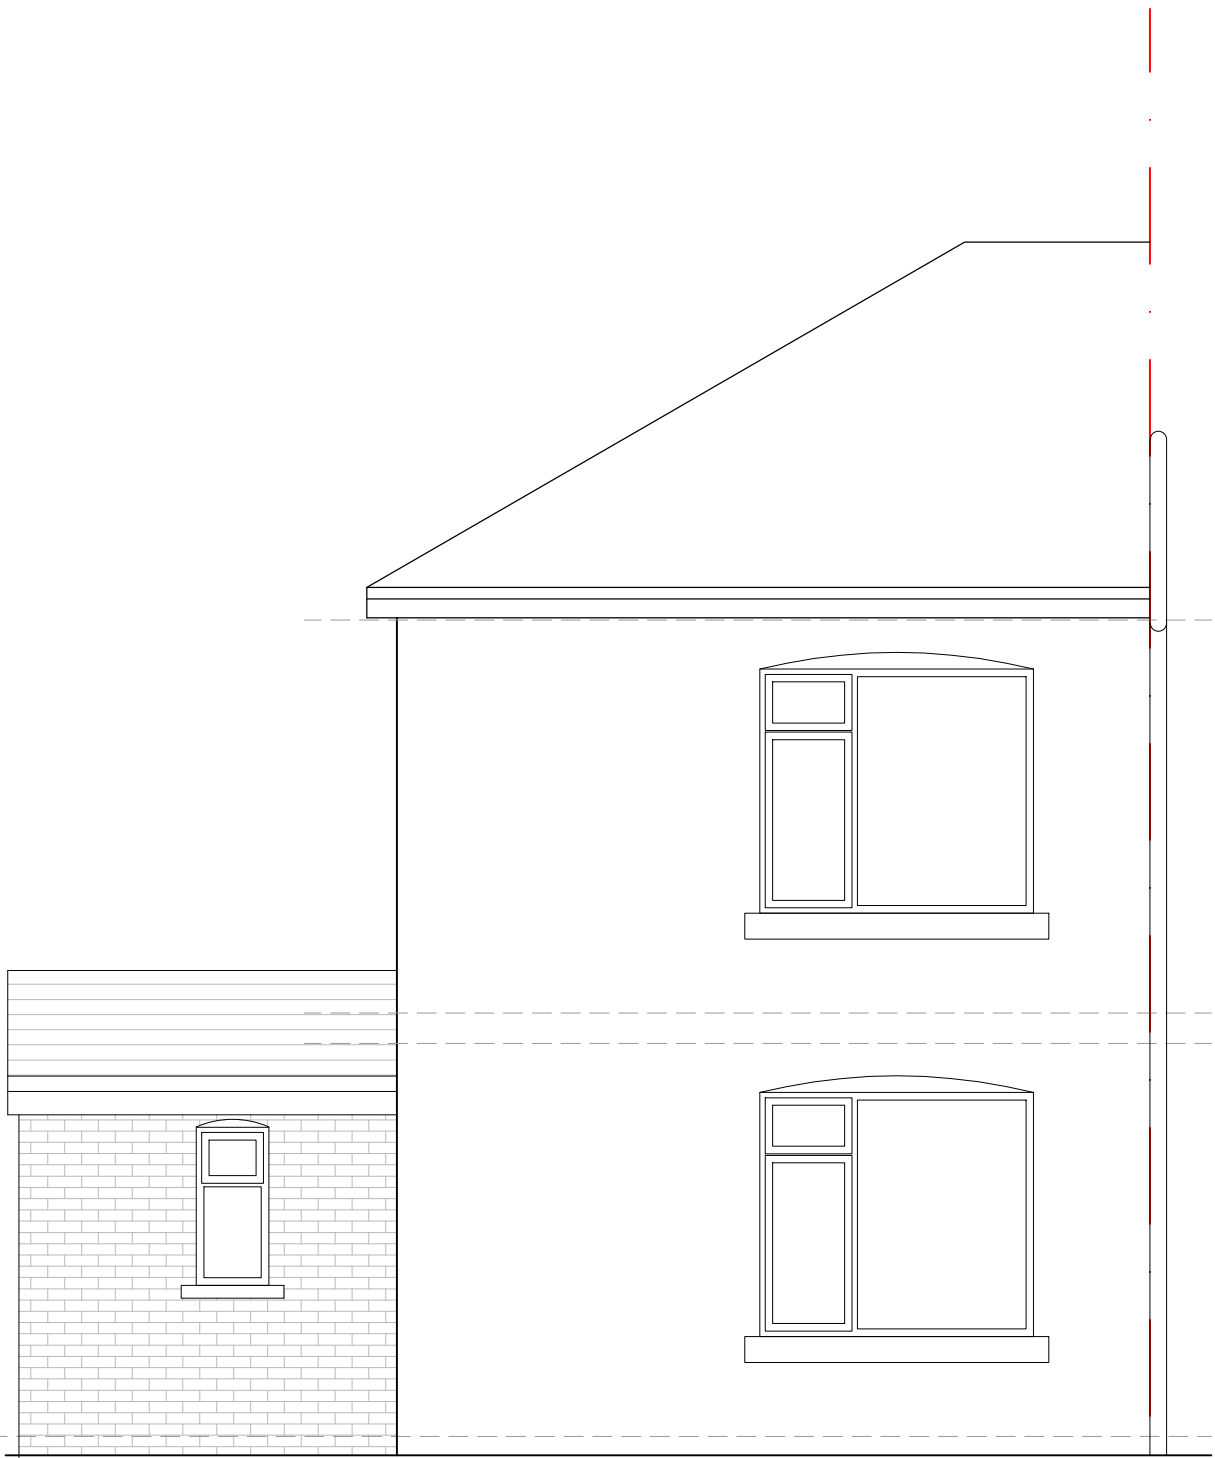

Proposed Front Elevation

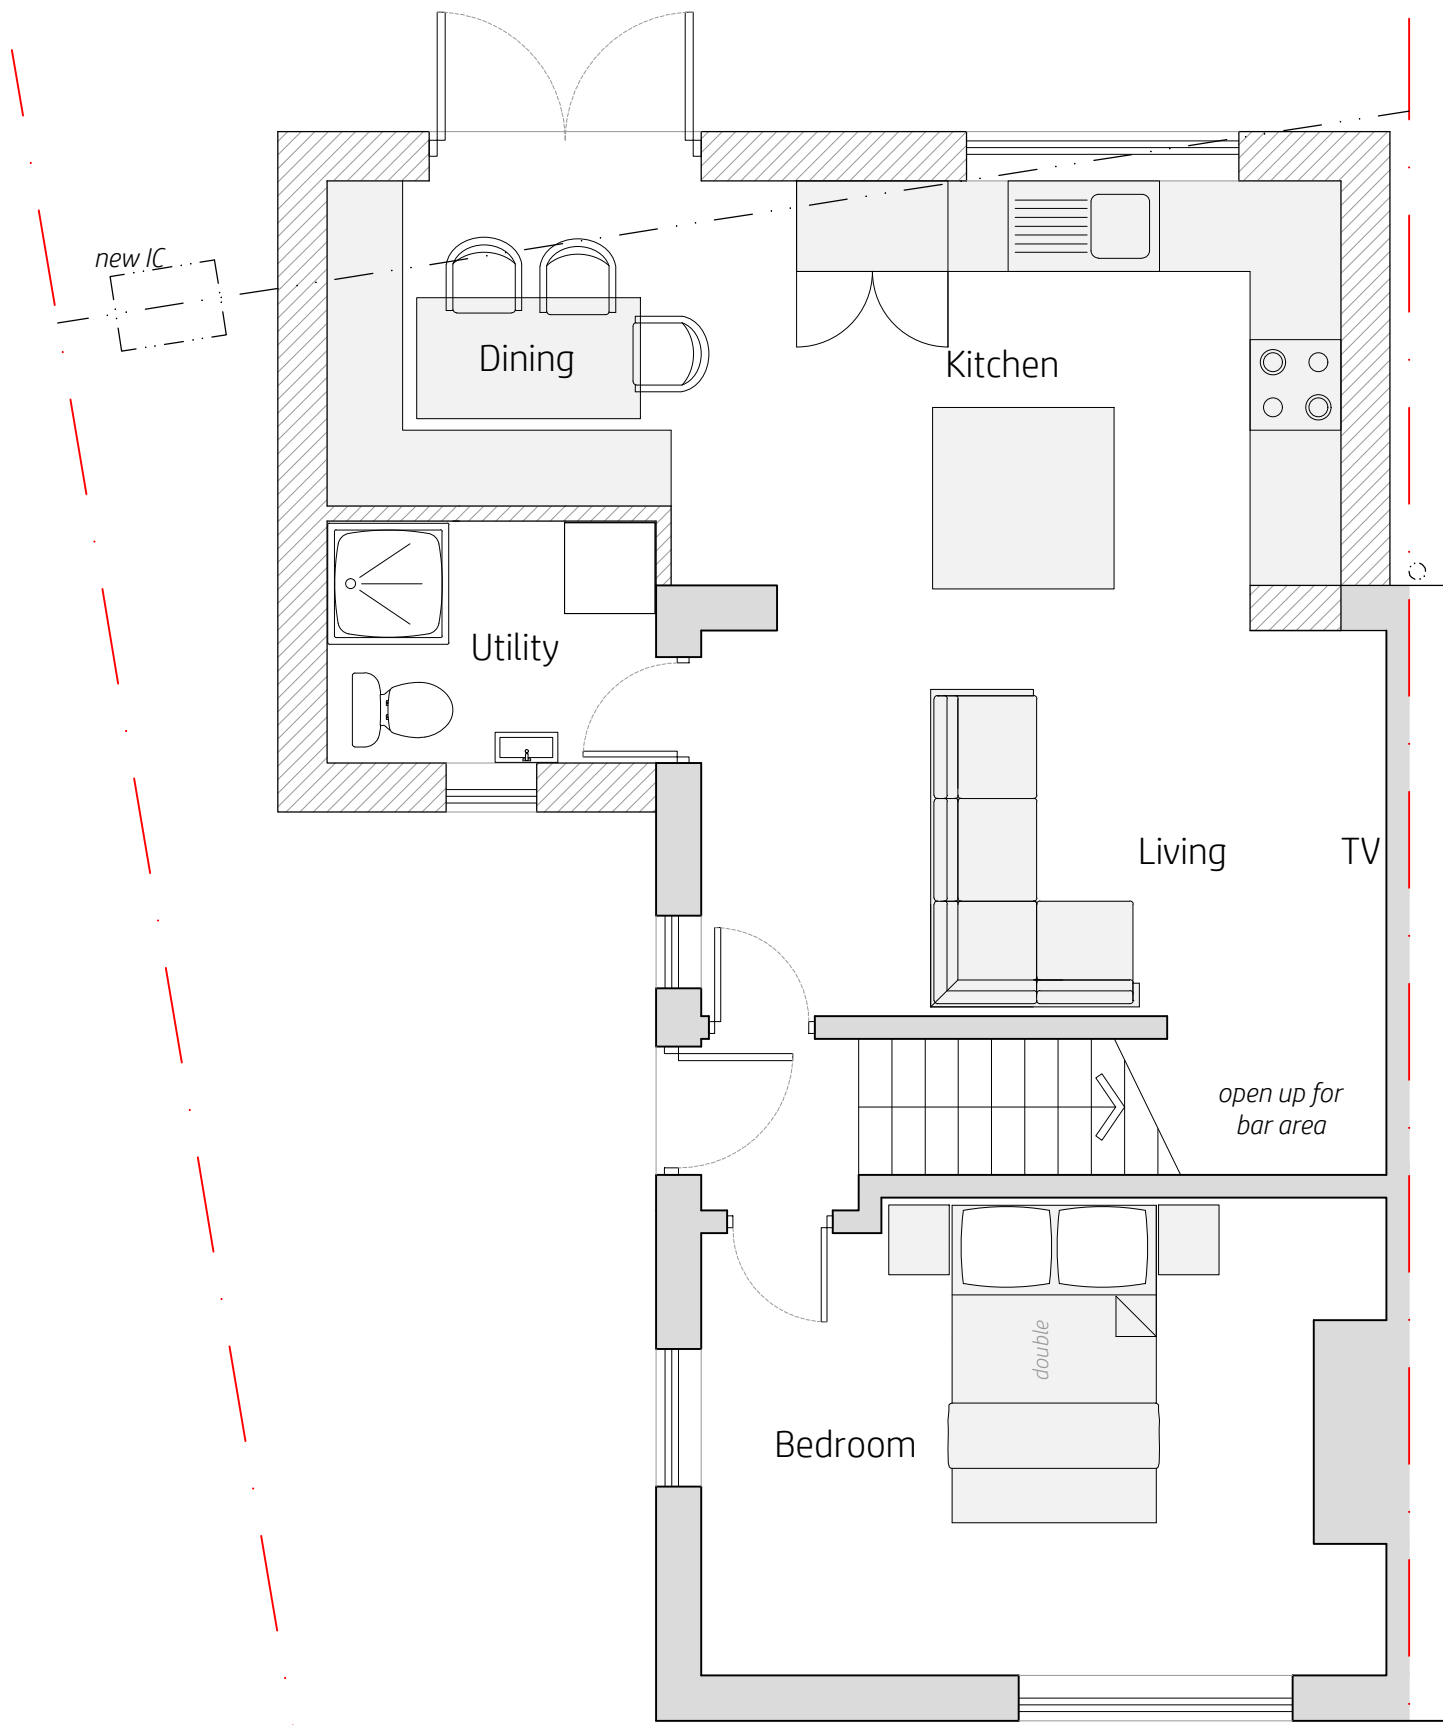

Proposed Ground Floor

project
54 Walnut Avenue
Bury
BL9 7LZ

scale
1:50@A1
1:100@A3
drawn by
klh
drawing number
KH1023-101

revision	description	date
-	-	12.12.2024
A	updates following Teams meeting	06.01.2025
B	for Planning	09.01.2025
C	additional side elevation added	23.01.2025

Proposed Plans

kieranhibbsarchitecture
27 Pioneer Road
Macclesfield
SK11 7ZB
kieranhibbs@gmail.com
Mobile: 07584049322

kieranhibbsarchitecture