


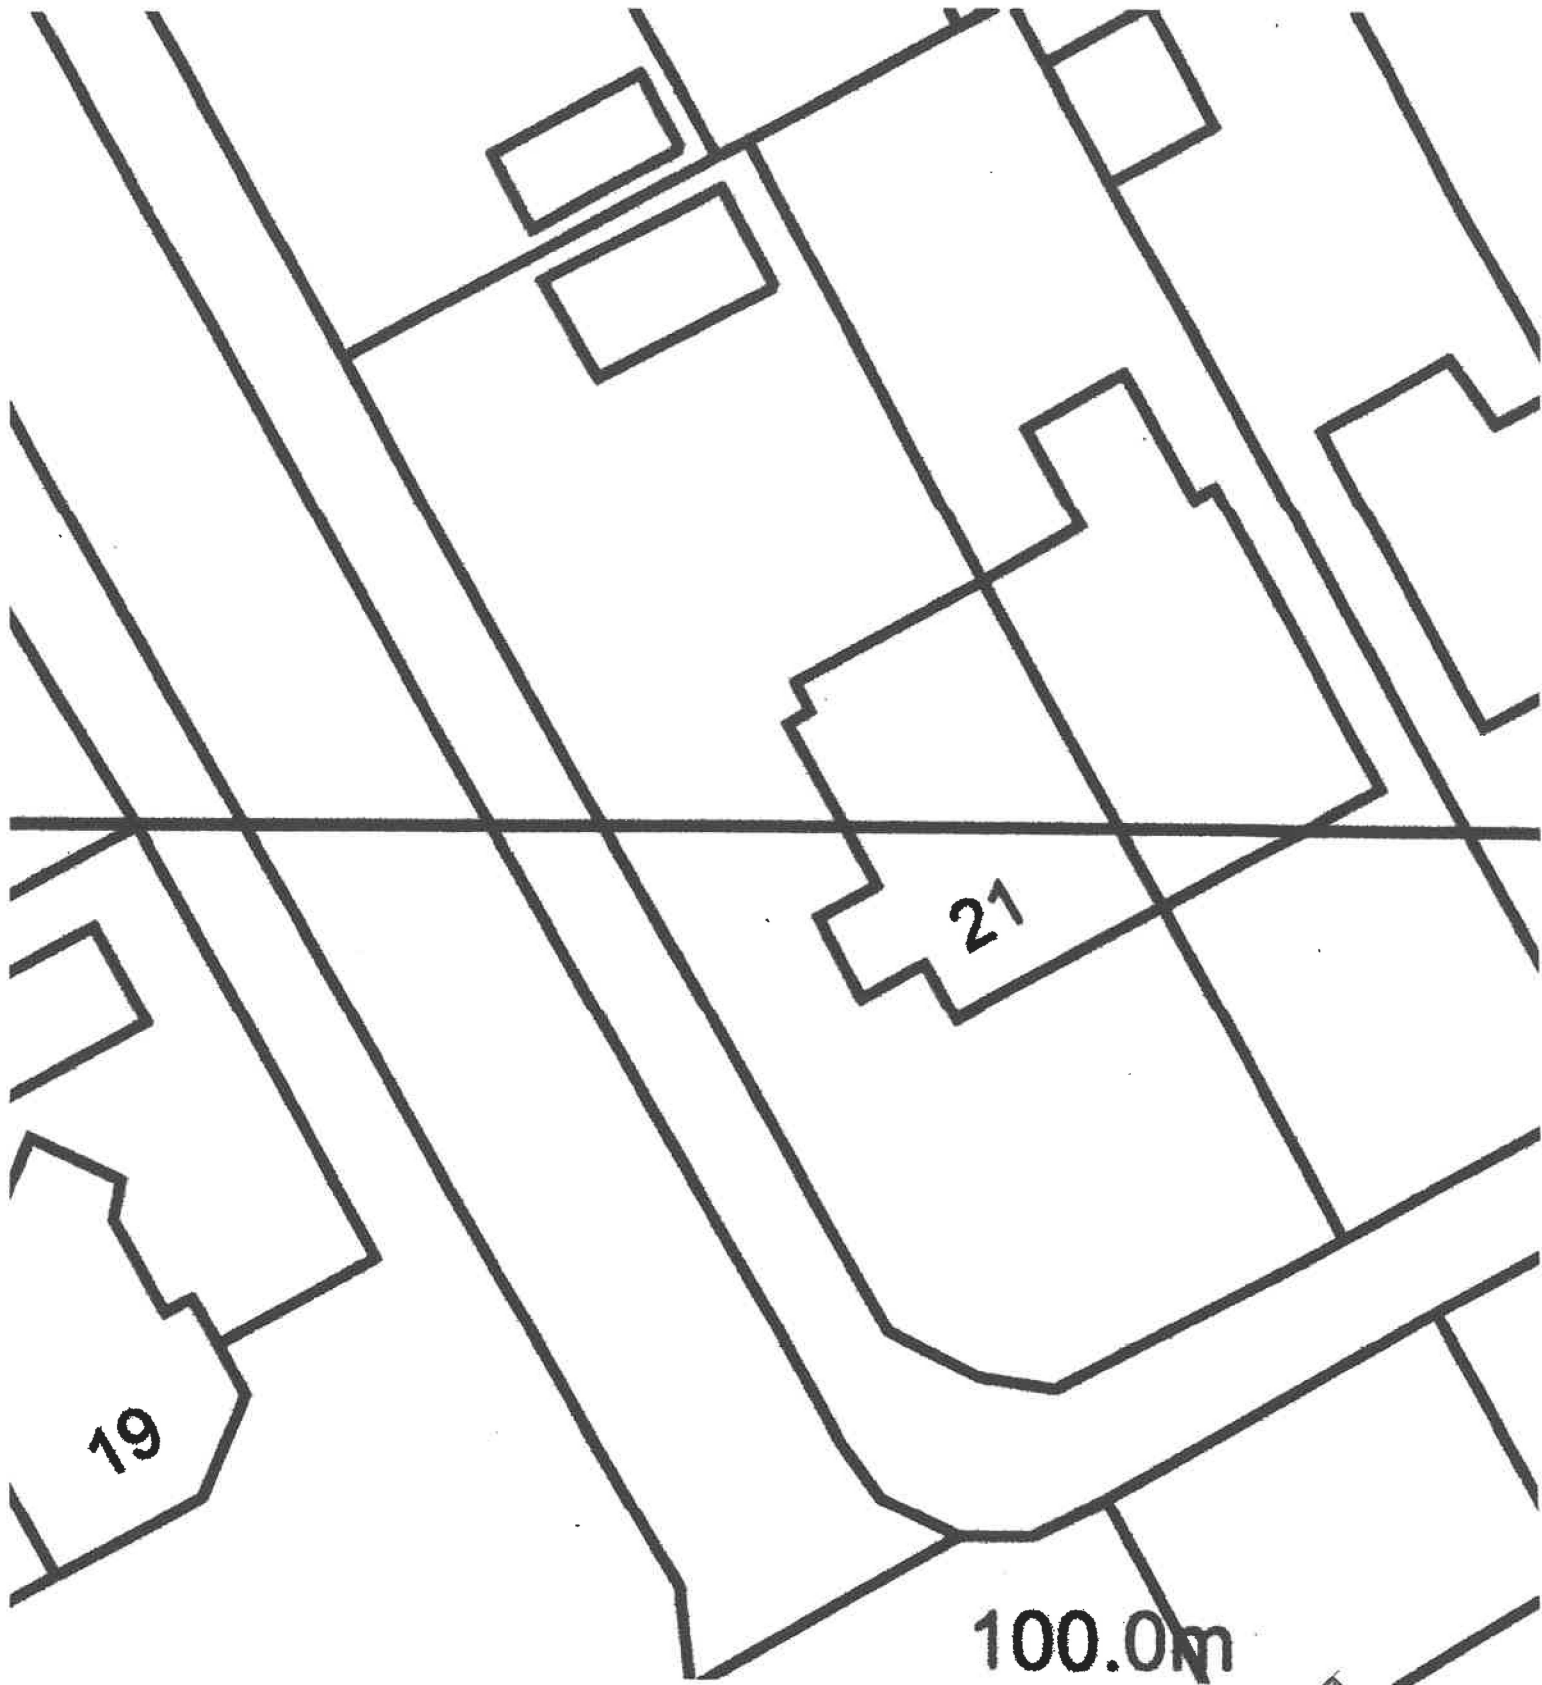

EXISTING SITE PLAN SCALE 1"=200'