


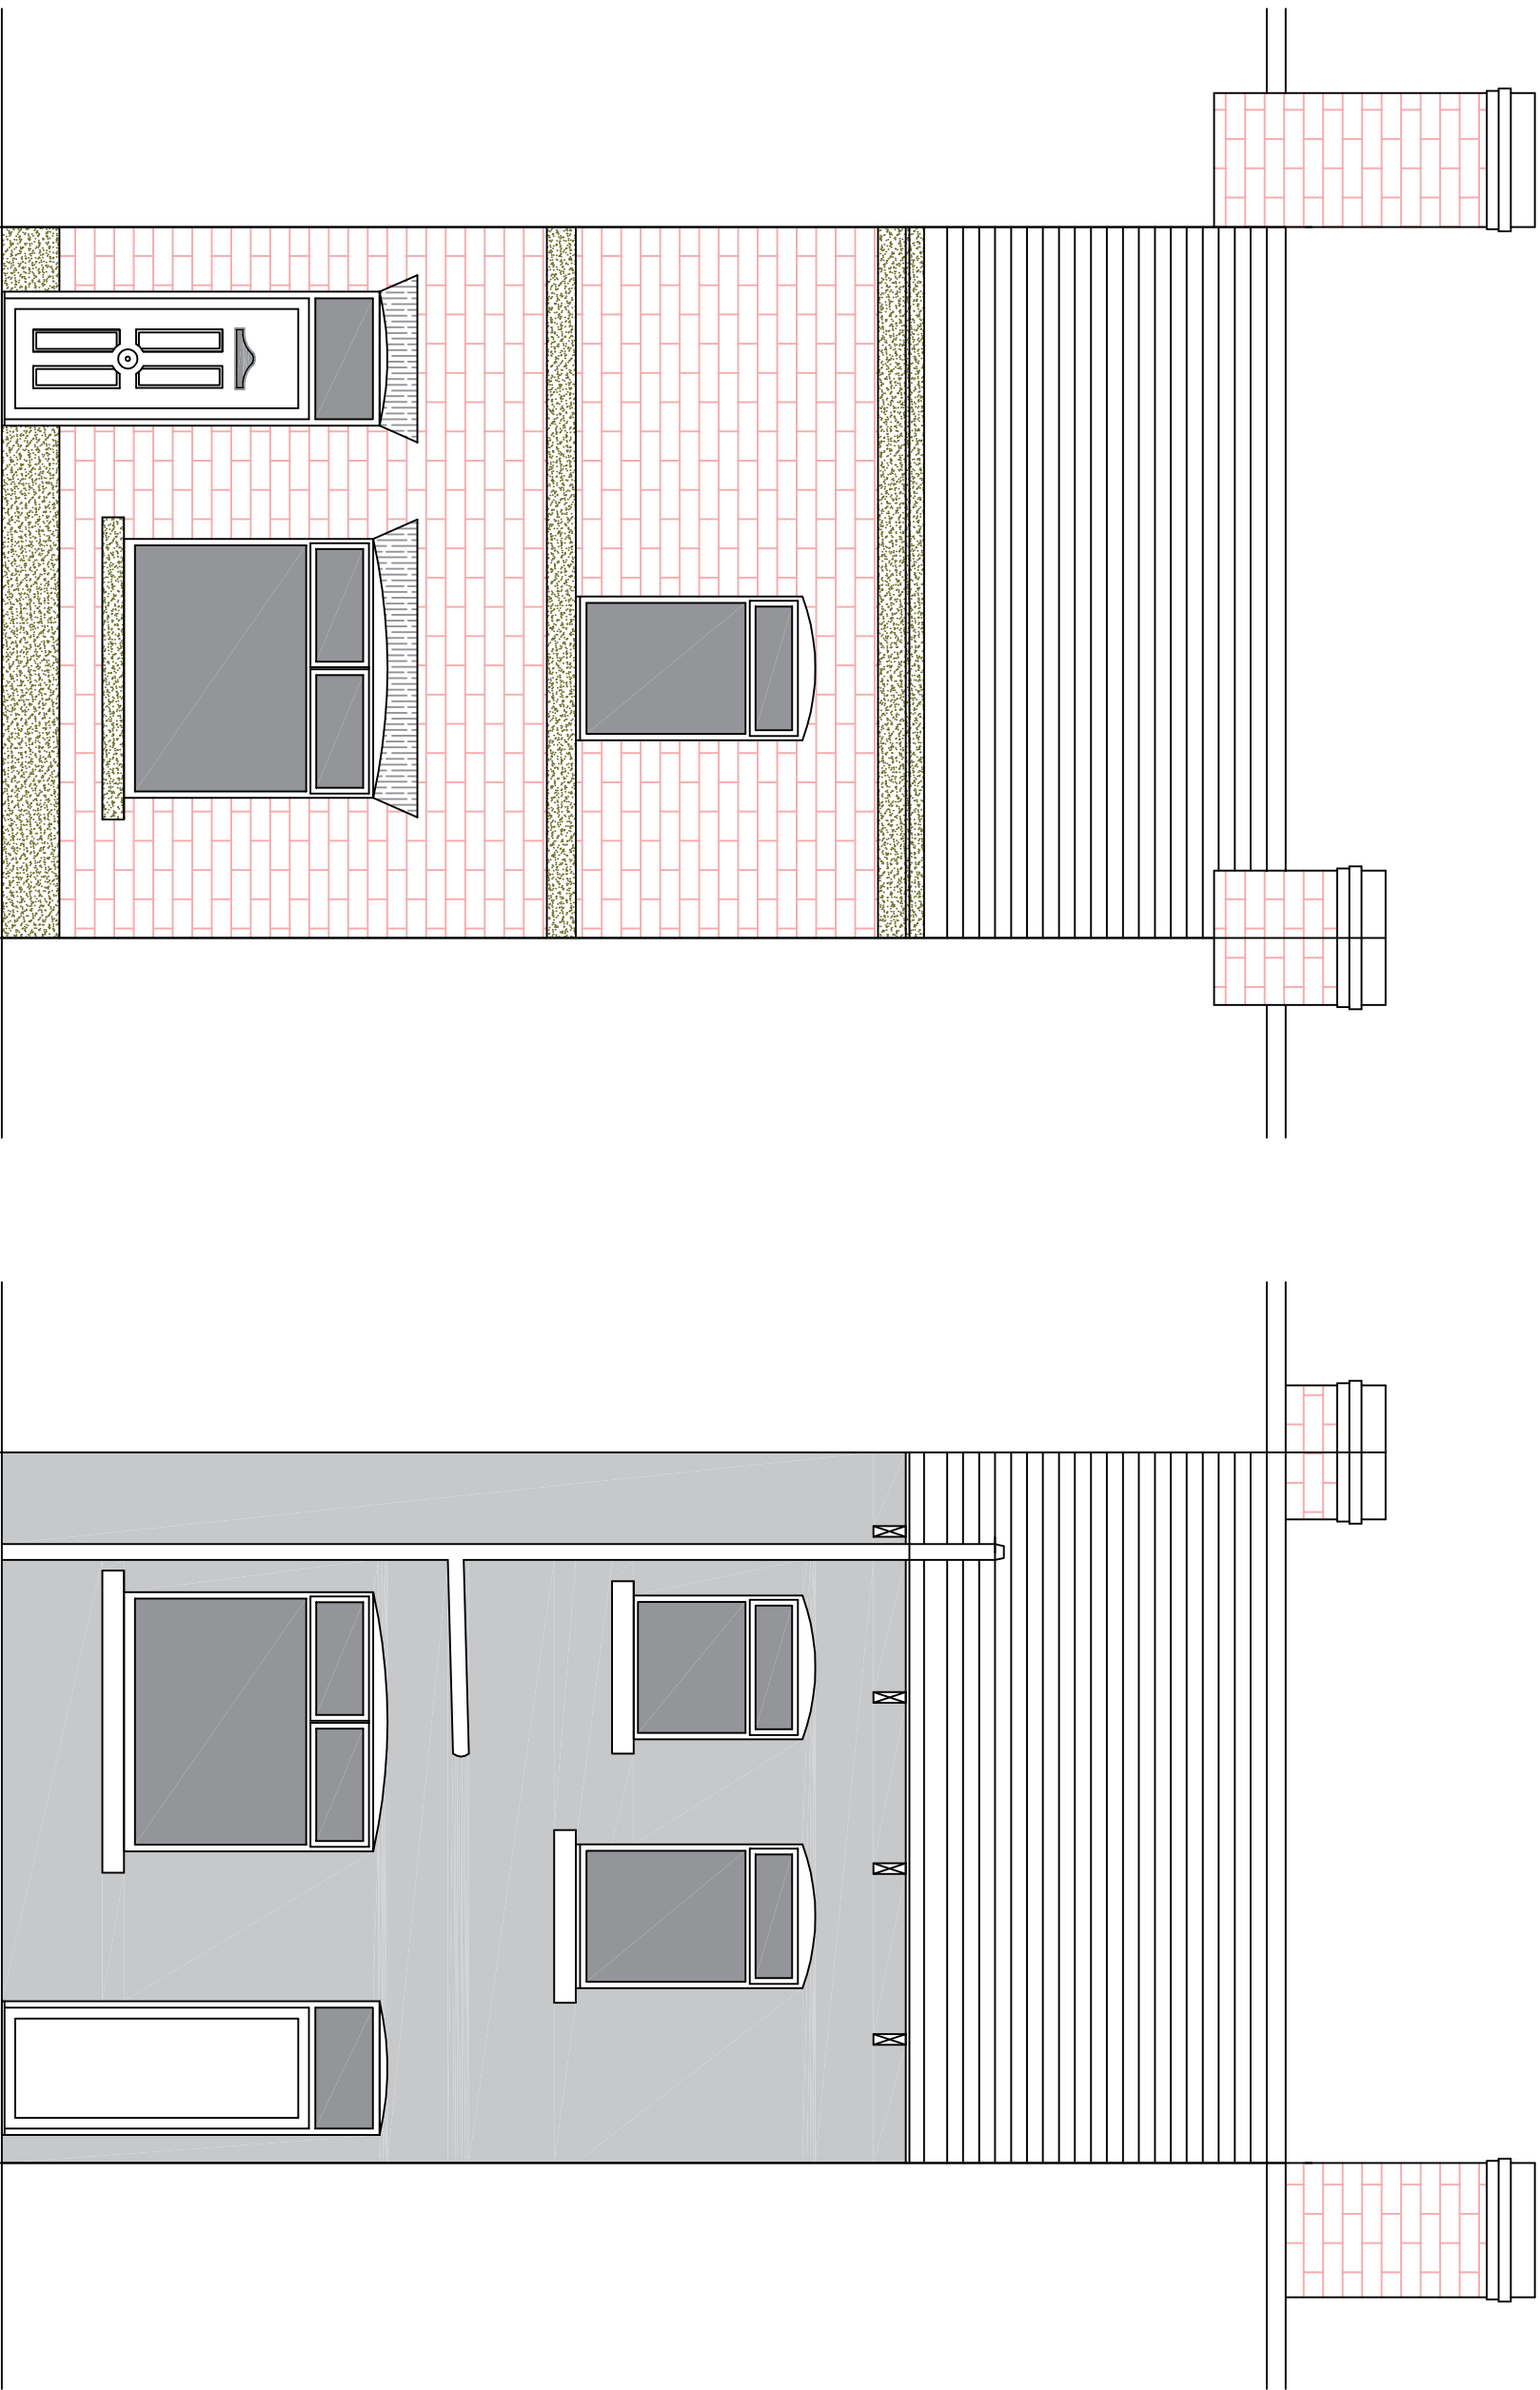

FRONT ELEVATION
AS EXISTING

REAR ELEVATION
AS EXISTING

Alvin Loh Consulting Engineers Ltd.
Consulting Engineers
16 Derby Street,
Manchester M8 8RW Tel. 07713647885 E-Mail : alvinloh@btinternet.com

CLIENT

Mr. ROACHAN

PROJECT:-

92 NIPPER LANE, WHITEFIELD
MANCHESTER M45 7RJ

DETAIL

EXISTING ELEVATIONS

DATE		SCALE	
FEB 2026		1:50	A3
DRAWN	CHK. BY	JOB No.	DRG. NUMBER
ALOH	AL	226-040	05