



Do not scale from this drawing.
All dimensions are to be checked on site prior to construction,
manufacture of any components and ordering of materials and
equipment.

All materials and workmanship to be in accordance with the current
British Standards and codes of practice.

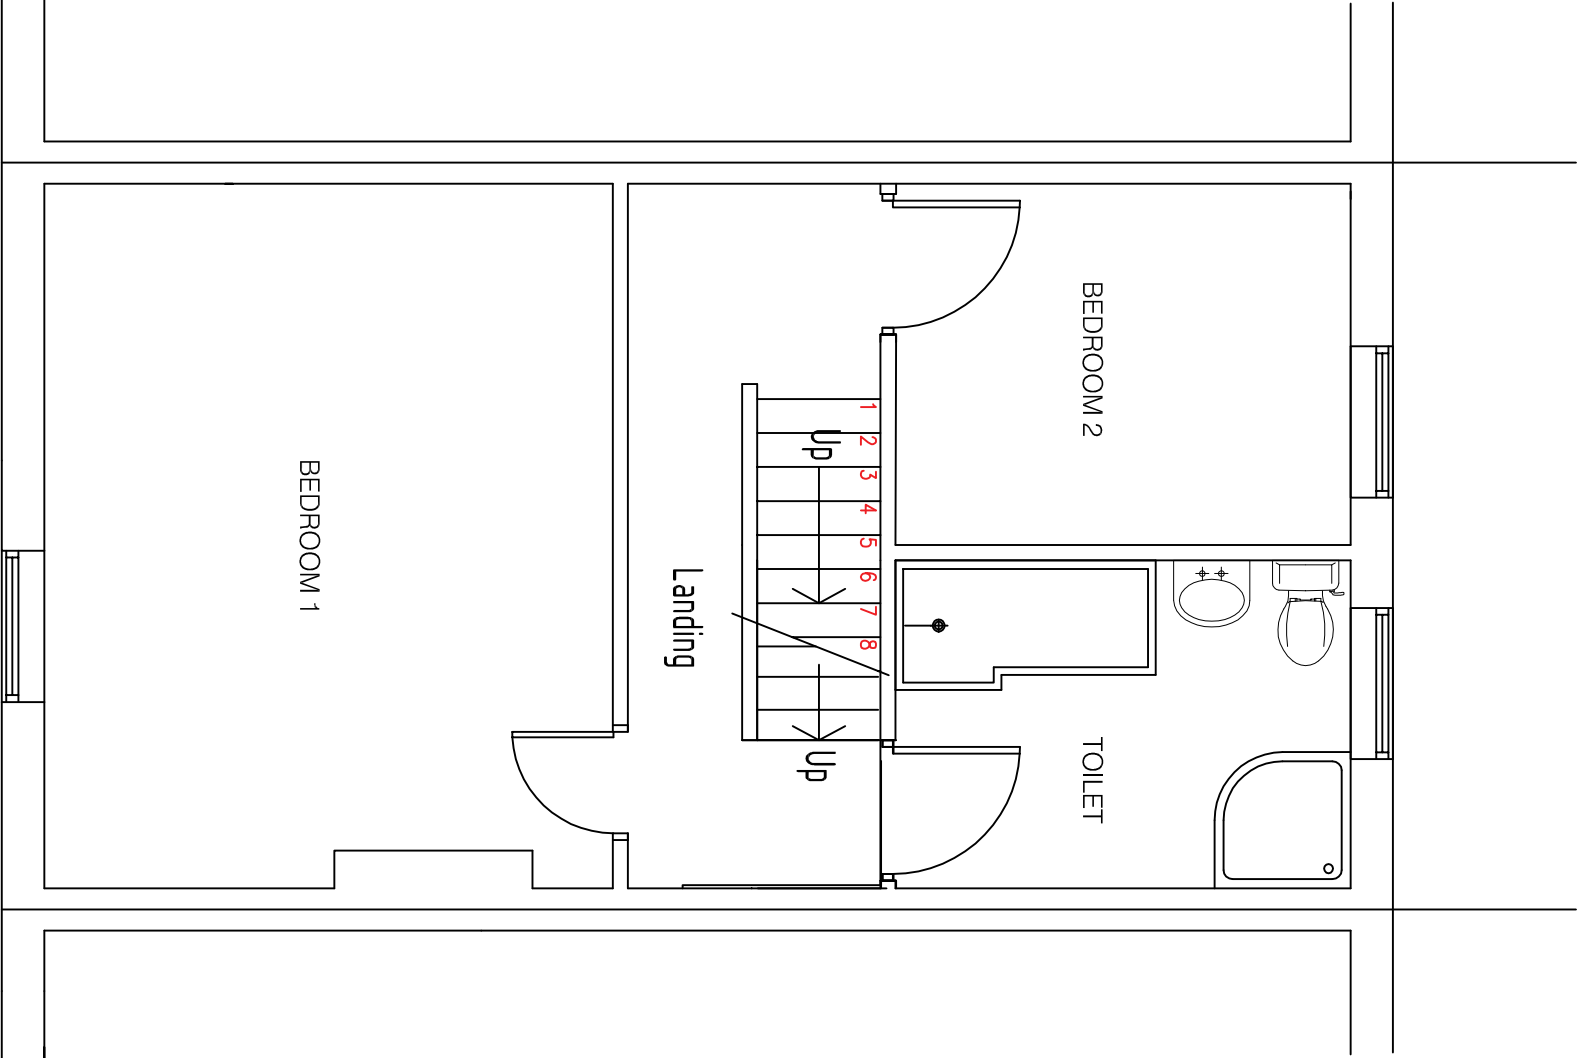

FIRST FLOOR PLAN (PROPOSED)

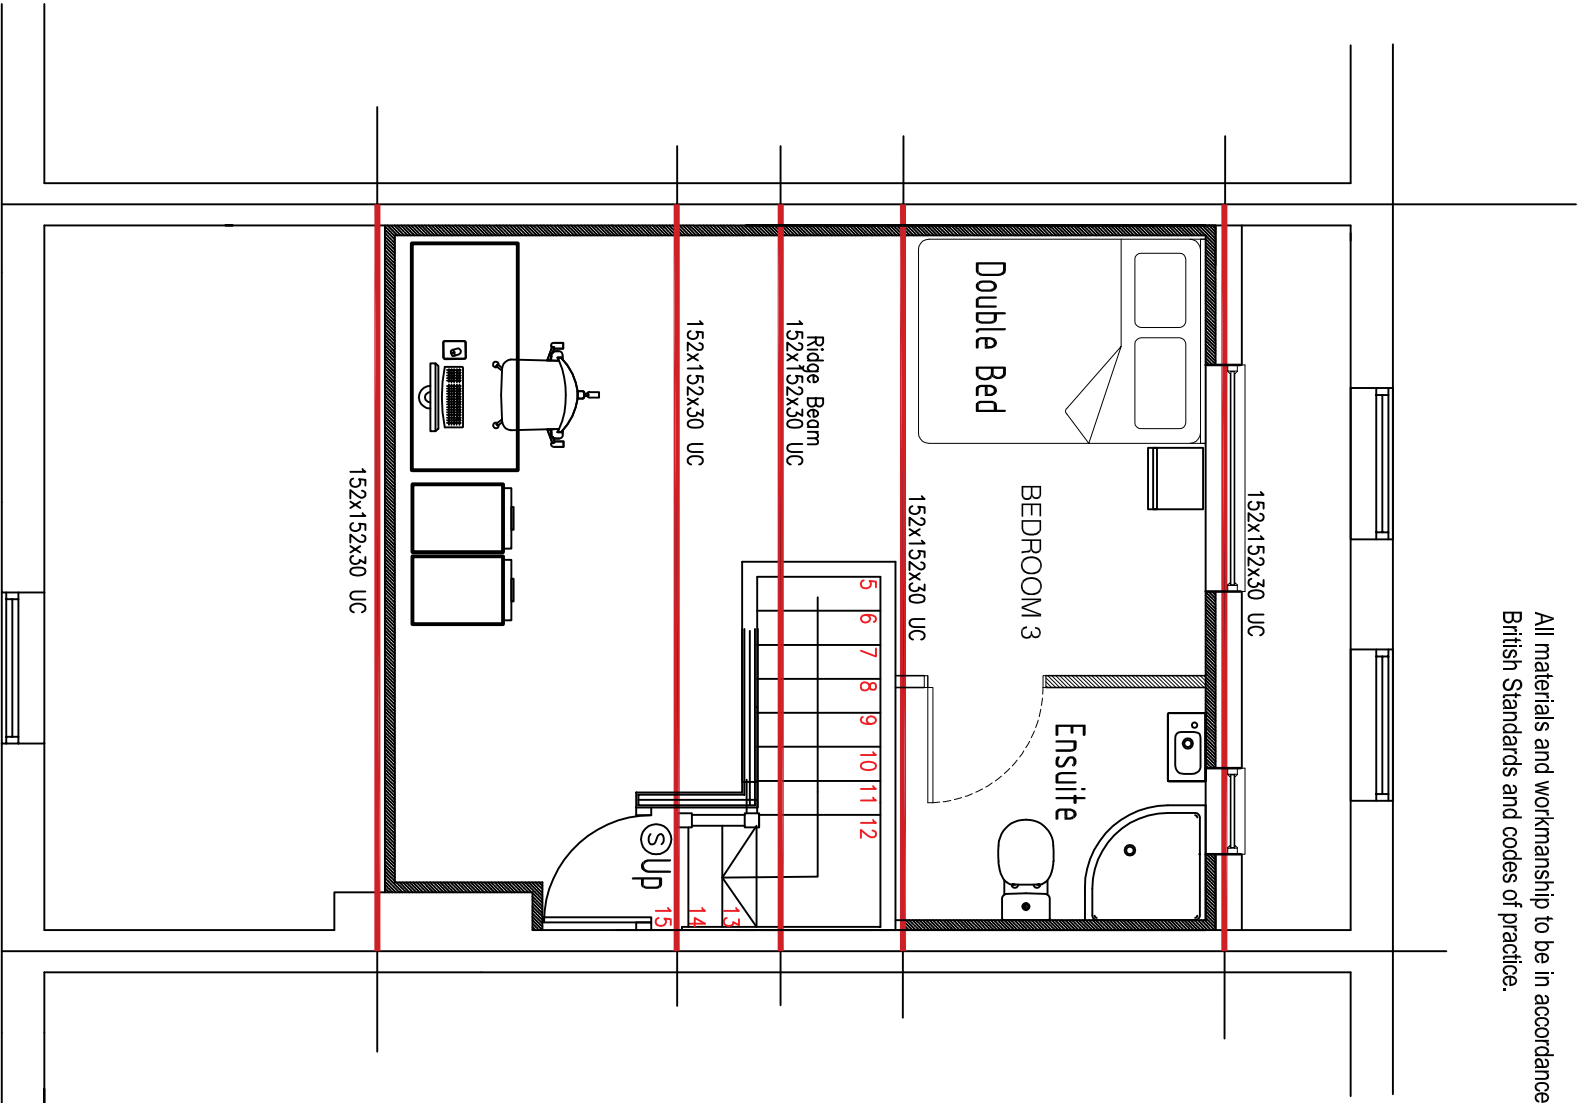

LOFT PLAN (PROPOSED)

Alvin Loh Consulting Engineers Ltd. Consulting Engineers 16 Derby Street, Manchester M8 8RW	CLIENT Mr. ROACHAN	PROJECT:- 92 NIPPER LANE, WHITEFIELD MANCHESTER M45 7RJ	DETAIL PROPOSED FIRST AND LOFT FLOOR PLAN	DATE FEB 2026	SCALE 1:50 A3
Tel. 07713647885 E-Mail : alvinloh@btinternet.com				DRAWN ALOH	CHK BY AL
				JOB No. 226-040	DRG. NUMBER 02