

NEXT

Bury – 530




Monday, 11 July

Revisions
20-06-2022_V1
28-06-2022_V2
11-07-2022_V3

Drawing State

Proposed

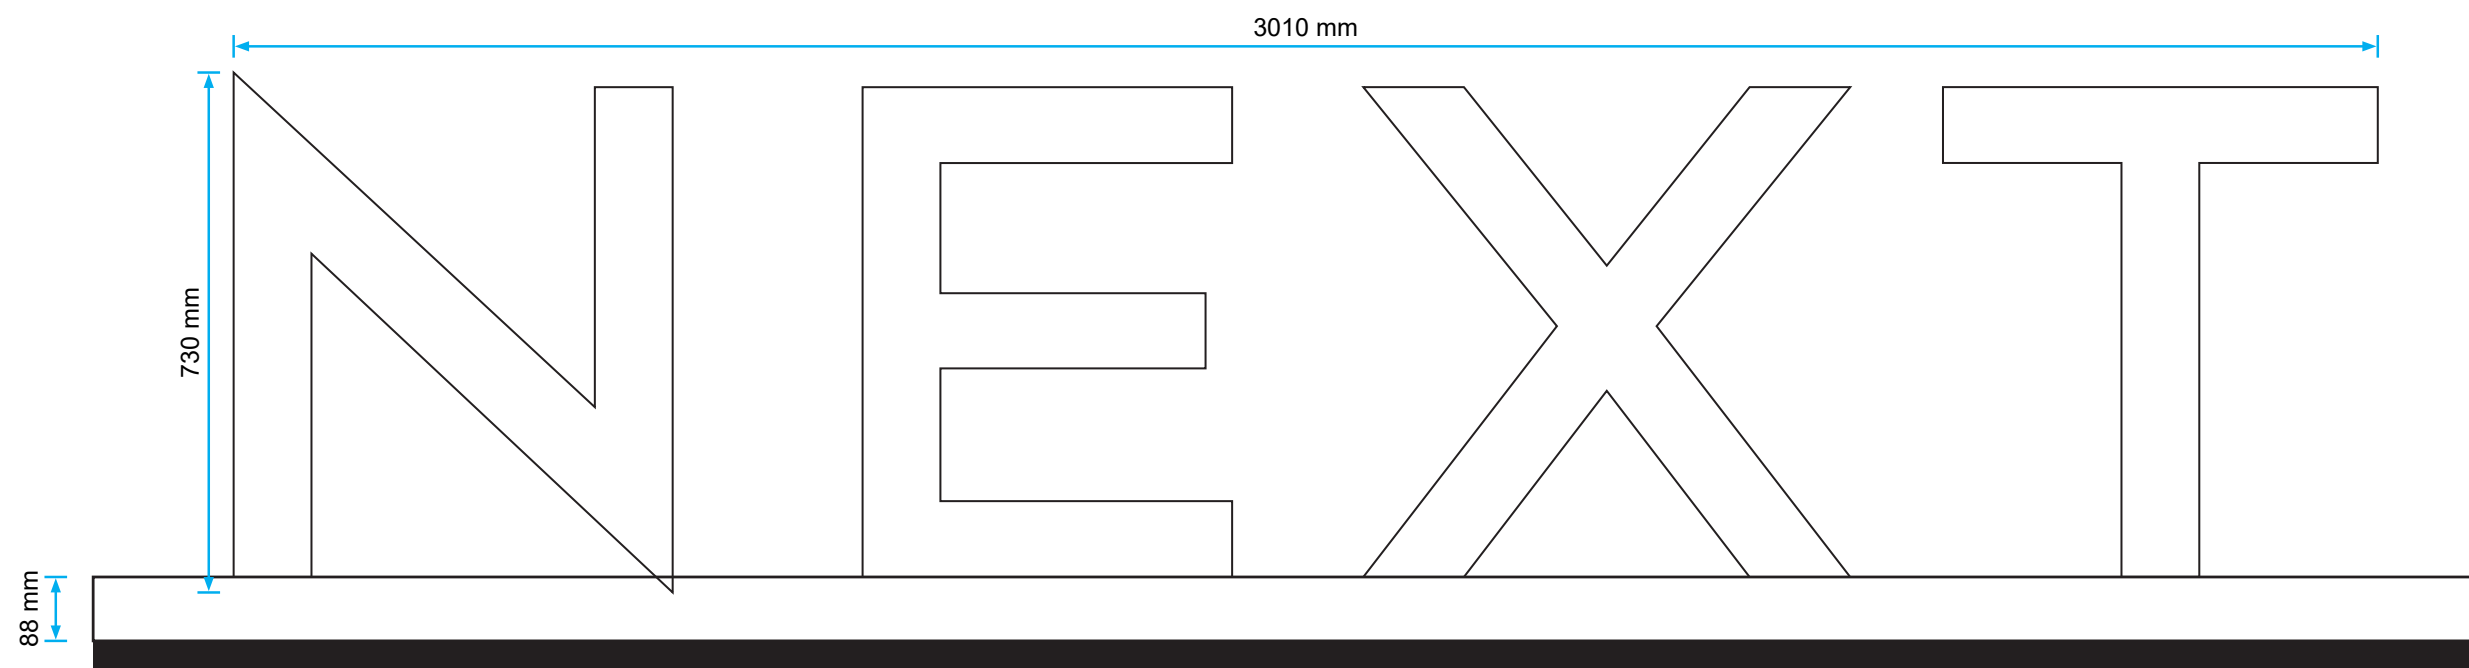

- 01 - Front Elevation**
- Built up internally illuminated logo
 - Fitted to external glazing
 - 4540mm from FFL
 - Quantity: 1




Proposed



Existing

Proposed

Vinyl NA
Paint RAL 9005 Gloss
Print NA
Scale 1:10 @ A3
Rev 1

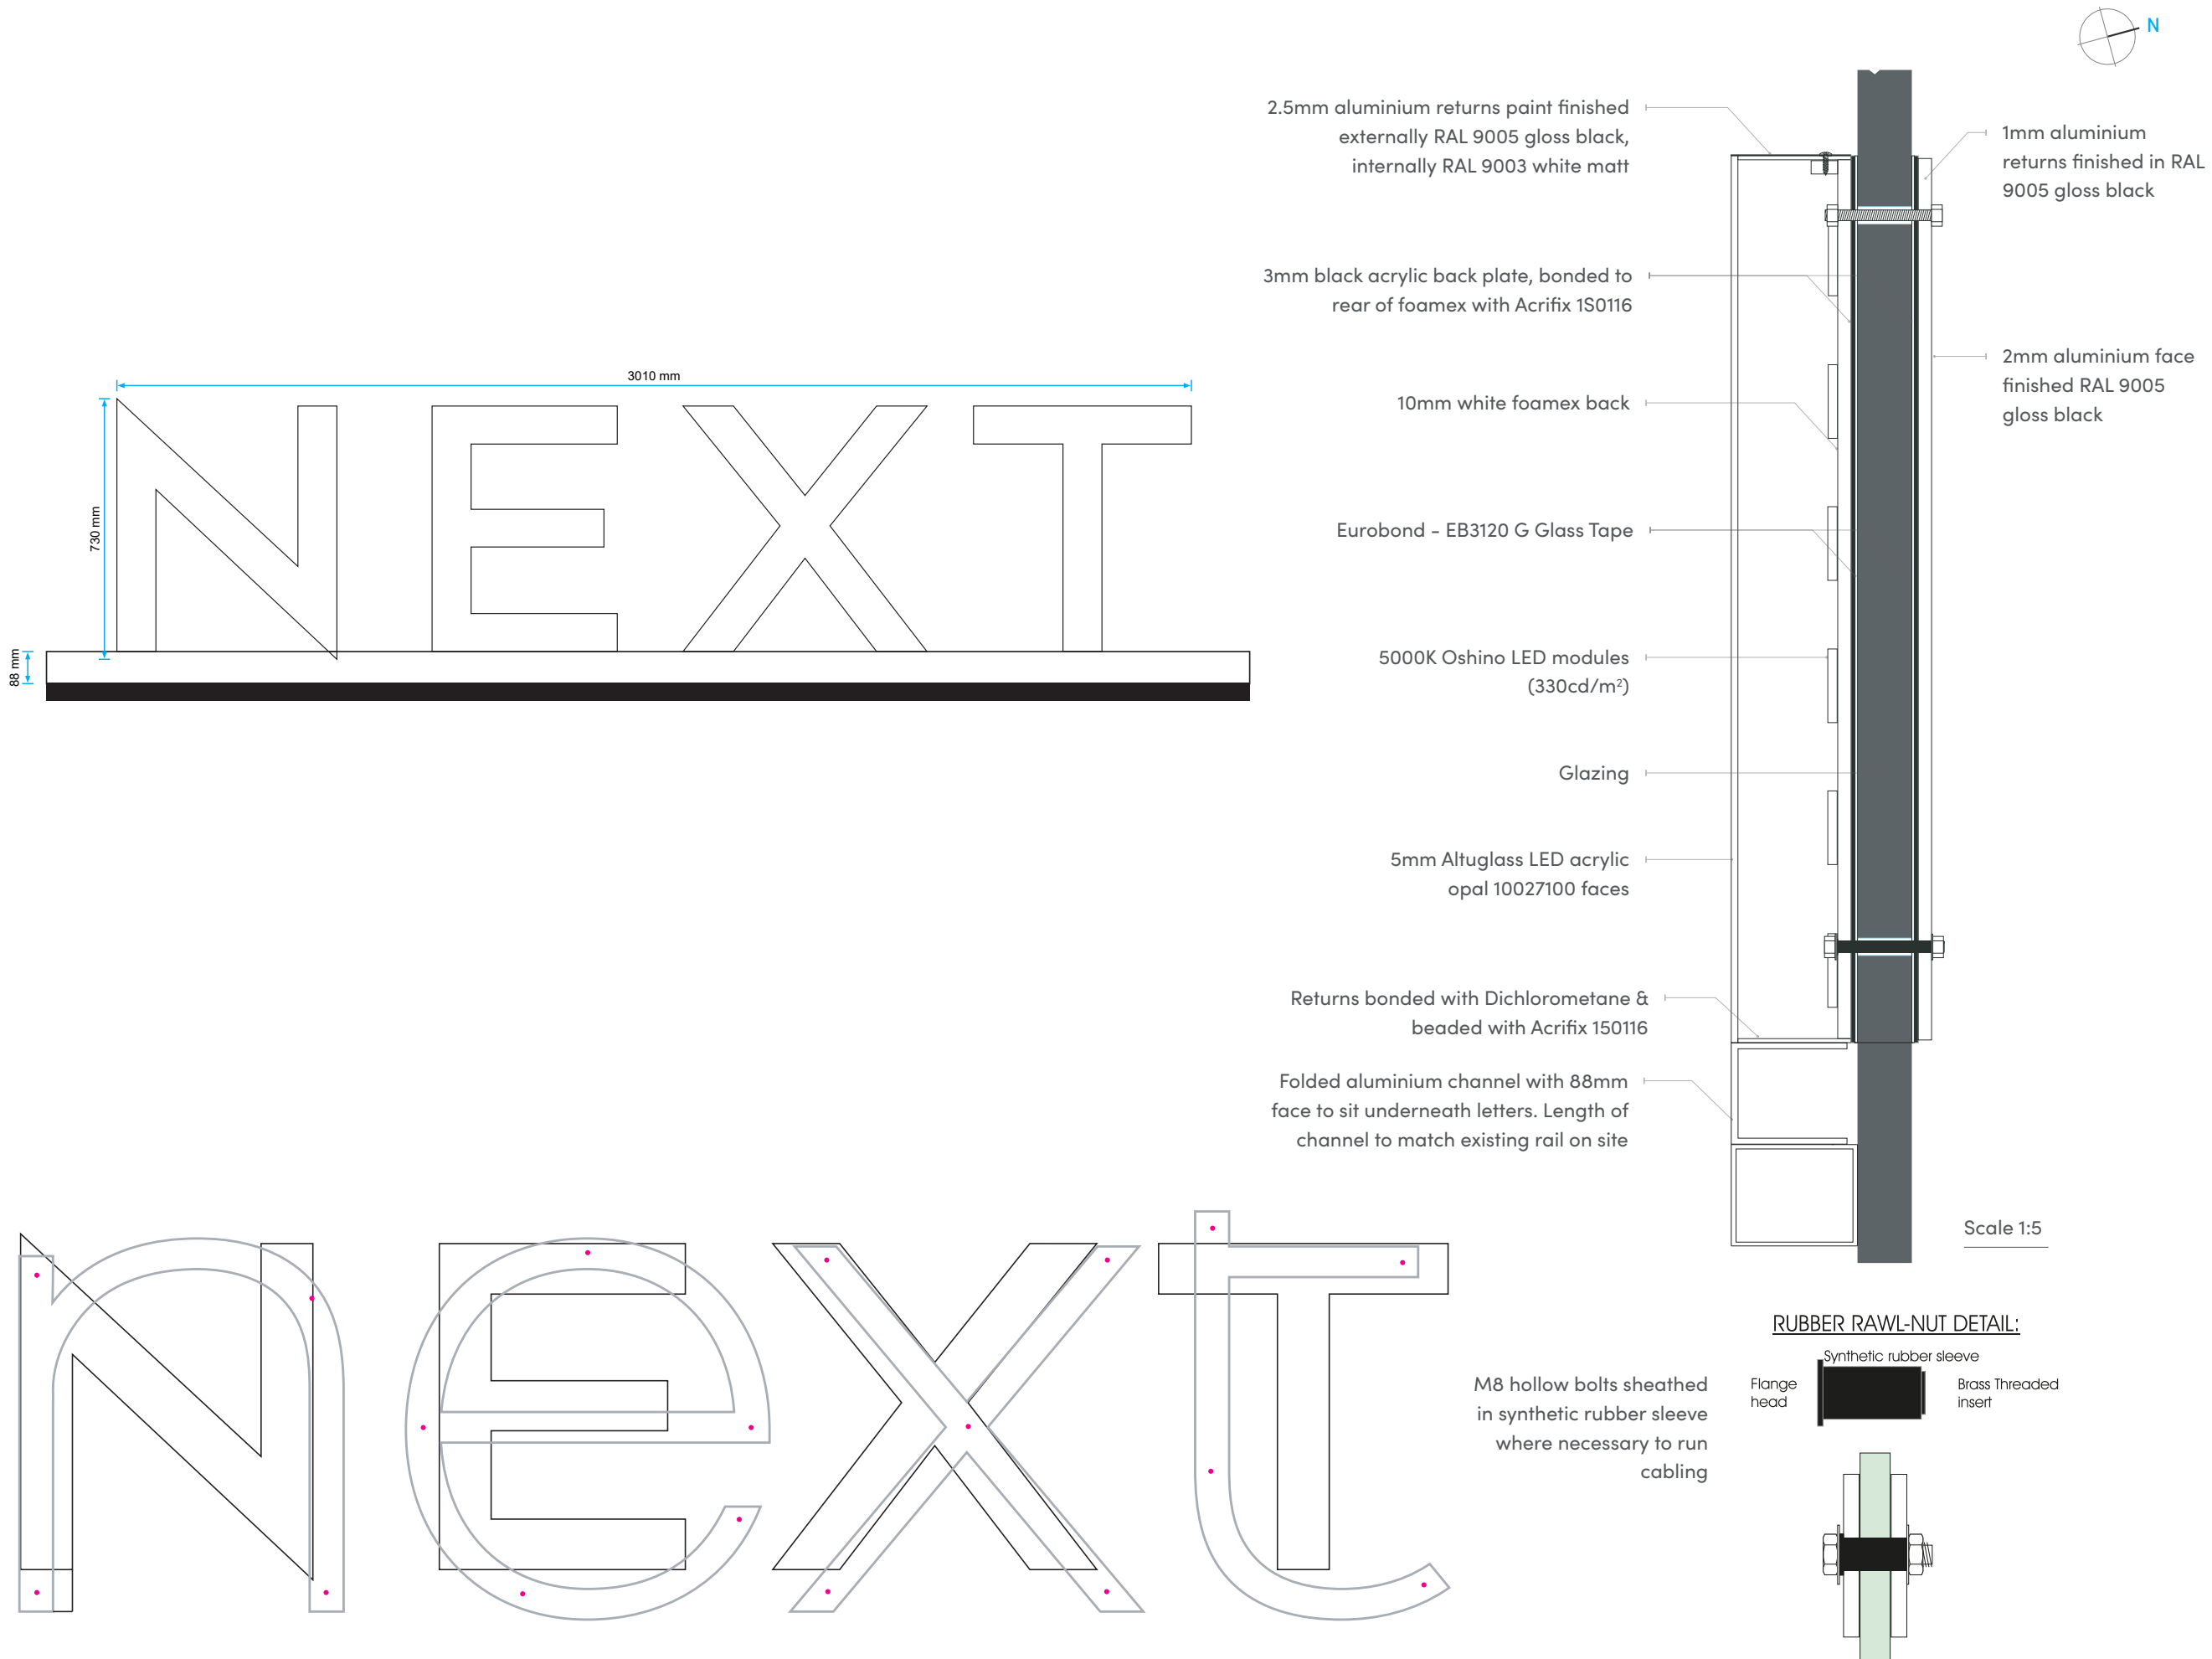

Proposed


Vinyl NA

Paint RAL 9005 Gloss

Print NA

Scale 1:20 @ A3

Rev 1

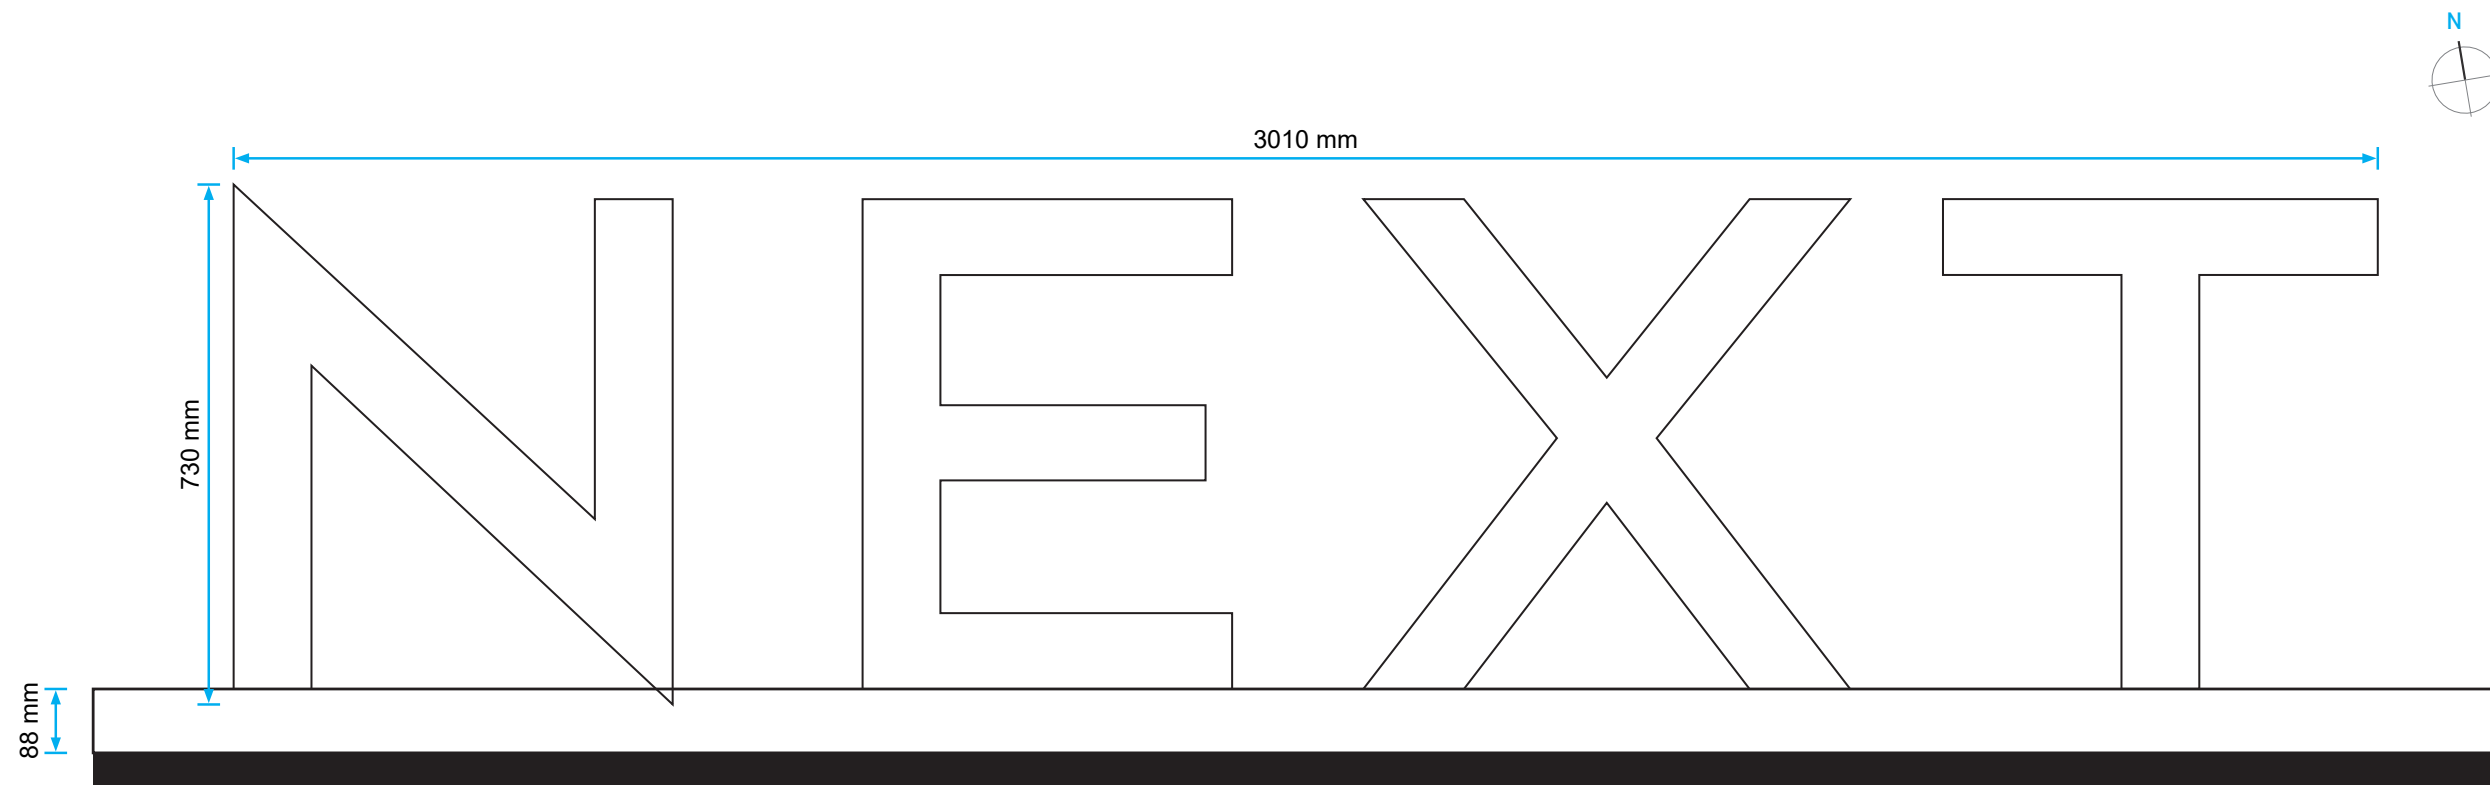

02 - Left Elevation

- Built up internally illuminated logo
- Fitted to external glazing

- 4510mm from FFL

- Quantity: 1



Proposed



Existing

Proposed



Vinyl NA

Paint RAL 9005 Gloss

Print NA

Scale 1:10 @ A3

Rev 1

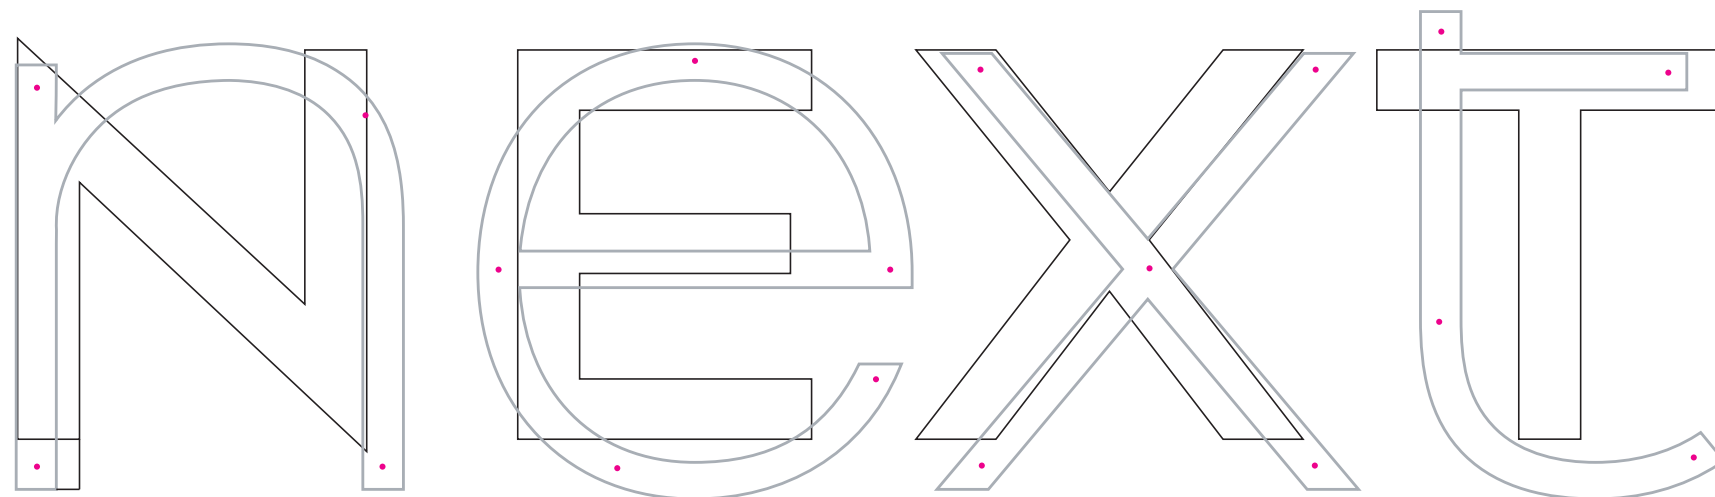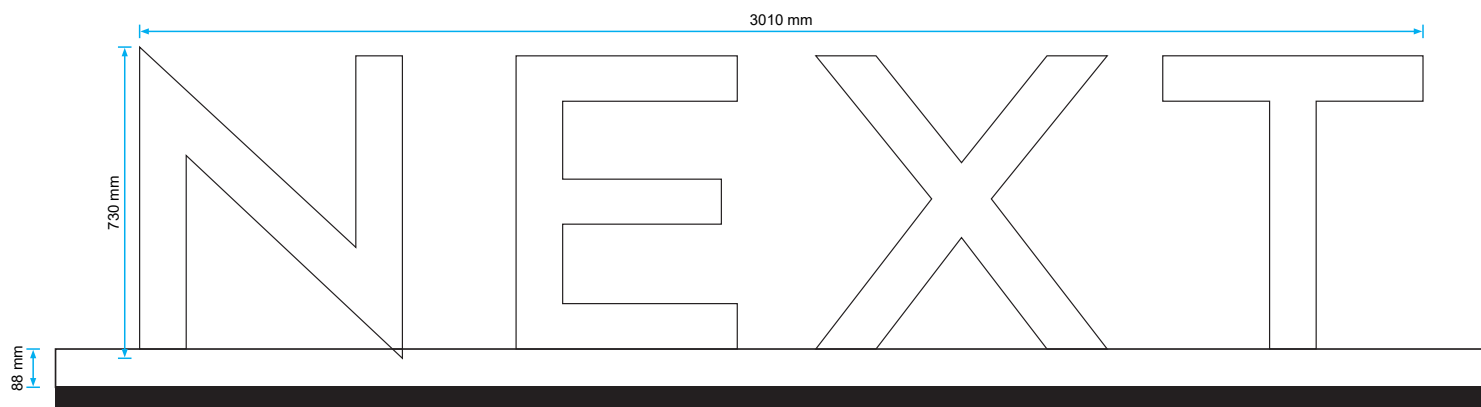

2.5mm aluminium returns paint finished externally RAL 9005 gloss black, internally RAL 9003 white matt

3mm black acrylic back plate, bonded to rear of foamex with Acrifix 1S0116

10mm white foamex back

Eurobond - EB3120 G Glass Tape

5000K Oshino LED modules (330cd/m²)

Glazing

5mm Altuglass LED acrylic opal 10027100 faces

Returns bonded with Dichlorometane & beaded with Acrifix 150116


Folded aluminium channel with 88mm face to sit underneath letters. Length of channel to match existing rail on site

1mm aluminium returns finished in RAL 9005 gloss black

2mm aluminium face finished RAL 9005 gloss black

Scale 1:5

RUBBER RAWL-NUT DETAIL:

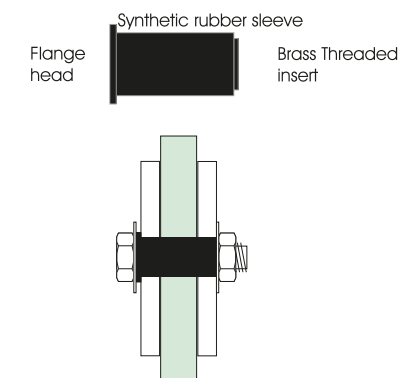

02 - Left Elevation

- Built up internally illuminated logo
- Fitted to external glazing
- 4510mm from FFL
- Quantity: 1

Proposed

Vinyl NA

Paint RAL 9005 Gloss

Print NA

Scale 1:20 @ A3

Rev 1