


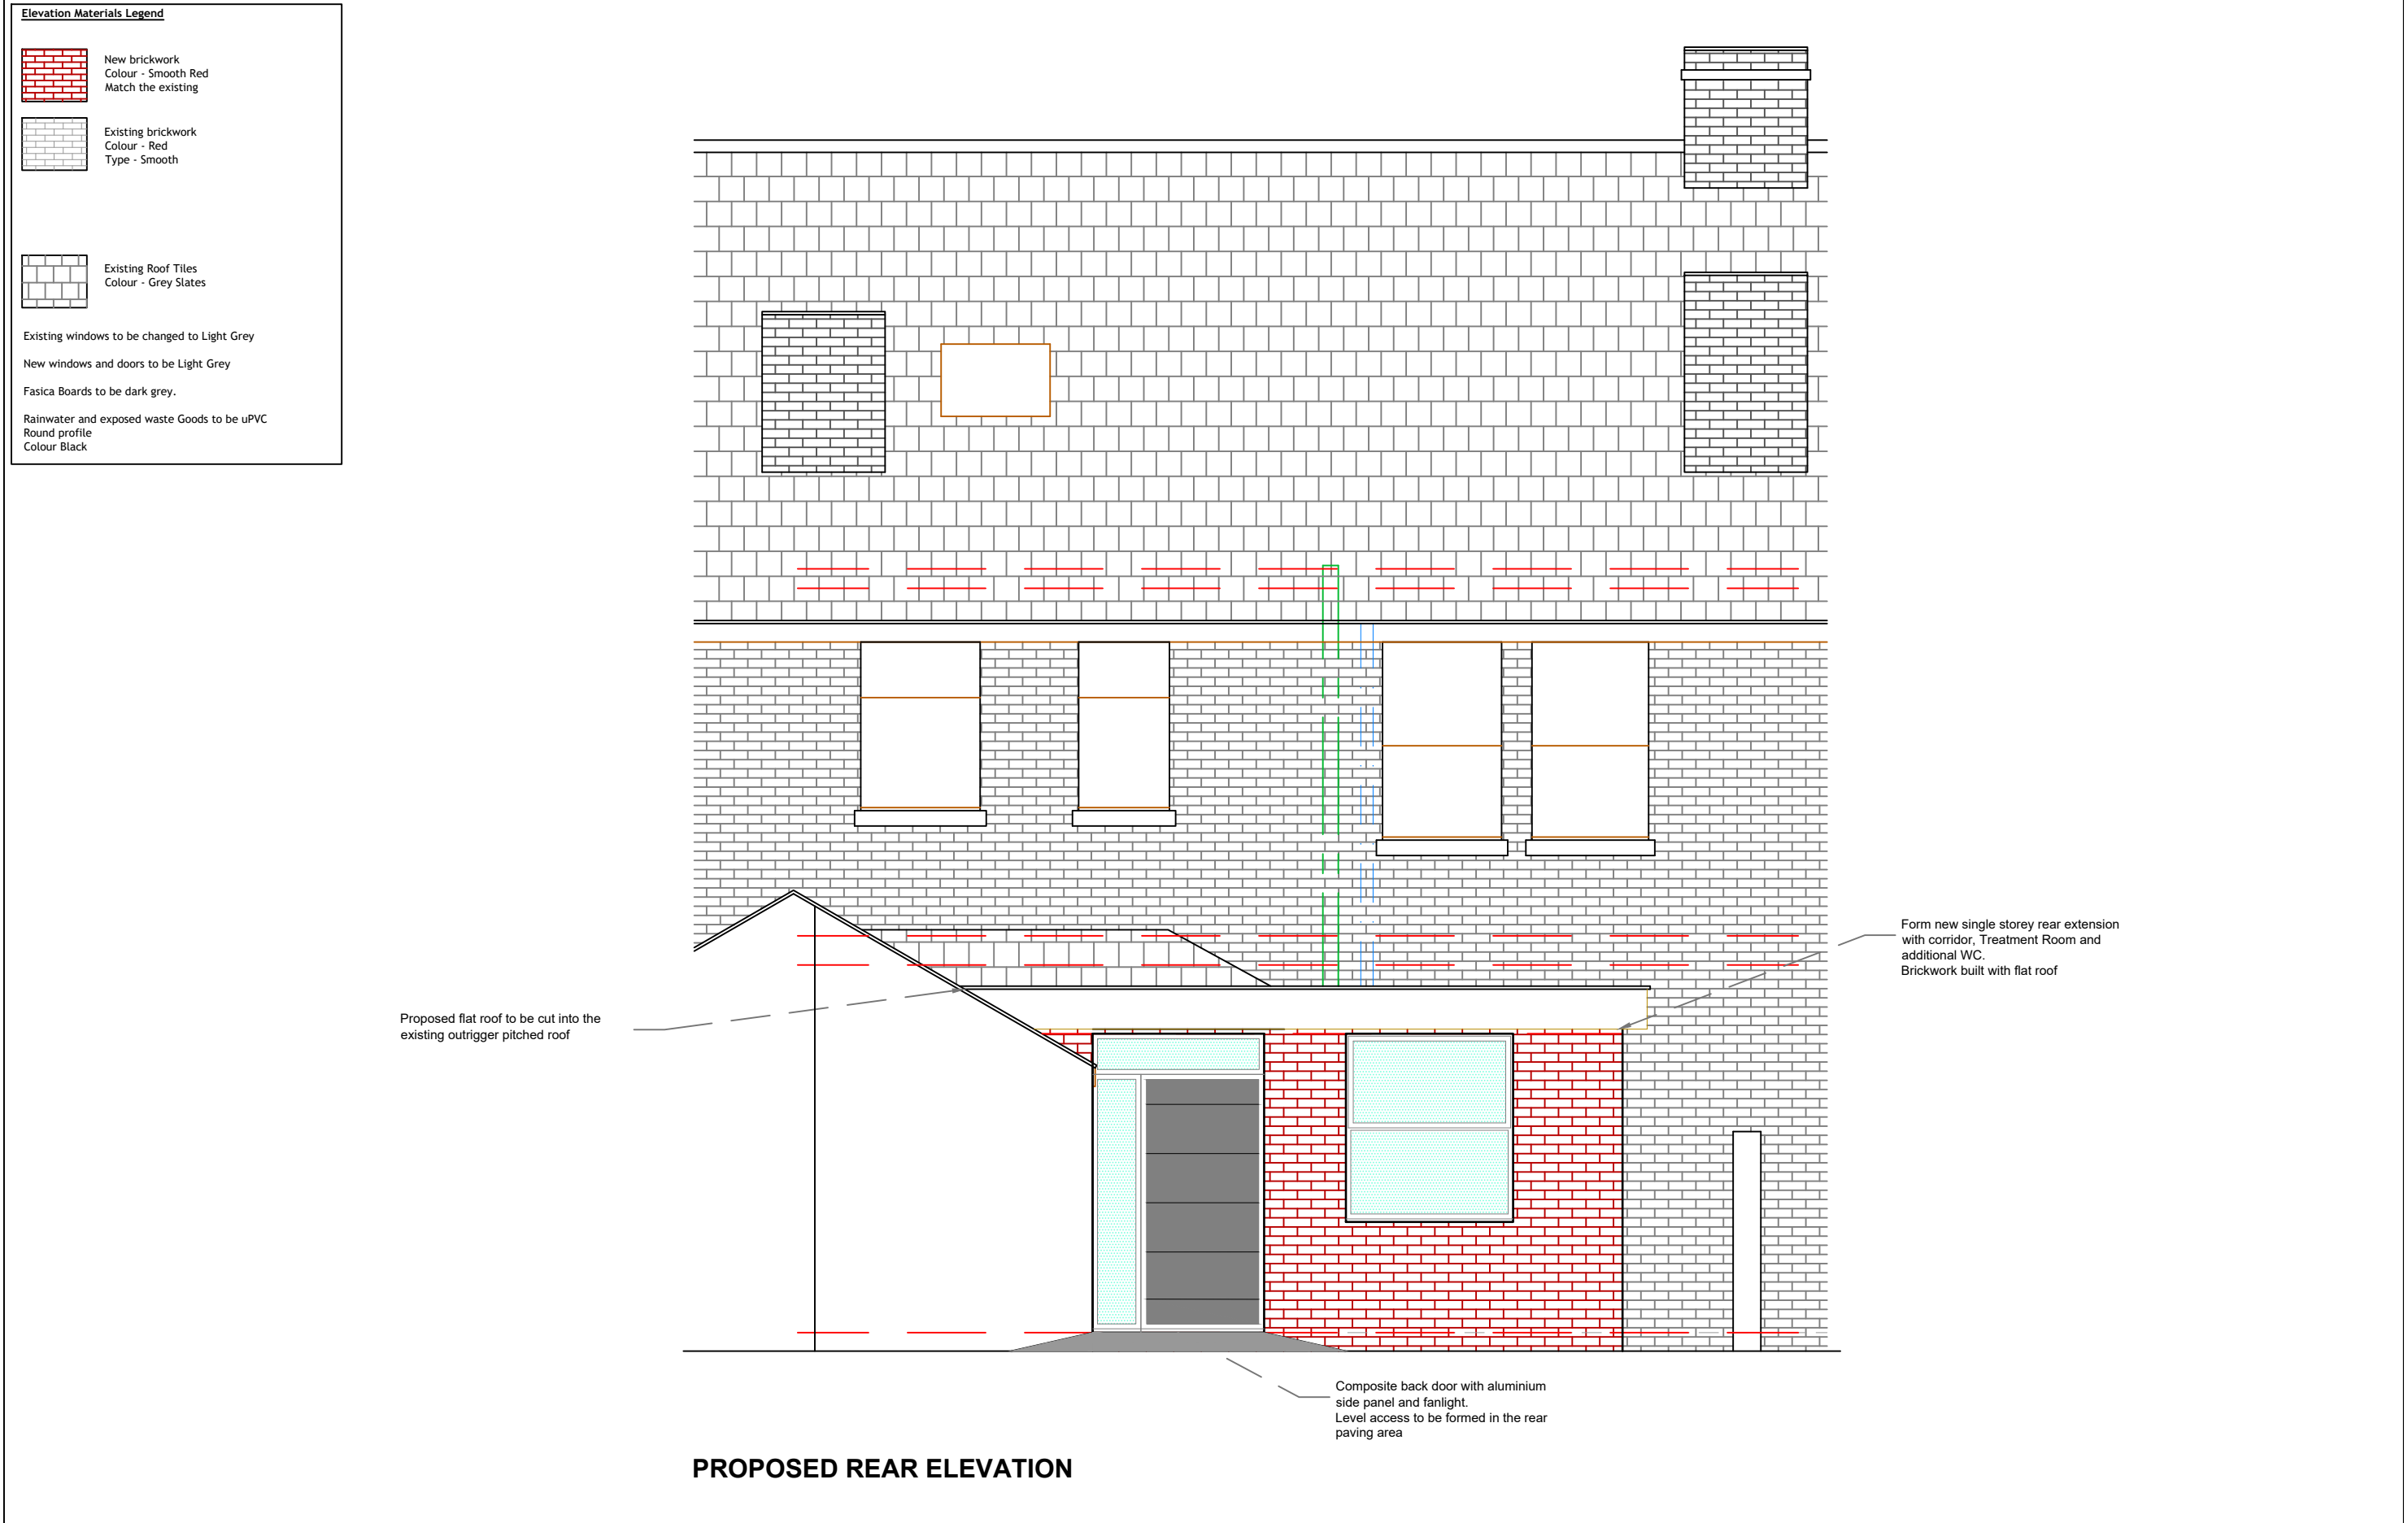

EDIFICE Building Consultants Limited email: nick@edificebc.co.uk mobile: 07917125231 Architecture Project Management Consultancy All levels and dimensions must be checked on site by contractor prior to commencement of works. Any variations must be reported to Edifice BC Ltd. All information hereon in is the copyright of Edifice BC Ltd. Copying in full or in part is forbidden without the written permission from Edifice BC Ltd.	PROJECT Proposed Development at: 406 Bury Old Road Prestwich Manchester	DRAWING TITLE Proposed Rear Elevation Planning	CLIENT 406 Dental	DATE Oct '23	DRAWING No	REV
				DRAWN BY NH	880-4.03	B
				SCALE 1:50@A3		