



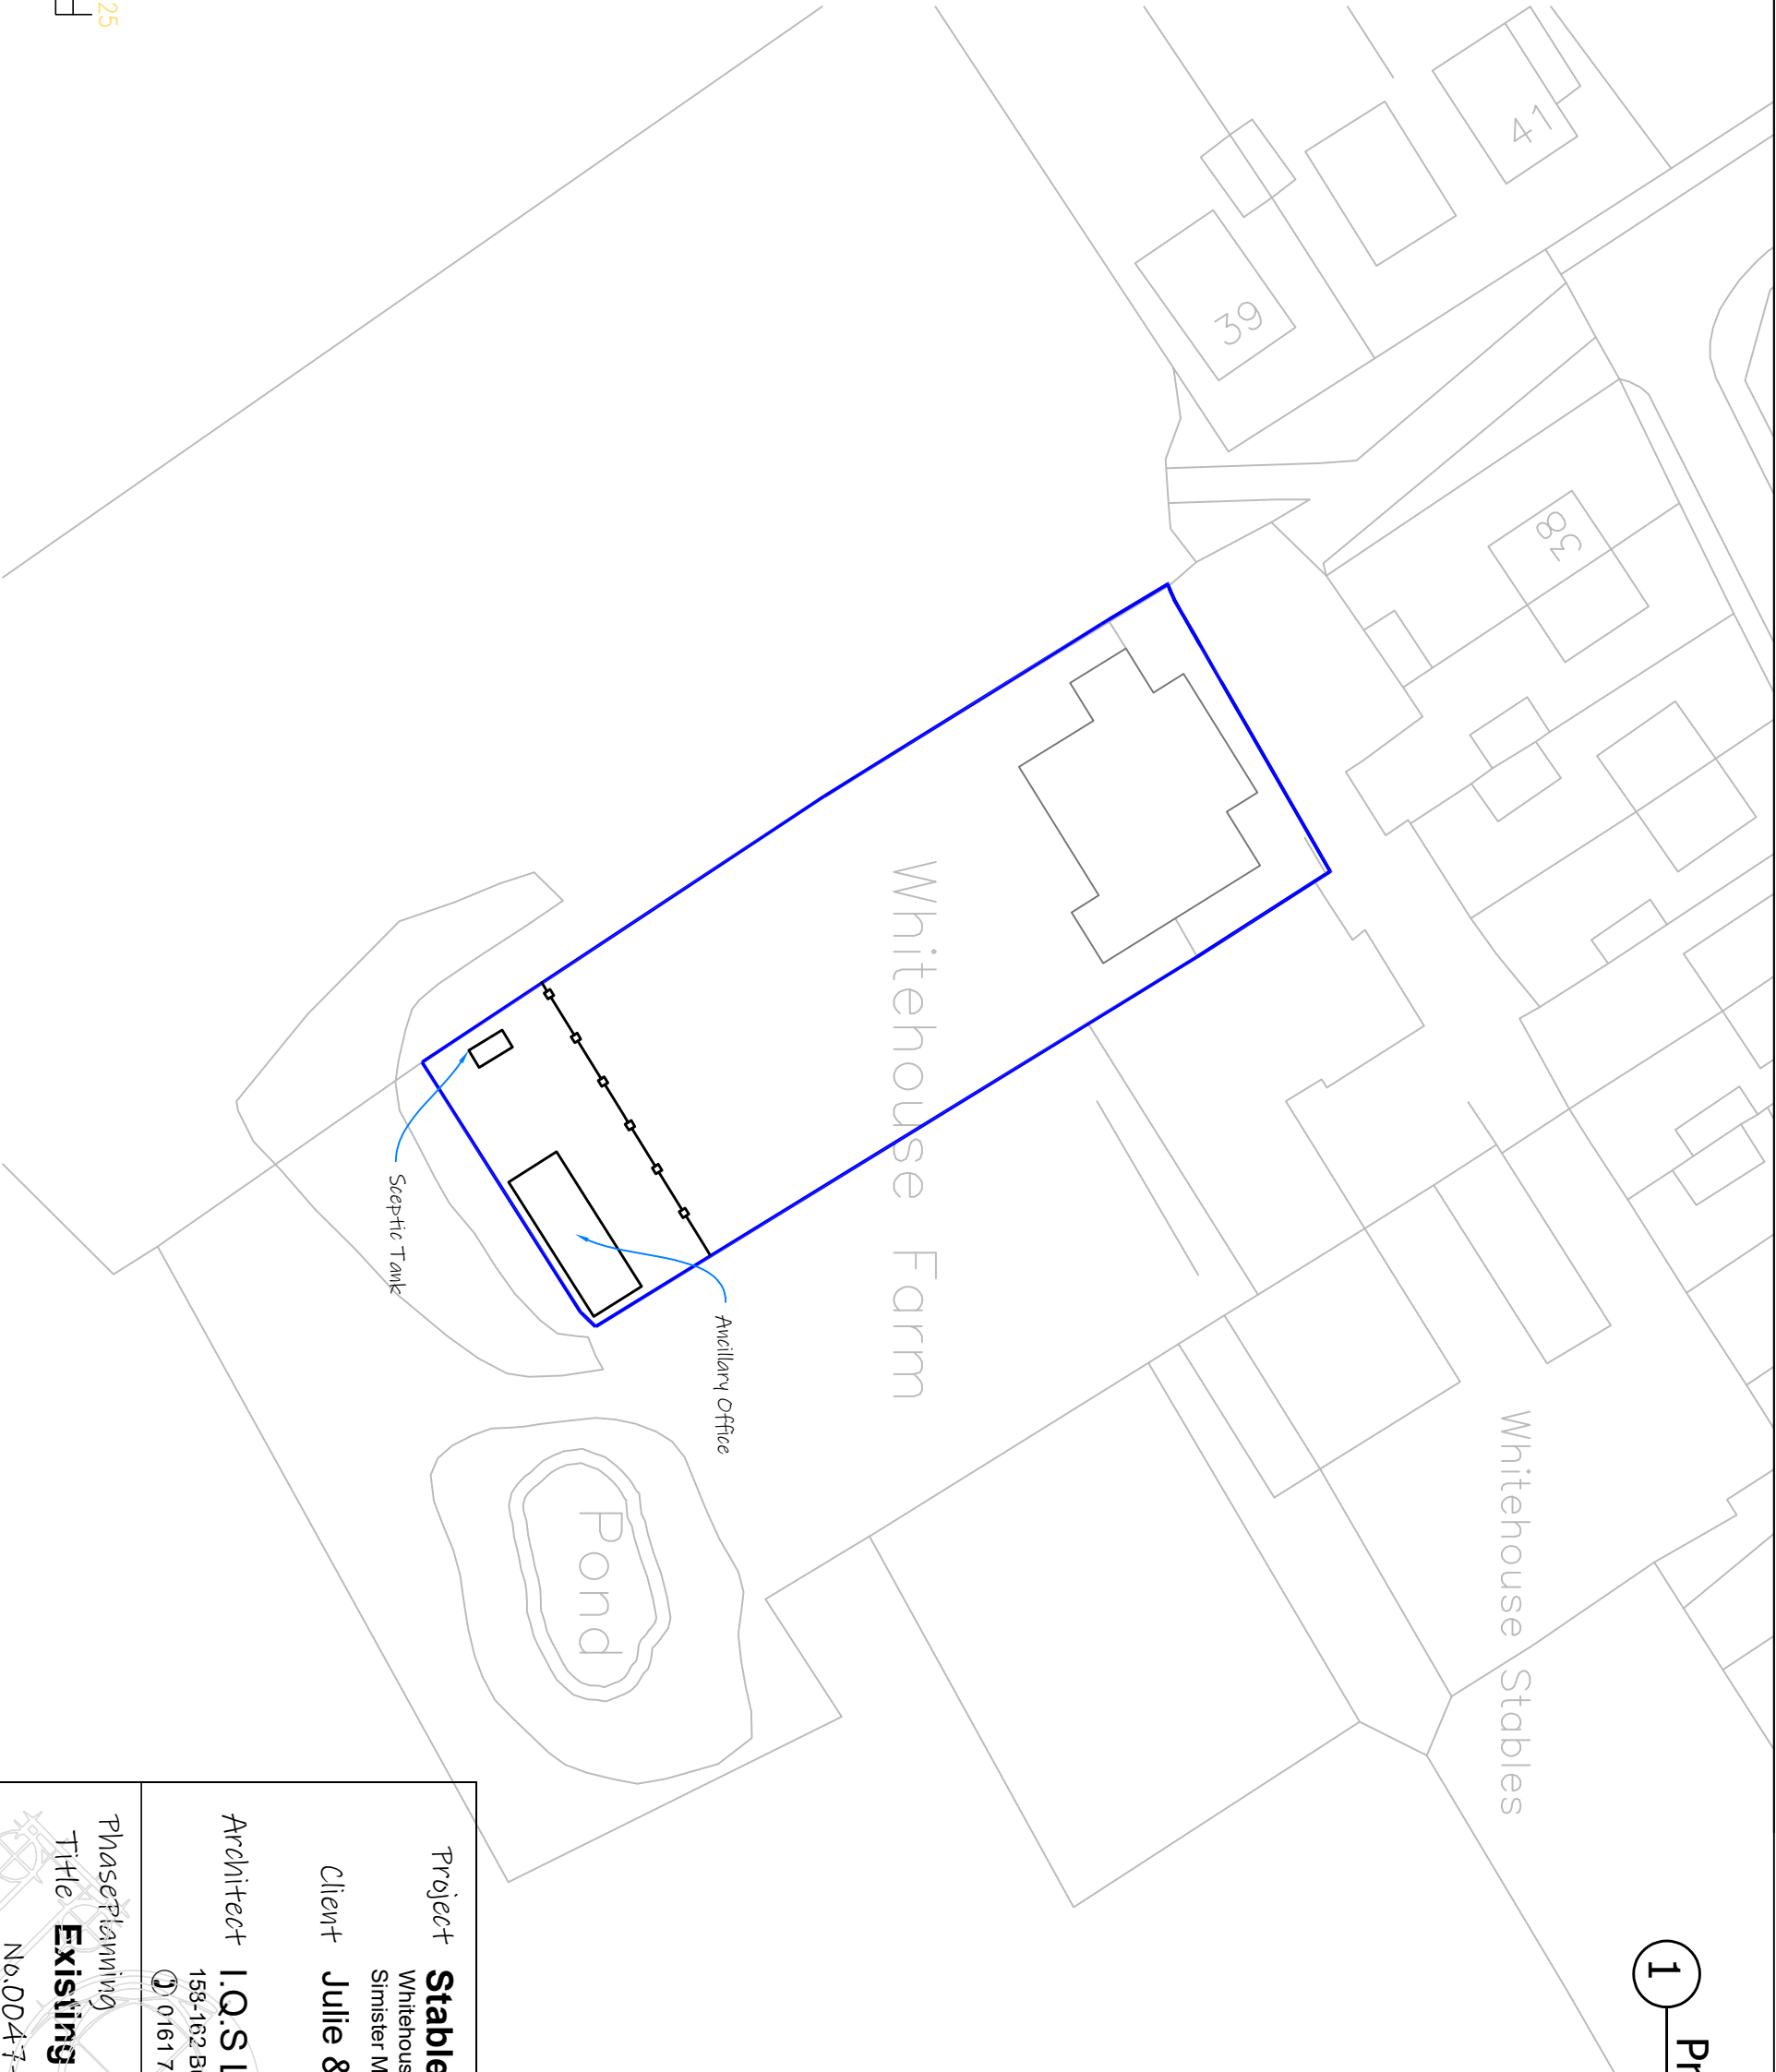

1 : 500

 

Ordnance Survey (c) Crown Copyright 2014. All rights reserved. Licence number 100022432

Project **Stable Conversion**

Whitehouse Farm, Farm Lane
Simister M25 2RX

Client **Julie & Jason Bangbala**

Architect **I.Q.S Limited**

158-162 Bury New Road, Whitefield M45 6AD
0161 767 9862 Web: www.iqs.co.uk

Phase **Planning**

Title **Existing Site Plan**

No.0047-0045-001

Drawn By Ben Dickinson

Approved By W.T.W

Size: **A3**

Rev **~** Date: 22.03.23