


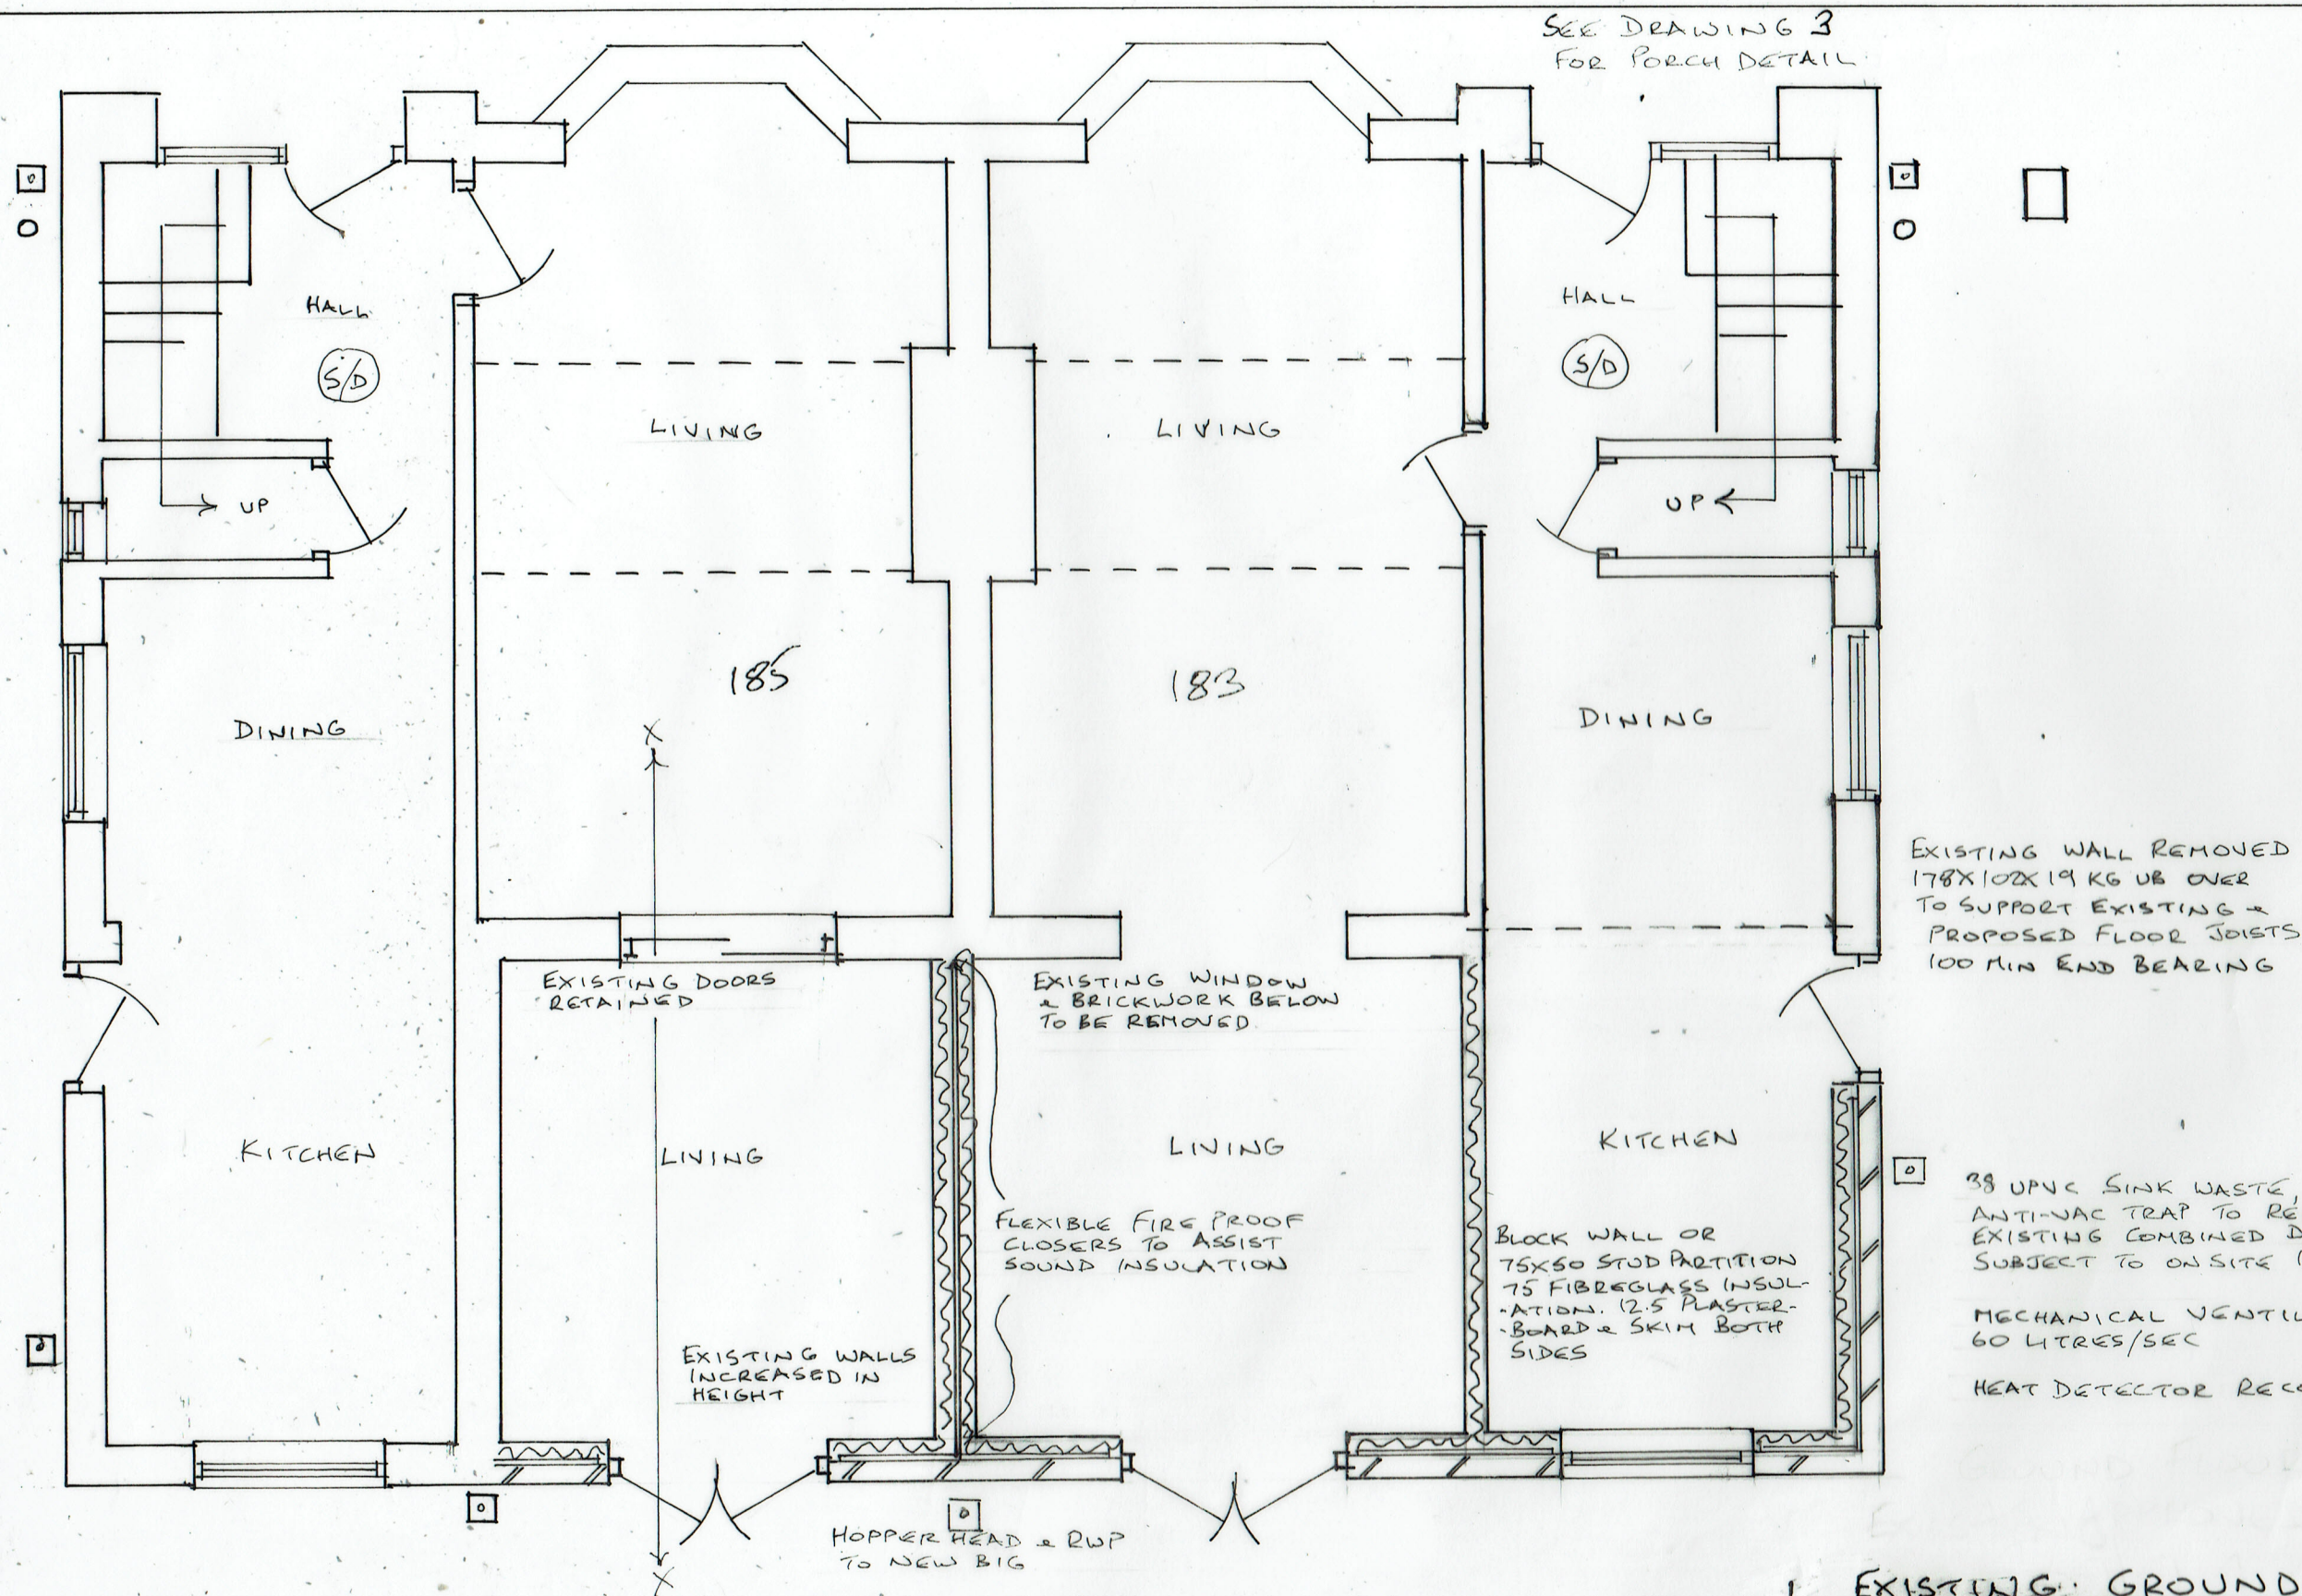

EXISTING GROUND FLOOR PLAN

SCALE 1:50 @ A3

16/11/2021 - RENAMED, RENUMBERED

21/673/01

TWO STOREY REAR EXTENSION
183 & 185 PARKHILLS ROAD, BURY BL9 9AF