




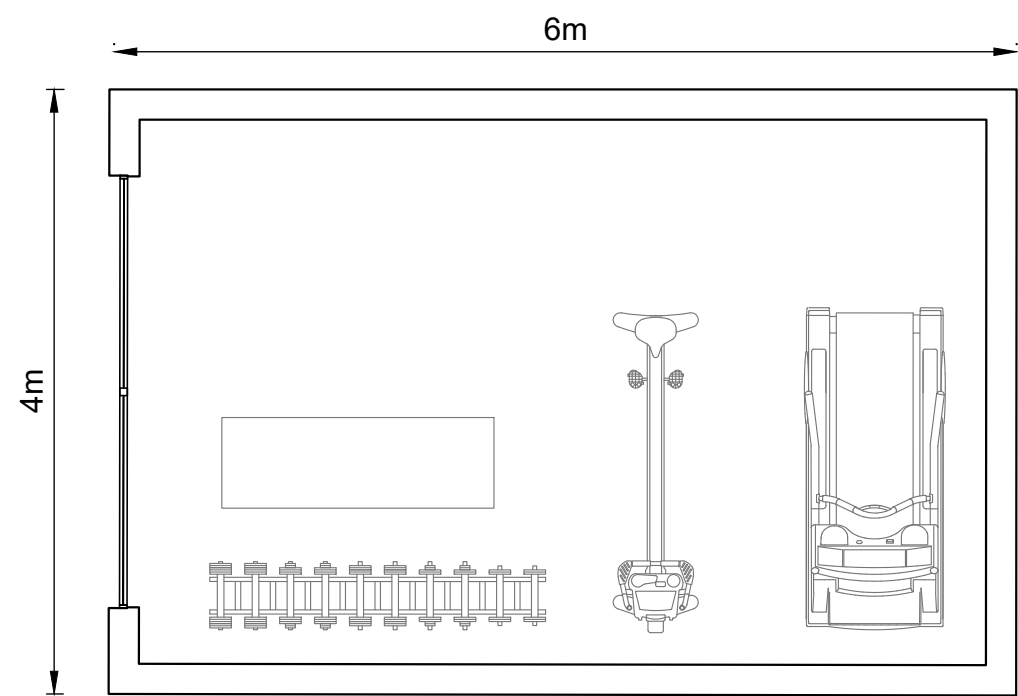


Proposed Pod Plan
Scale 1:50

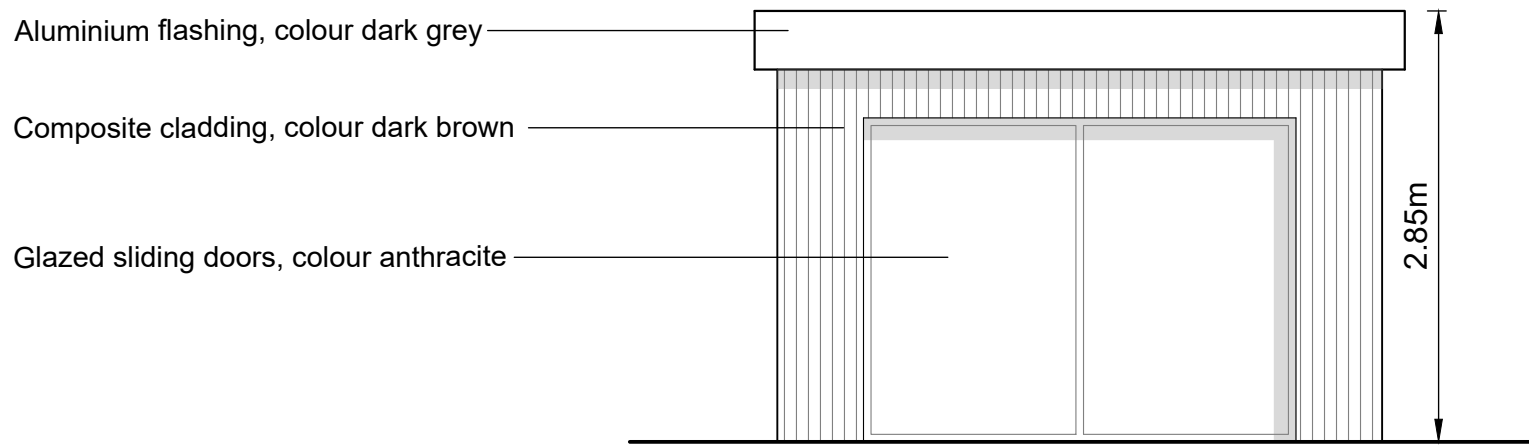


South-West Elevation
Scale 1:50

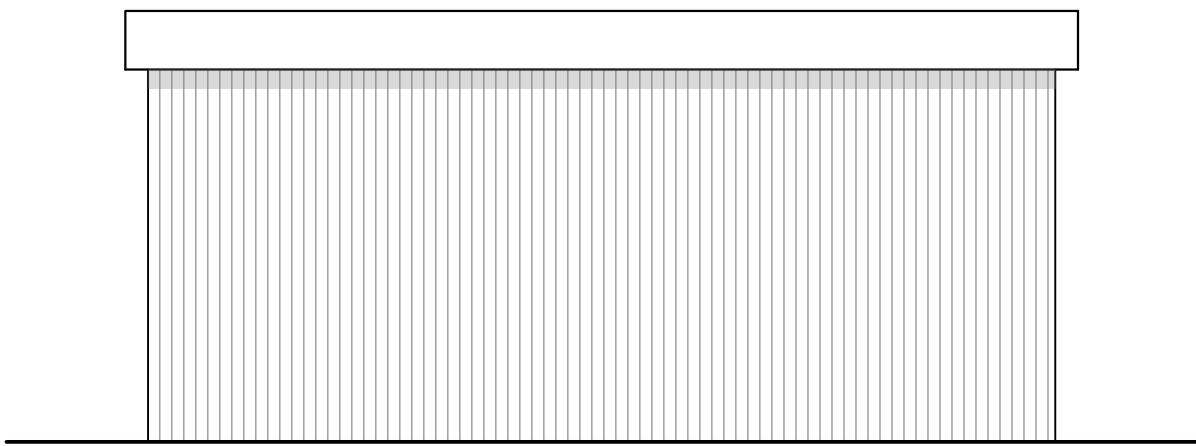

South-East Elevation
Scale 1:50

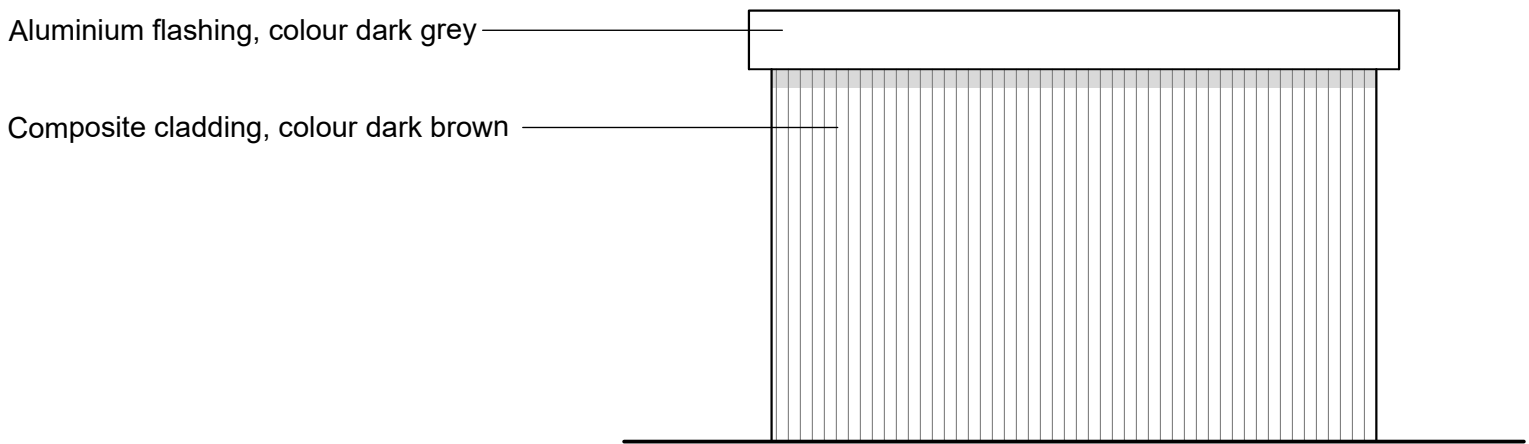

North-East Elevation
Scale 1:50

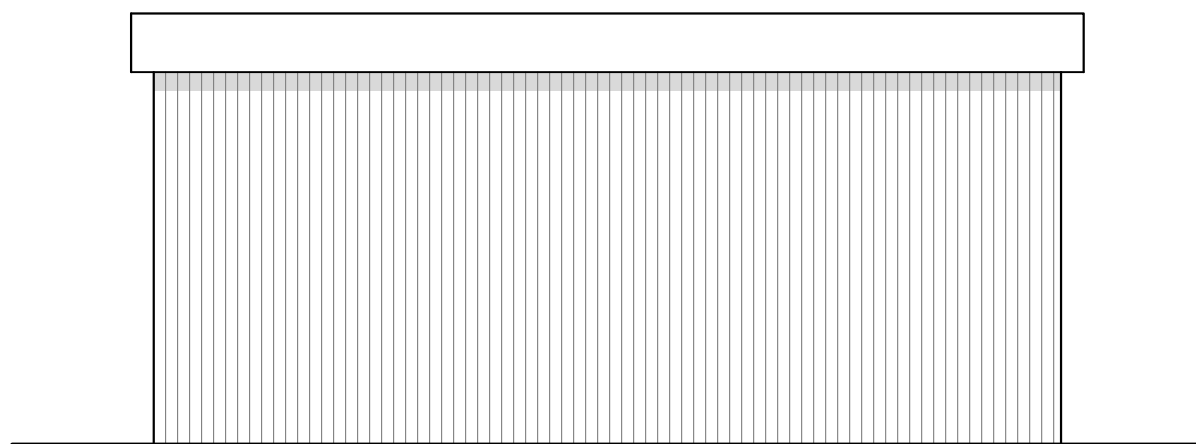

North-West Elevation
Scale 1:50

Notes

This drawing, together with the design it illustrates, is copyright, and may not be reproduced in any form, without the written consent of Zara Moon Architects.

Do not scale off this drawing except for determination of basic layout - only figured dimensions to be used. All dimensions to be checked on site.



Project Name	Project No.	Stage
242 Holcombe Road	154.22	Planning Submission
Proposed plan and elevations - Gym Pod	Scale	1:50 @ A1
	Date	June 2023
Rev	04	
--		
	Drawn	IR