




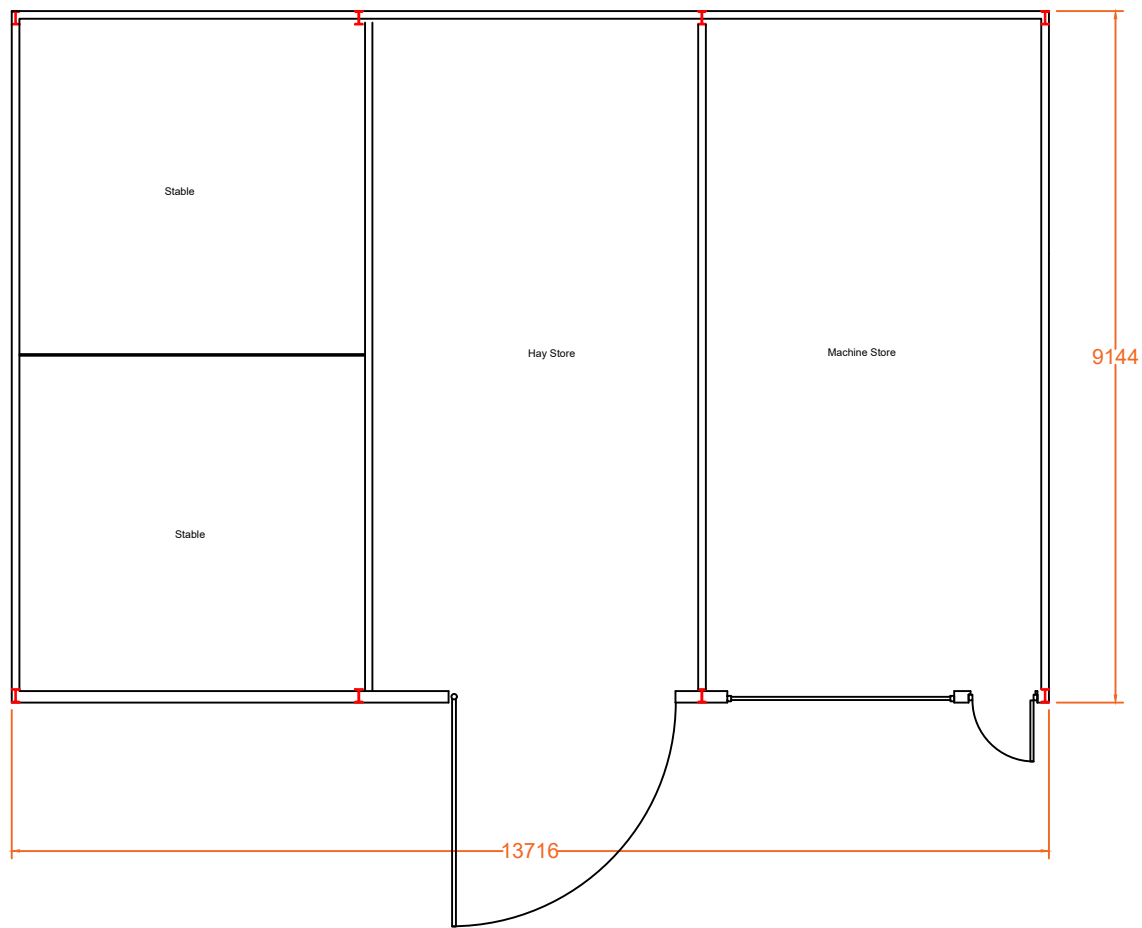


Proposed Ground Floor Plan
Scale (1 : 1 0 0)

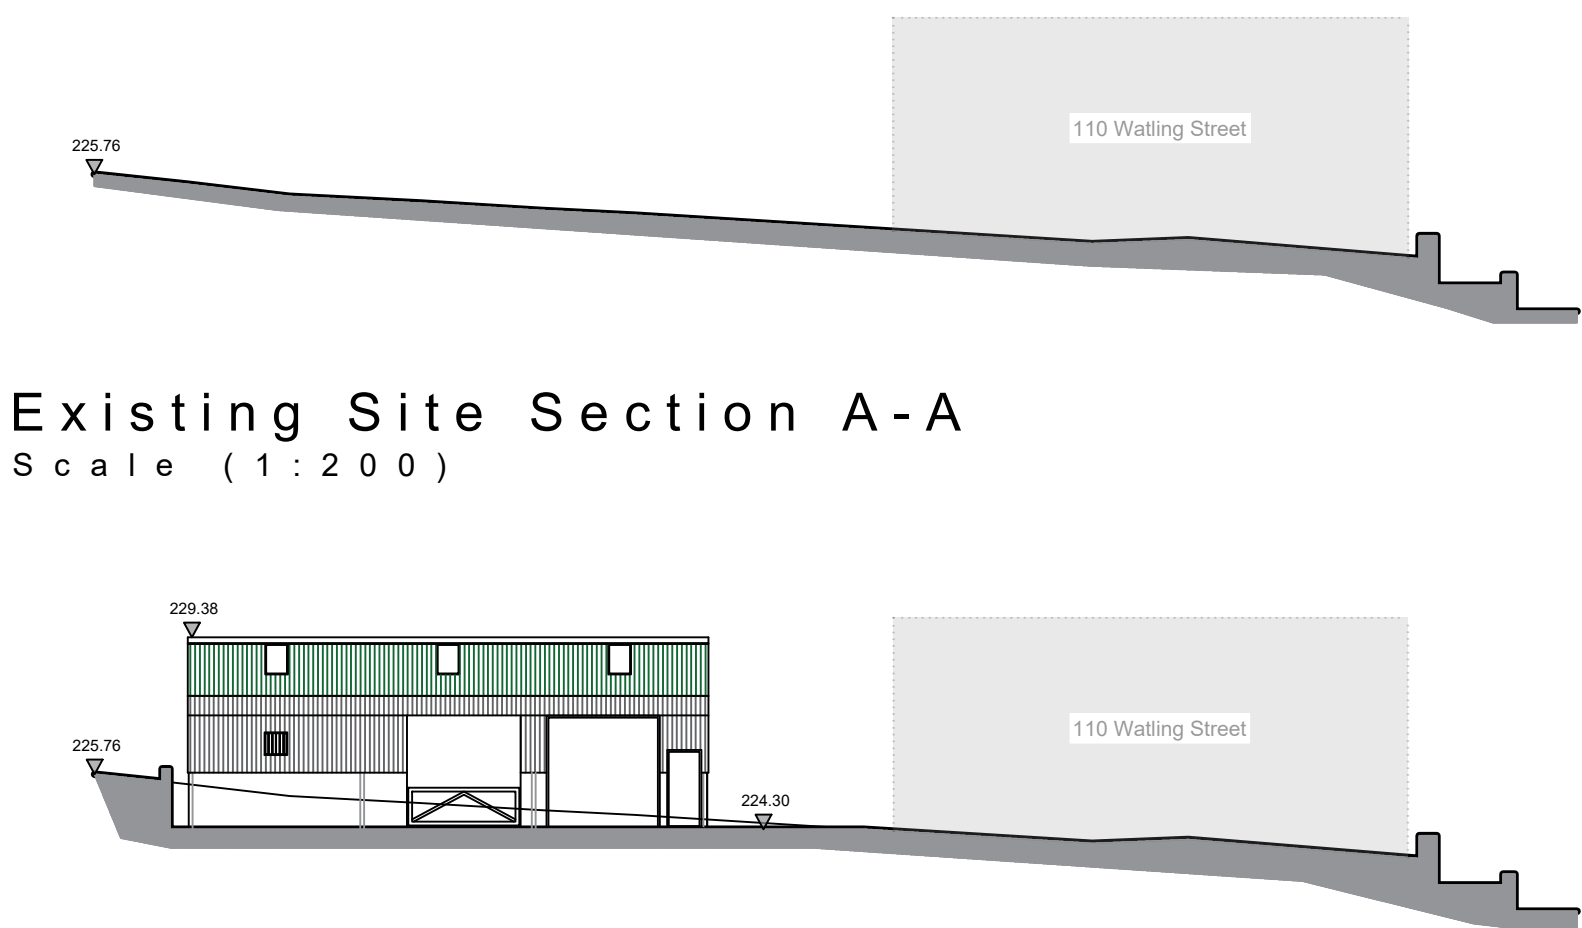


Existing Site Section A-A
Scale (1 : 2 0 0)

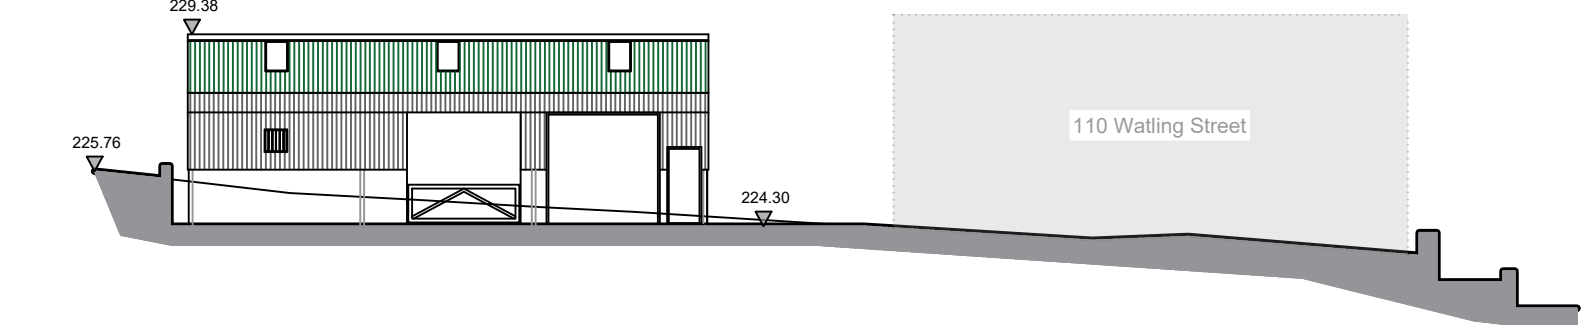


Proposed Site Section A-A
Scale (1 : 2 0 0)

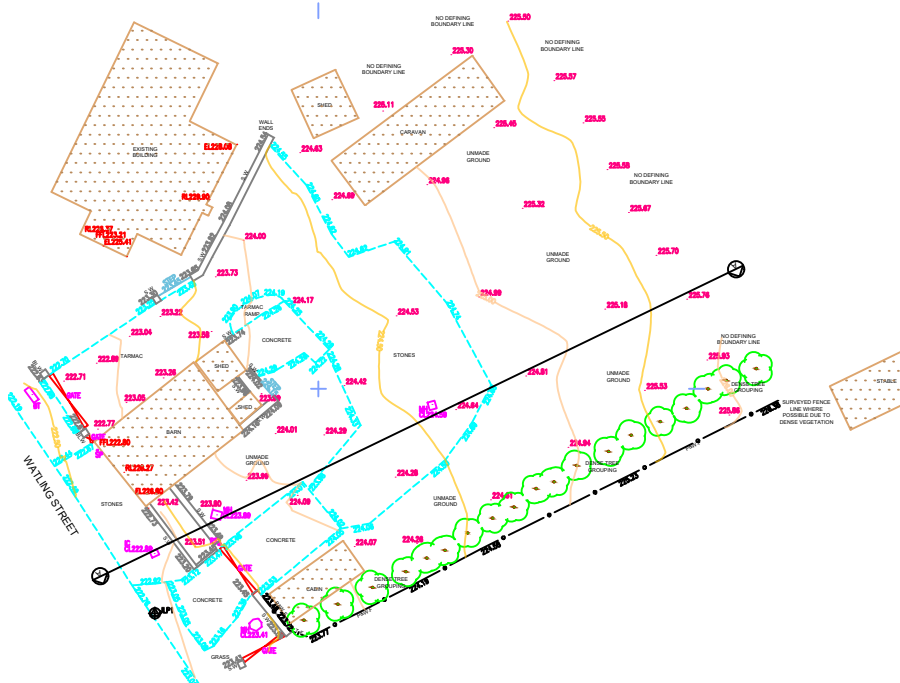


Existing Site Plan
Scale (1 : 5 0 0)

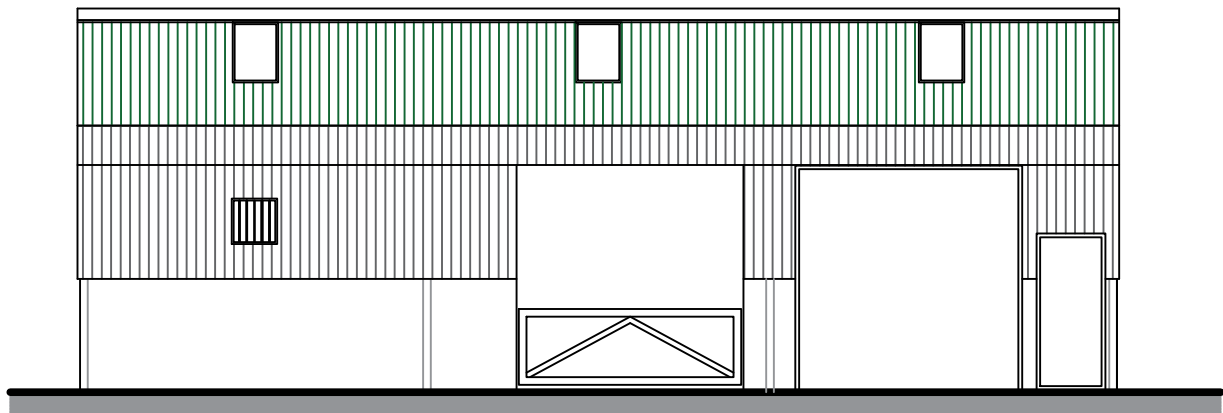


Proposed Front Elevation
Scale (1 : 1 0 0)

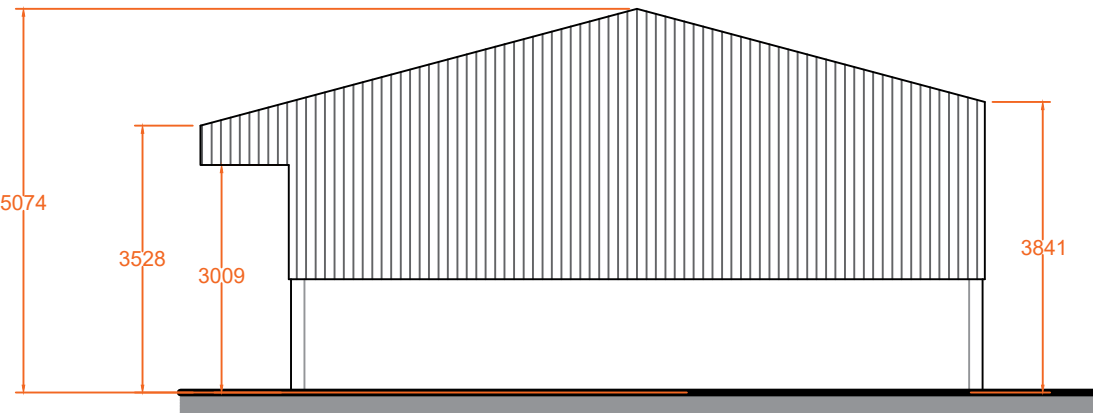


Proposed Side Elevation
Scale (1 : 1 0 0)

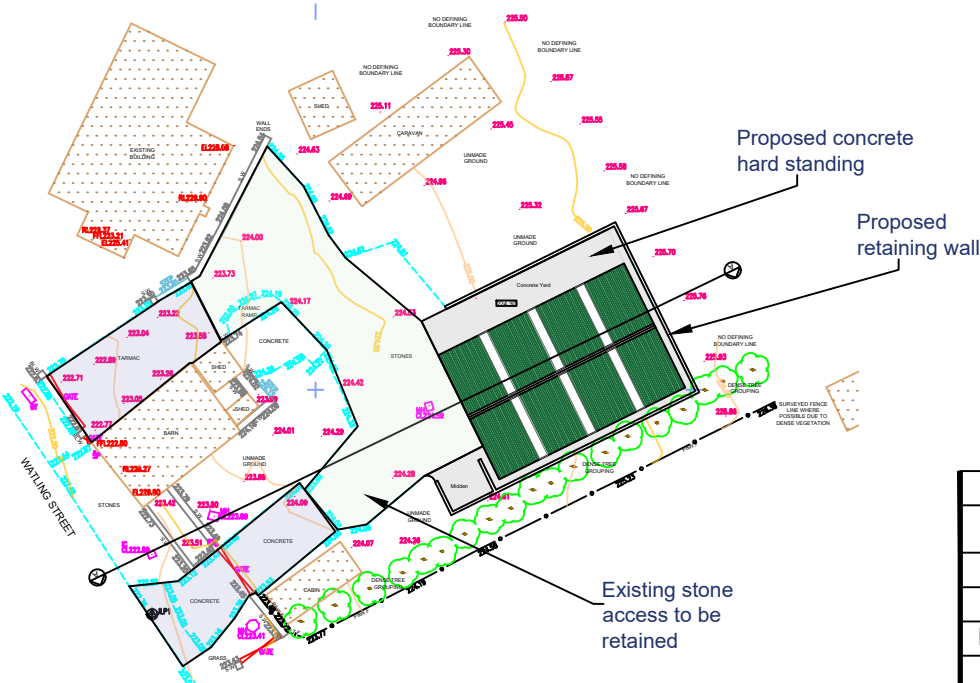

Proposed Site Plan
Scale (1 : 5 0 0)

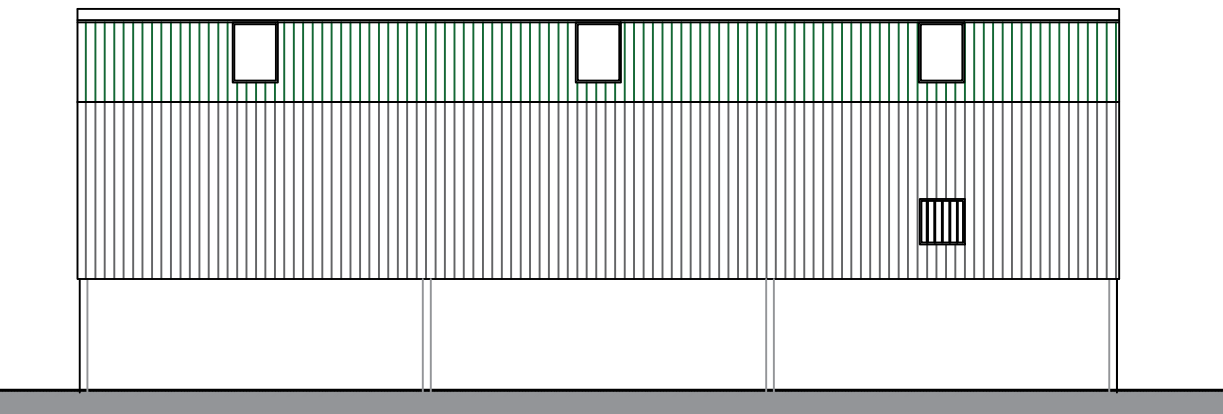

Proposed Rear Elevation
Scale (1 : 1 0 0)

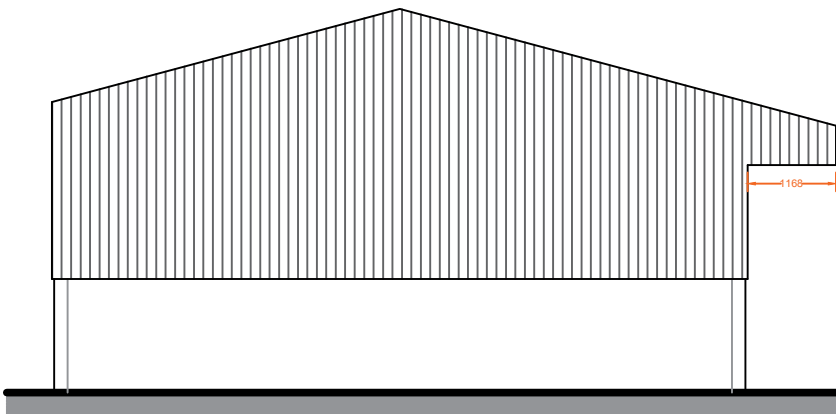

Proposed Side Elevation
Scale (1 : 1 0 0)

IMPORTANT NOTES

DO NOT SCALE FROM THIS PLAN

THESE ELEVATIONS ARE DRAFTED TO ALLOW THE PLANNING AUTHORITY TO MAKE A DECISION ON THE PROPOSED DEVELOPMENT AND FOR NO OTHER PURPOSE. THESE ELEVATIONS ARE NOT BUILDING REGULATION COMPLIANT AND SHOULD NOT BE RELIED UPON AS SUCH. THE DECISION NOTICE (WHEN AVAILABLE) SHALL PROVIDE THE EXACT DIMENSIONS OF THE PROPOSED BUILDING AND SHOULD BE RELIED UPON. THESE PLANS SHOULD NOT BE USED AS DEFINITIVE AND ANY MEASUREMENTS SHOULD BE TAKEN AND CHECKED FROM THE PROPOSED SITE.

C.	Levels and Site Section Noted on Plan at Request of L.A.	23/05/22
Revision		Date
MACMARSHALLS RURAL, COMMERCIAL & PLANNING CONSULTANTS MacMarshalls Ltd, Hamill House, 112-116 Chorley New Road, Bolton, BL1 4DH info@macmarshalls.co.uk Tel: 01204 565660 www.macmarshalls.co.uk		
Drawing Title:	Proposed Agricultural/ Equestrian Building	
Site Location:	110 Watling Street Tottington, Bury BL8 3QJ	
Drawing Status:	Proposed Plans	
Date:	17/12/2021	Drawn by: JHolden
Scale:	1:100 @ A2	Ref: C 237 - 2
Client:	Mrs A Walsh	