




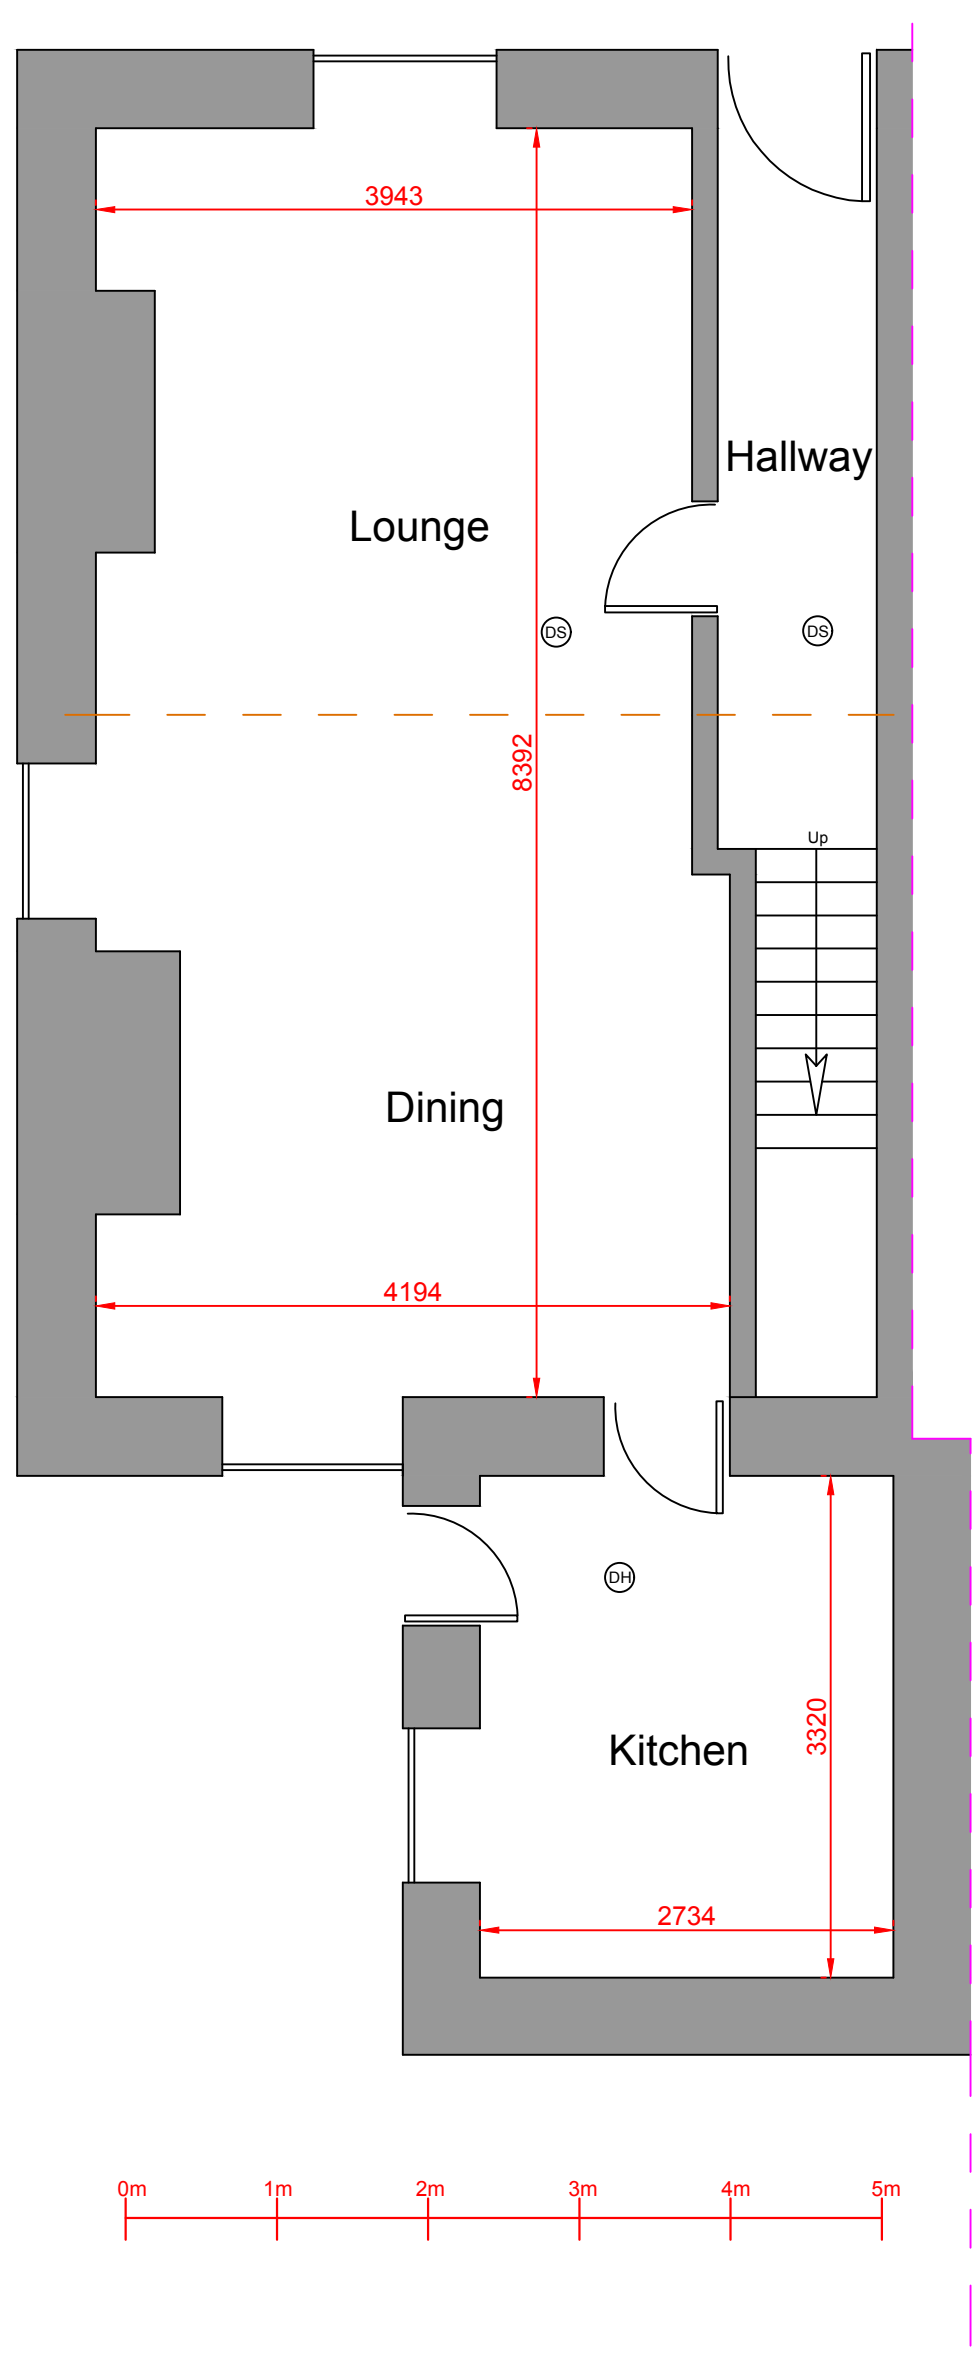


Proposed Ground Floor Layout

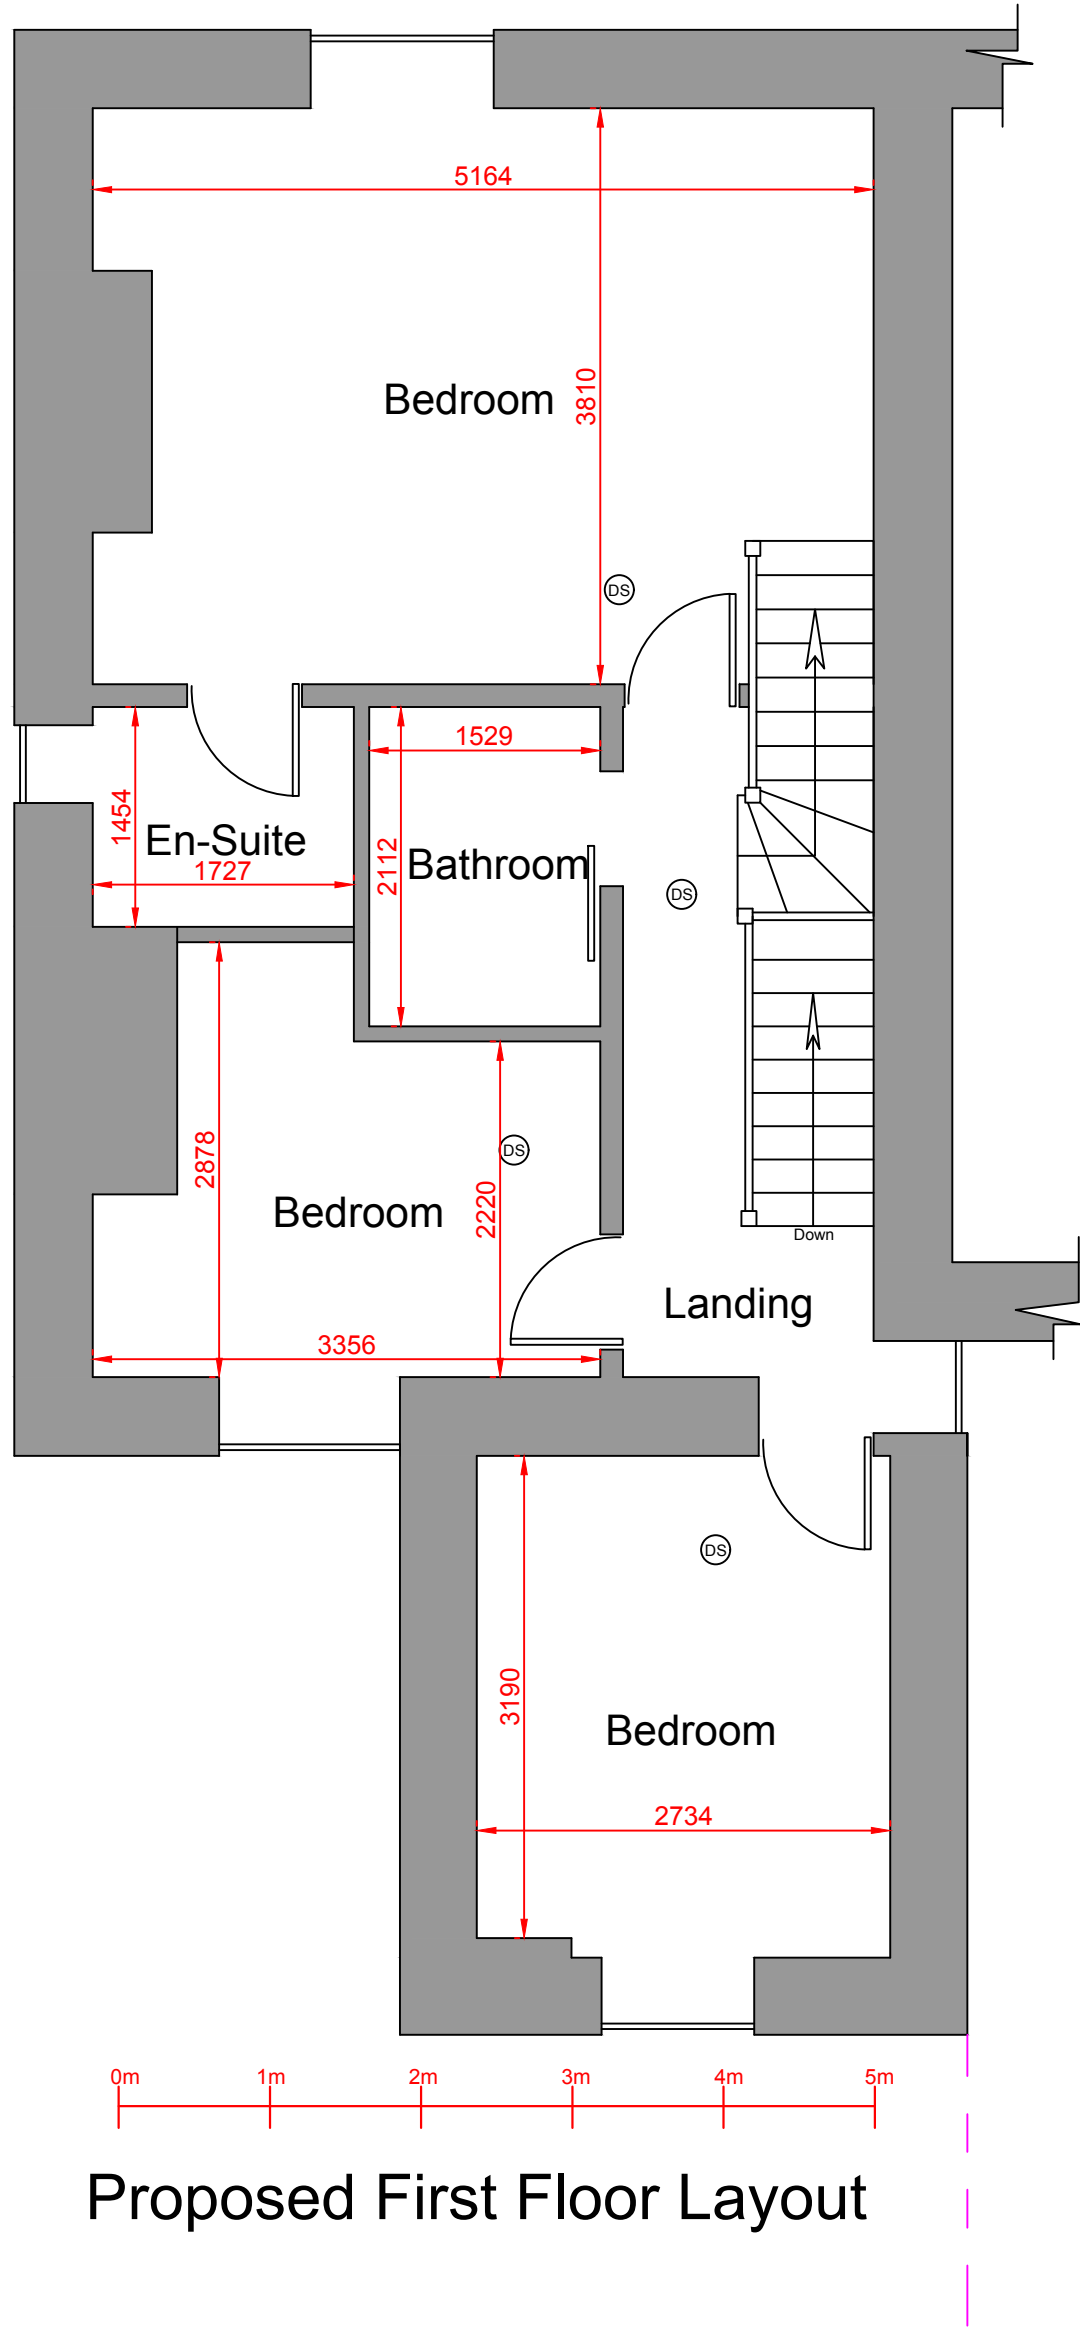



Proposed First Floor Layout

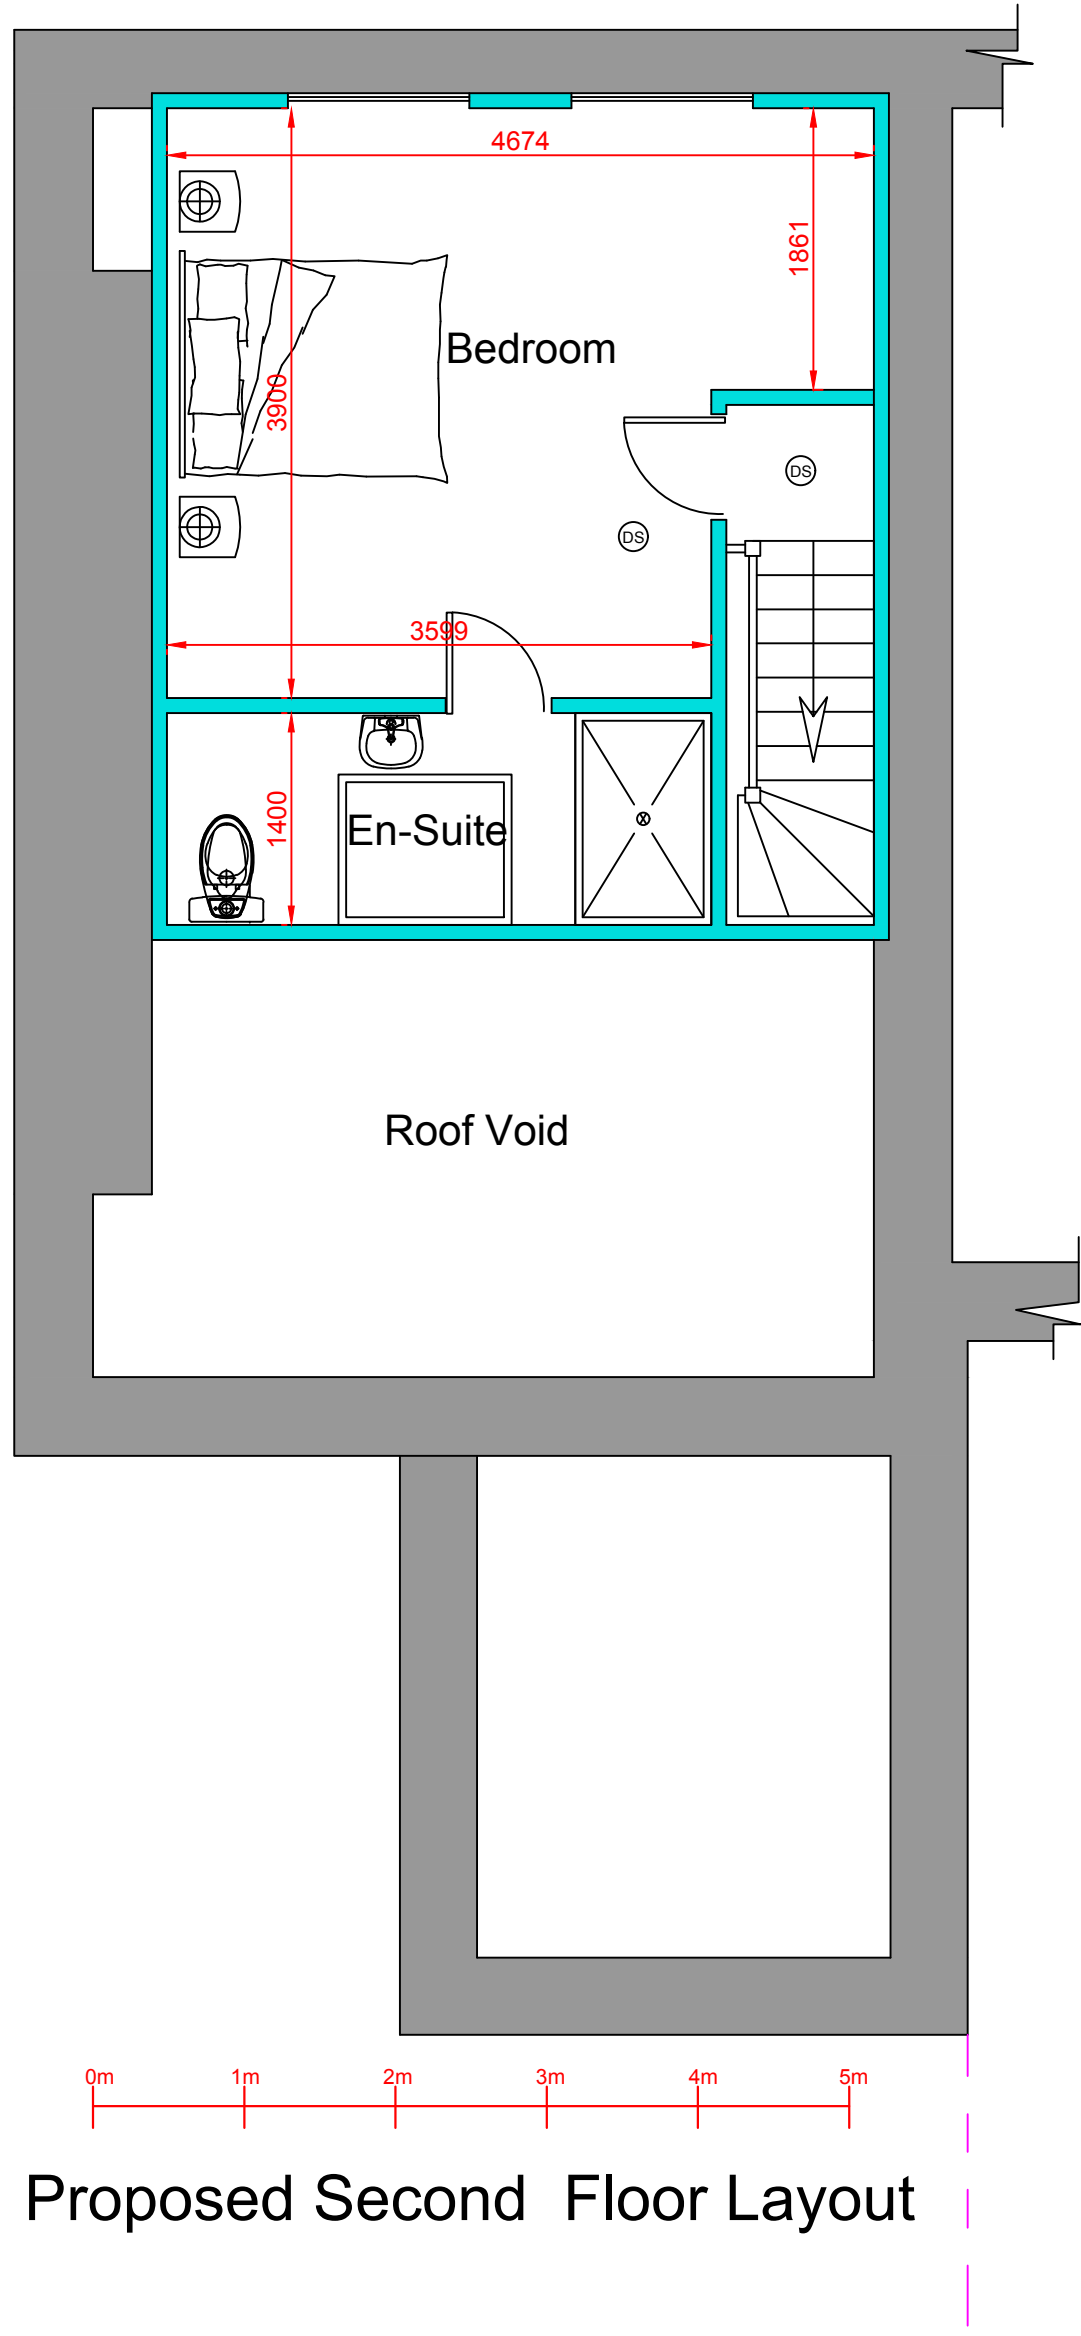


Proposed Second Floor Layout

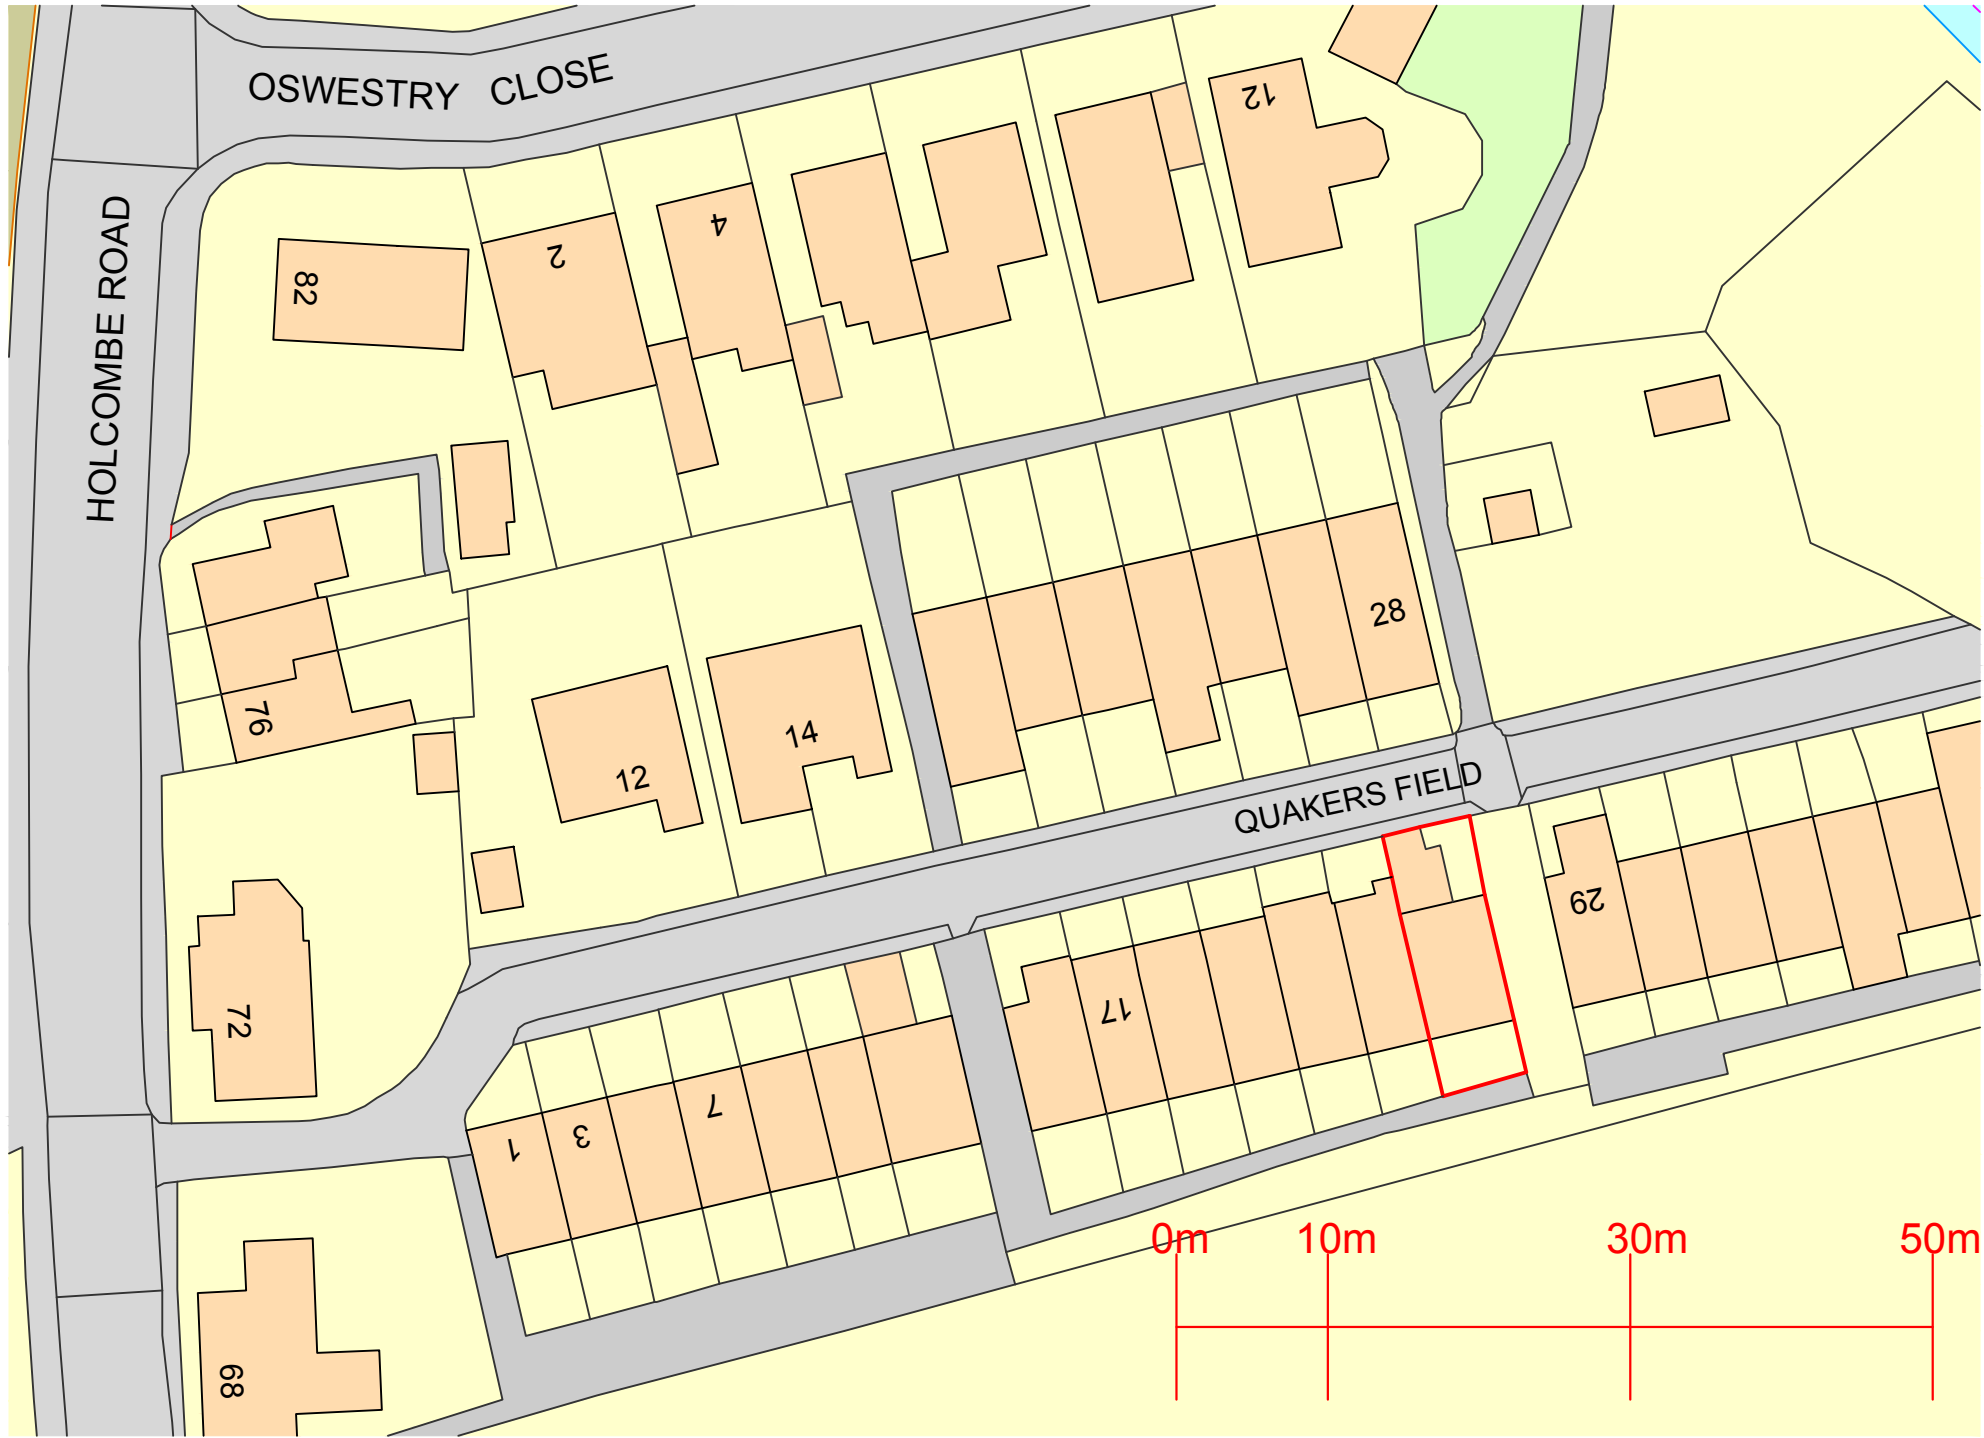

Ordnance Survey, (c) Crown Copyright 2021. All rights reserved. Licence number 100022432

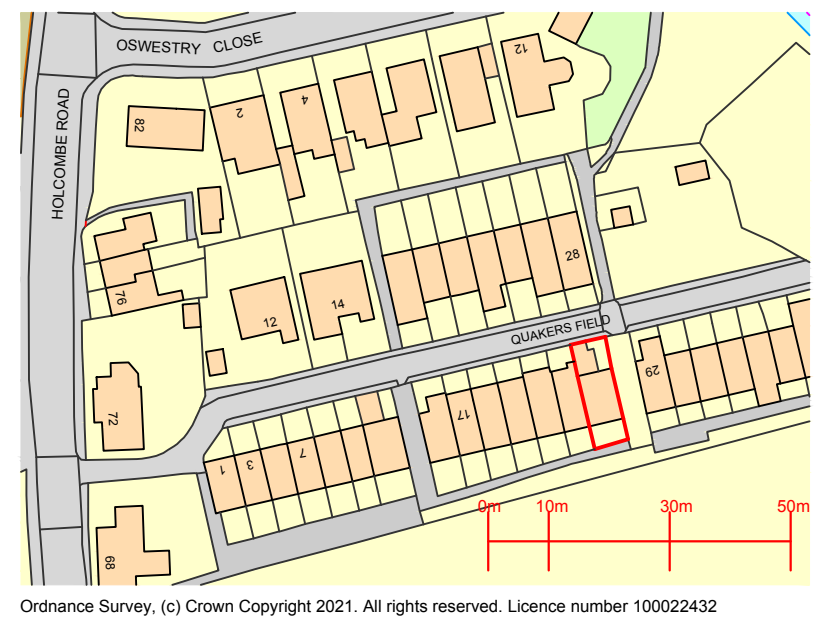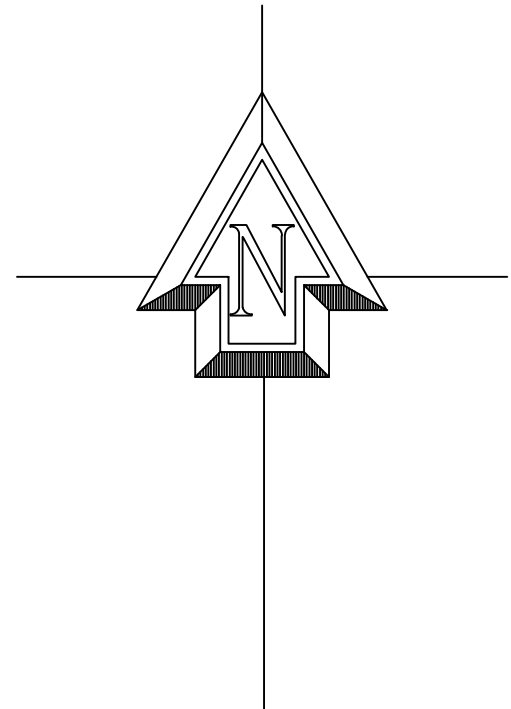

Ordnance Survey, (c) Crown Copyright 2021. All rights reserved. Licence number 100022432

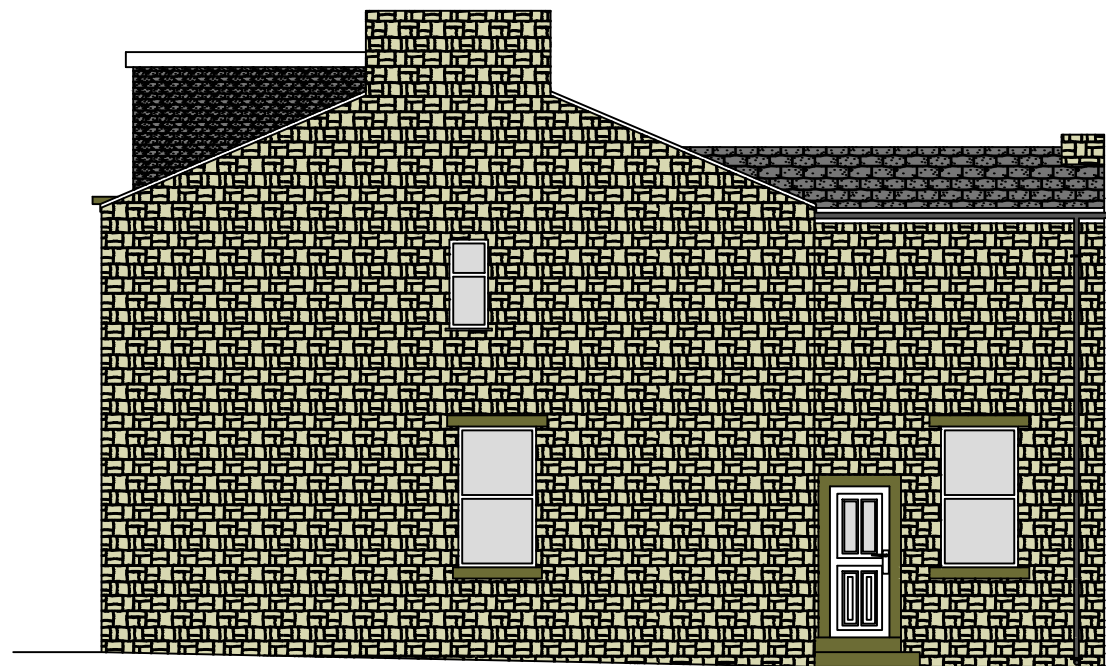


Proposed Side Elevation



Proposed Front Elevation



Proposed Rear Elevation

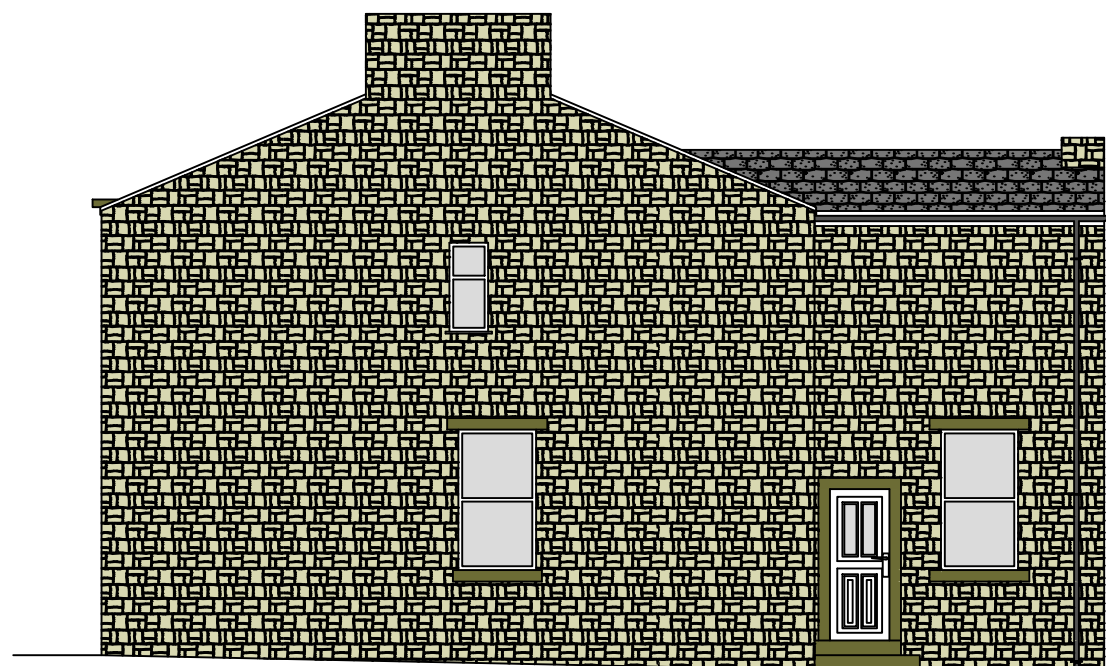


Existing Side Elevation



Existing Front Elevation



Existing Rear Elevation

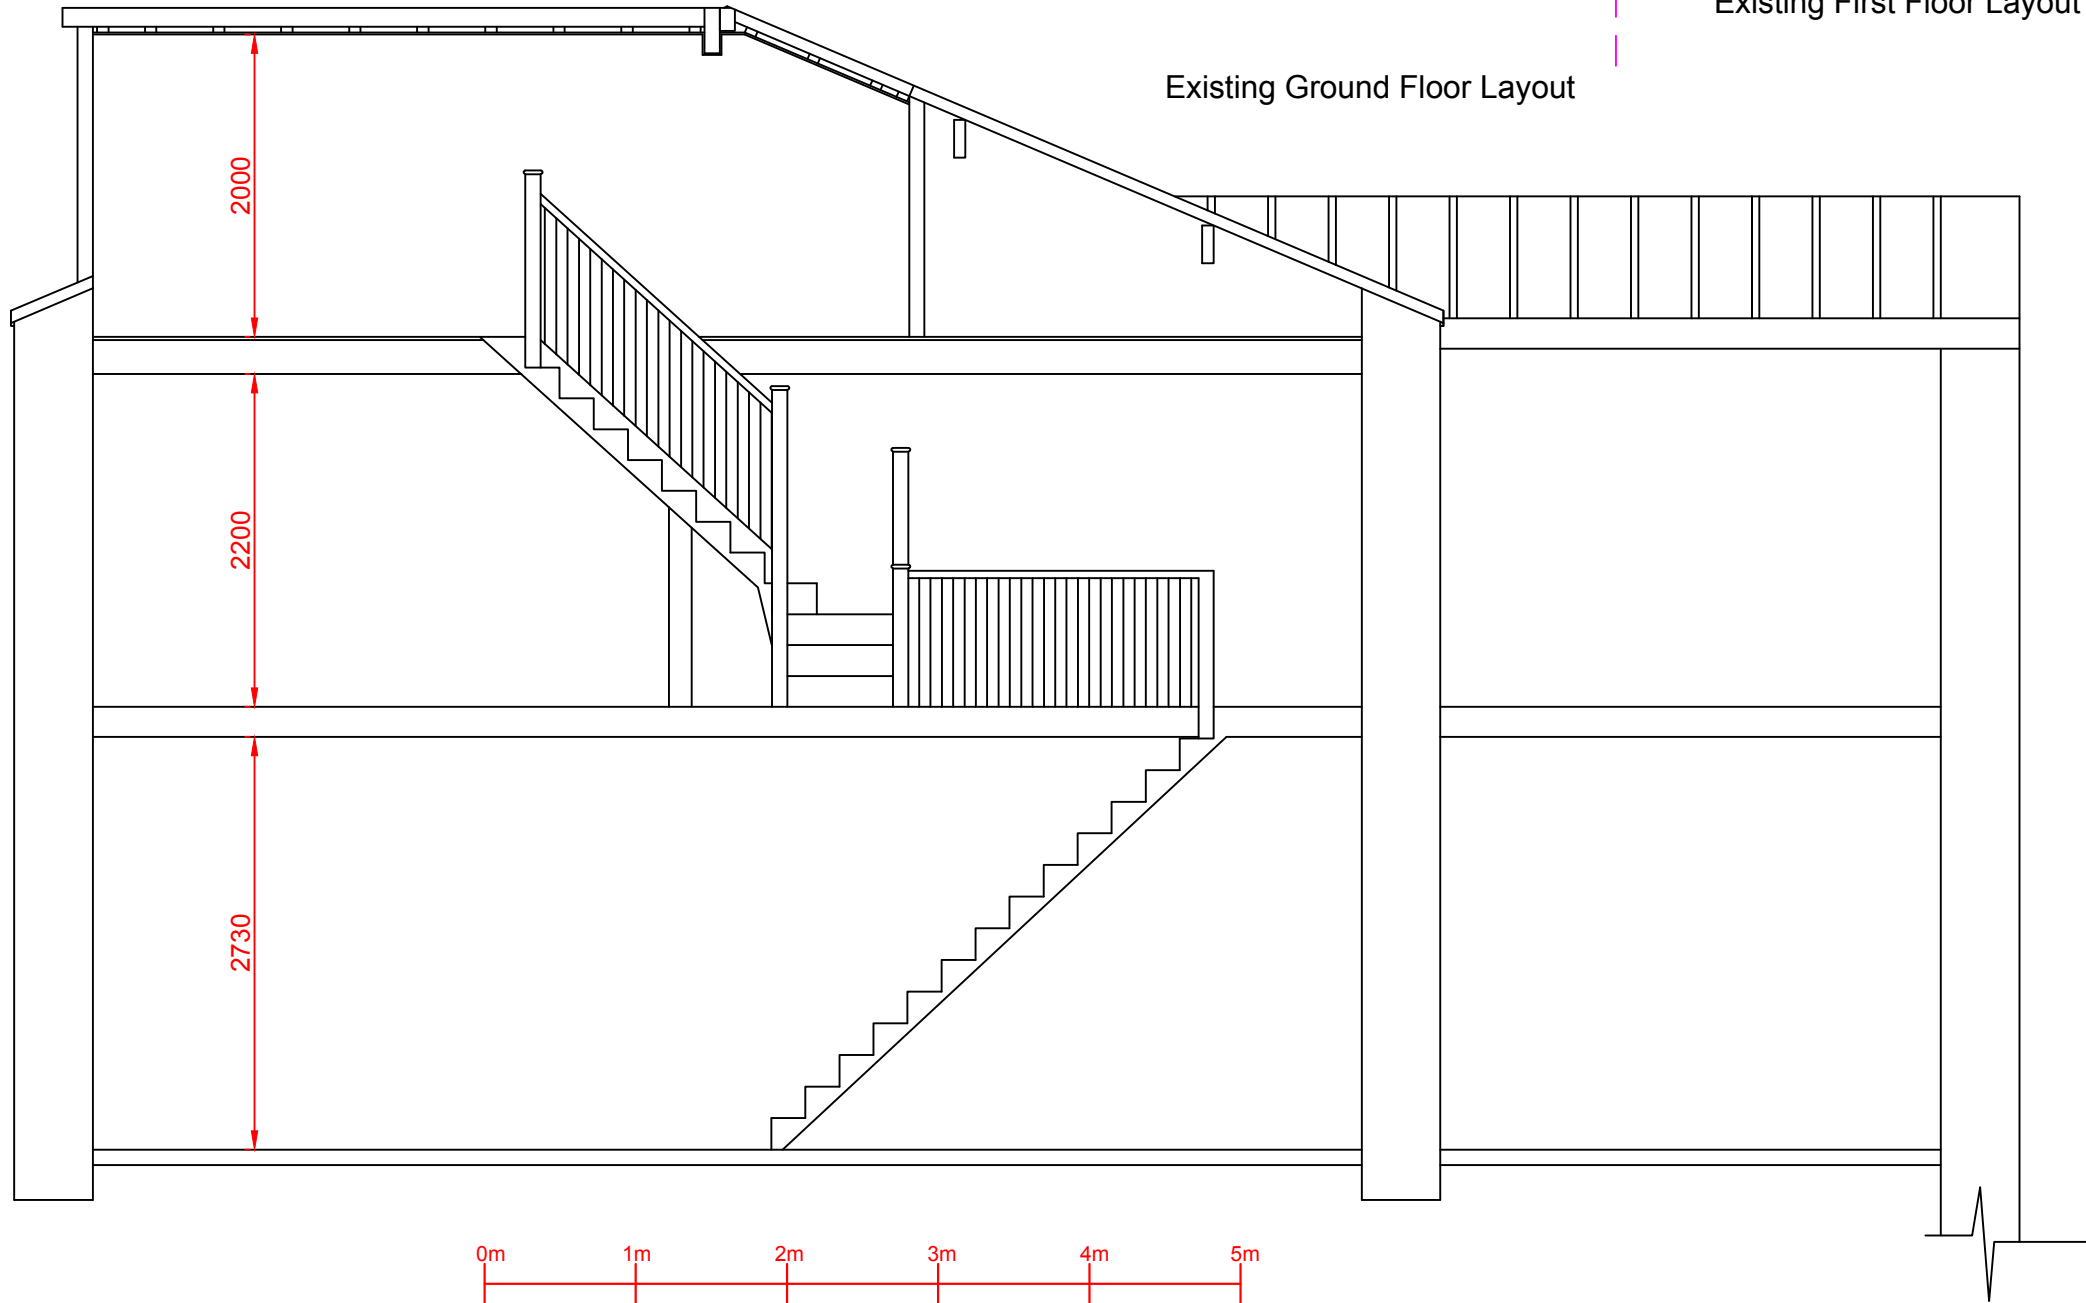

Proposed Loft Conversion with flat roof dormer at :

**27 Quakersfield
Tottington
Bury
BL8 4AZ**

PARTY WALL ACT 1996
Any Person carrying out works affecting party walls, or involving excavations for foundations adjacent to a party wall, should serve a notice on all adjoining owners before work commences.
If a adjoining neighbour is concerned about the works, you are advised to engage the services of a private surveyor to act on your behalf in the formal procedures or agreements which are now required by the above act. Failure to comply with the act may result in the adjoining owner taking civil action against you.
Please inform the adjoining neighbours of the forthcoming works at your earliest convenience.
Party Wall Agreement to be arranged by client.

CLIENT:	Mr & Mrs Heywood-Riordan
CONTRACT No:	PCE-Heywood-Riordan-July-21
DATE:	4th July 2021
SCALE:	1:50, 1:100, 1:500, 1:1250 @ A1
DWG No:	PCE-Heywood-Riordan-July-21-planning
L.A:	Bury Metropolitan Borough Council
AMENDMENTS:	DATE:

**40 Queensway
Euxton
Chorley
Lancashire
PR7 6PW**
www.pcedesigns.co.uk
info@pcedesigns.co.uk
pcedesigns@aol.com
01257 233850: Office
07515878823: Mobile

PCE DESIGNS LTD