


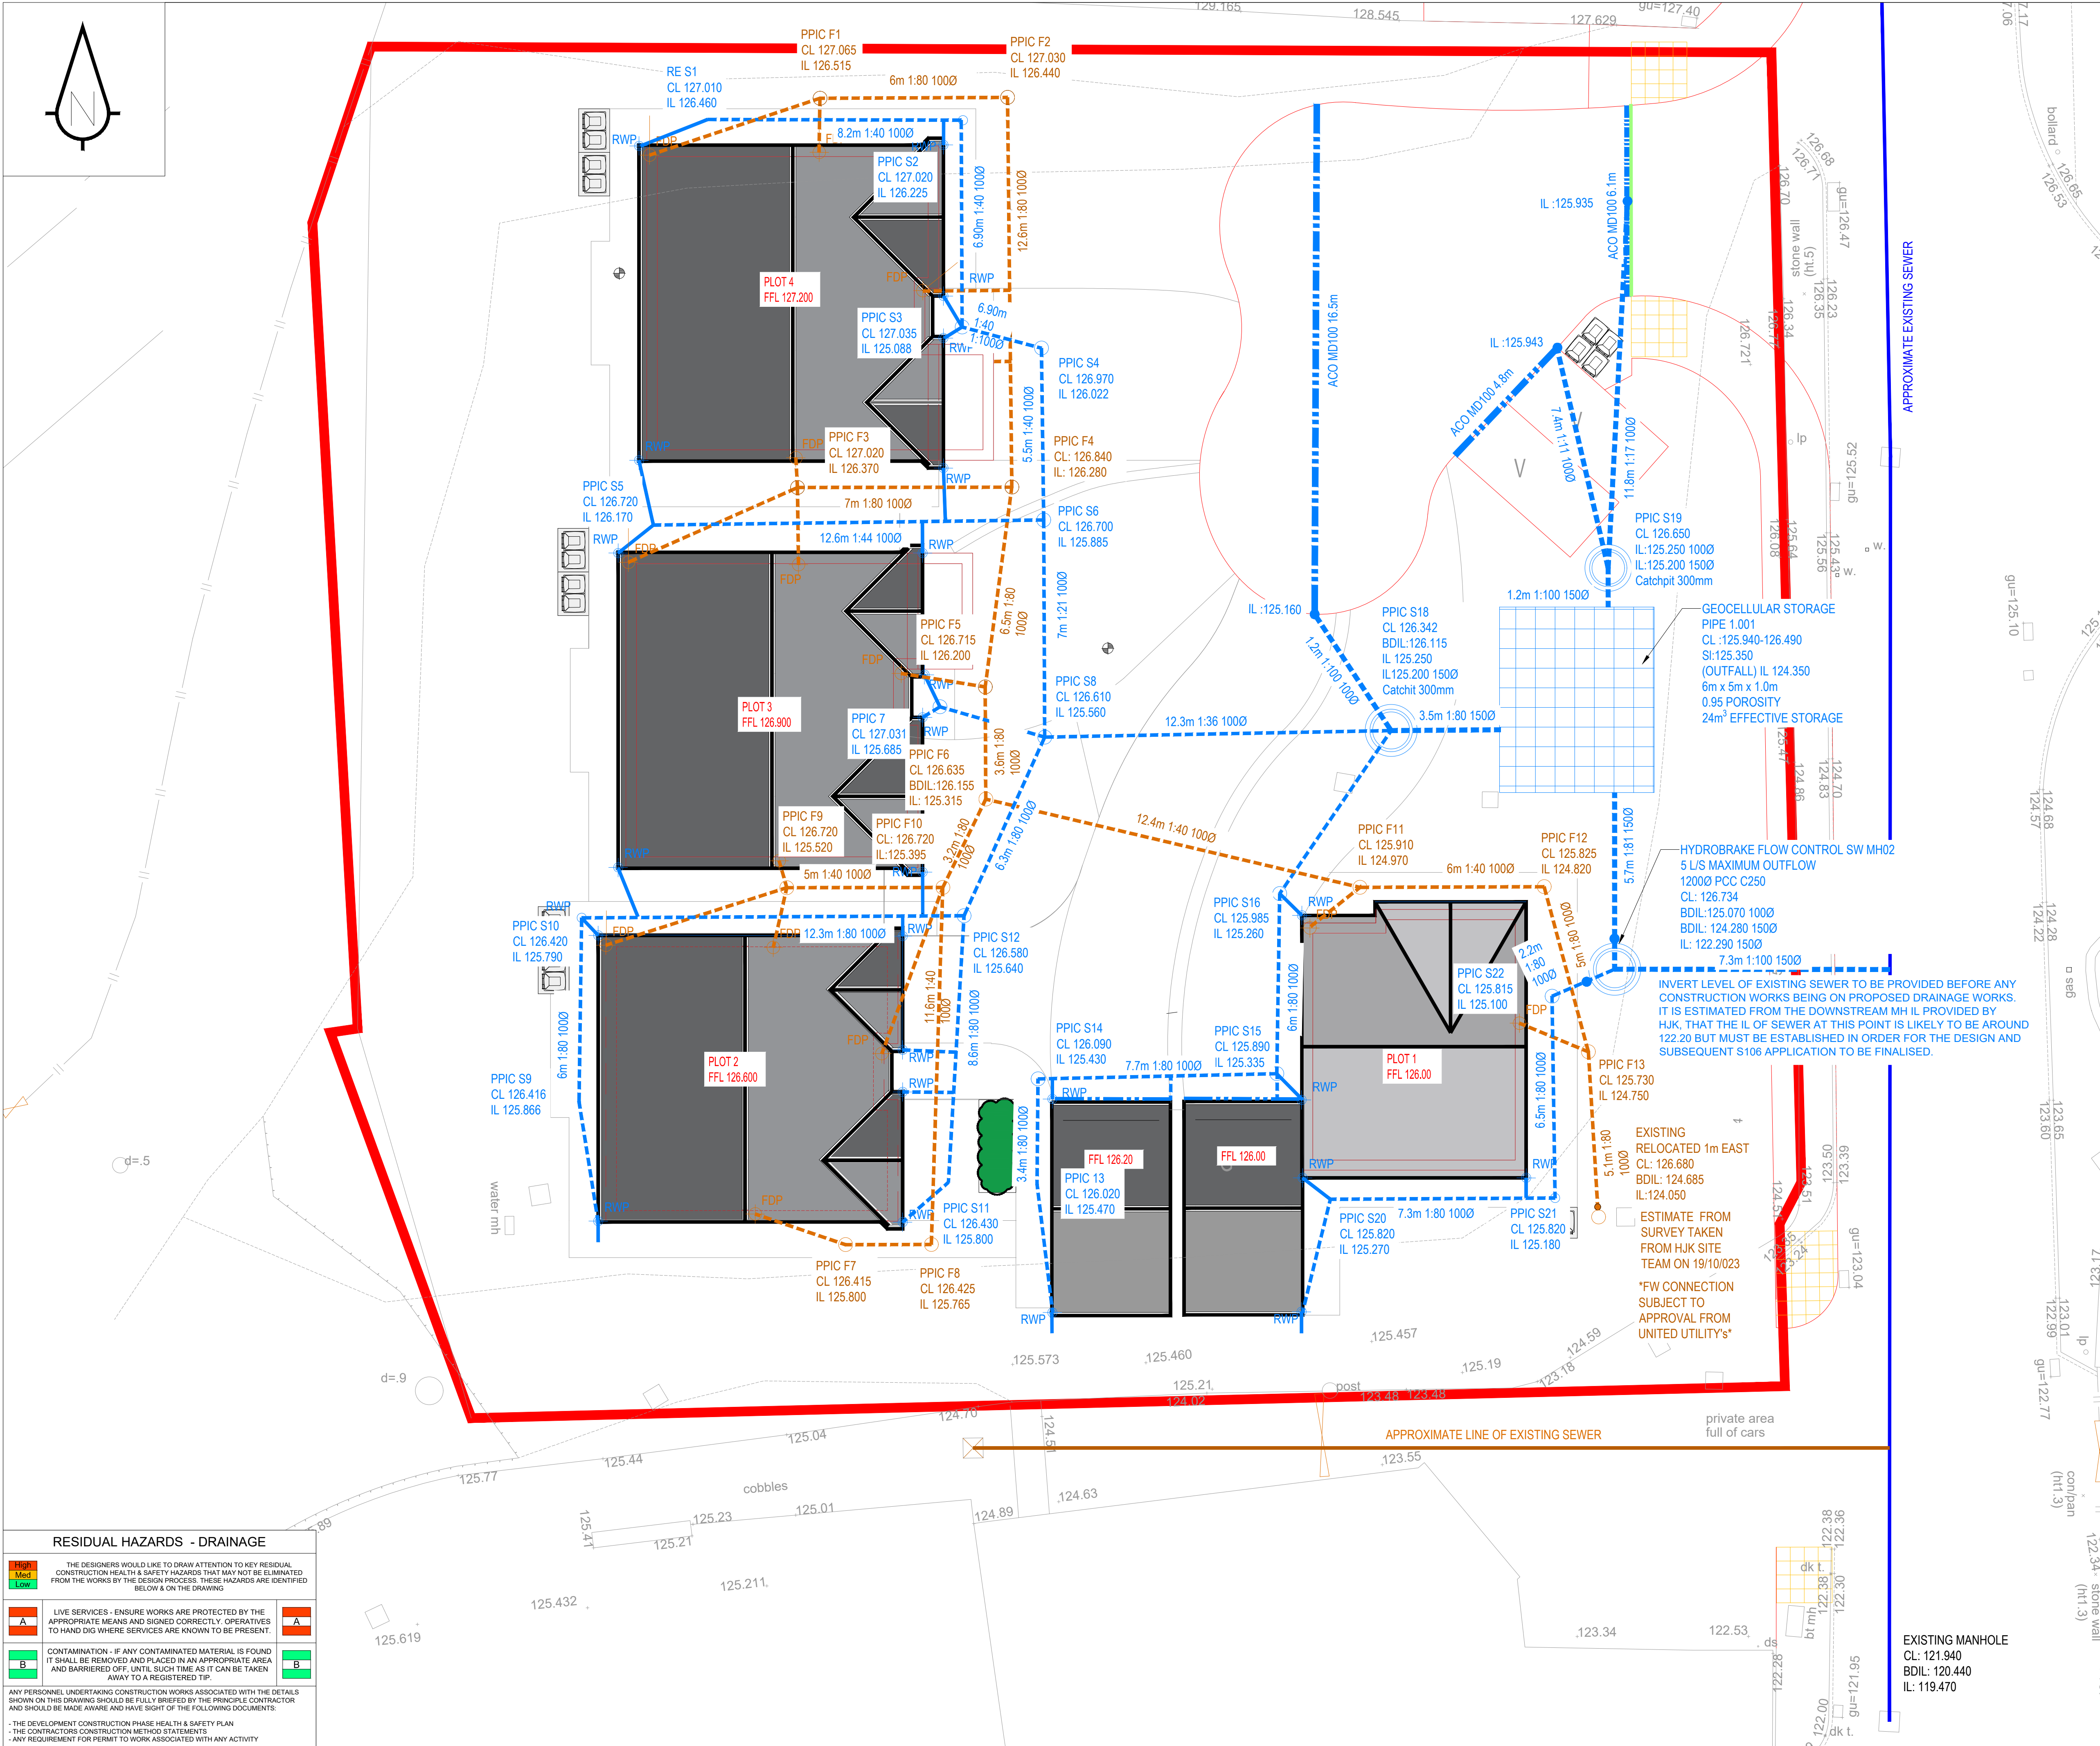

KEY:

- SW PRIVATE PIPE 100mm Ø
- SW PRIVATE PIPE 150mm Ø
- SW RODDING EYE
- SW 450 Ø POLYPROPYLENE INSPECTION CHAMBER
- SW MANHOLE
- RWP
- ACO MULTIDRAIN
- ACO MULTIDRAIN OUTFALL
- GEOCELLULAR STORAGE
- FW PRIVATE PIPE 100mmØ
- FW RODDING EYE
- FW 450 Ø POLYPROPYLENE INSPECTION CHAMBER
- FDP
- EXISTING MANHOLE

LEVELS FOR PRIVATE DRAINAGE (SW & FW) TO BE CONFIRMED WHEN AGREEMENT ON LEVELS DESIGN IS REACHED AND INVERT LEVELS OF EXISTING ADOPTED SEWERS ARE KNOWN

D	AMENDS TO SURFACE WATER	SM	06.12.23	DAH
C	FULL REDESIGN TO SUIT NEW OUTFALL AND LEVELS	SM	28.11.23	PJM
B	FOUL DRAINAGE UPDATED TO SUIT NEW OUTFALL	SM	09.11.23	DAH
A	PLOT 3 AND 4 DRAINAGE MOVED	SM	16.10.23	DAH

Rev	Amendment	Drawn	Date	Checked

PRELIMINARY
DRAWING

sanderson
associates
consulting engineers

Highways | Traffic | Transportation | Water

T 01924 844080 mail@sandersonassociates.co.uk
F 01924 844081 www.sandersonassociates.co.uk

Client	HJK Construction		
Project Title	Lowercroft Road, Bury		
Drawing Title	Drainage Layout		
Scale	1:100	Drawn By	DAH
Drawing Size	A1	Checked By	PJM
Date	Sep-23	Approved By	PJM
Drawing Number		Rev	
156305-004		D	

RESIDUAL HAZARDS - DRAINAGE

High	THE DESIGNERS WOULD LIKE TO DRAW ATTENTION TO KEY RESIDUAL CONSTRUCTION HEALTH & SAFETY HAZARDS THAT MAY NOT BE ELIMINATED FROM THE WORKS BY THE DESIGN PROCESS. THESE HAZARDS ARE IDENTIFIED BELOW & ON THE DRAWING	Med
Med		Low

A	LIVE SERVICES - ENSURE WORKS ARE PROTECTED BY THE APPROPRIATE MEANS AND SIGNED CORRECTLY. OPERATIVES TO HAND DIG WHERE SERVICES ARE KNOWN TO BE PRESENT.	A
B	CONTAMINATION - IF ANY CONTAMINATED MATERIAL IS FOUND IT SHALL BE REMOVED AND PLACED IN AN APPROPRIATE AREA AND BARRIRED OFF, UNTIL SUCH TIME AS IT CAN BE TAKEN AWAY TO A REGISTERED TIP.	B

ANY PERSONNEL UNDERTAKING CONSTRUCTION WORKS ASSOCIATED WITH THE DETAILS SHOWN ON THIS DRAWING SHOULD BE FULLY BRIEFED BY THE PRINCIPLE CONTRACTOR AND SHOULD BE MADE AWARE AND HAVE SIGHT OF THE FOLLOWING DOCUMENTS:

- THE DEVELOPMENT CONSTRUCTION PHASE HEALTH & SAFETY PLAN
- THE CONTRACTORS CONSTRUCTION METHOD STATEMENTS
- ANY REQUIREMENT FOR PERMIT TO WORK ASSOCIATED WITH ANY ACTIVITY