




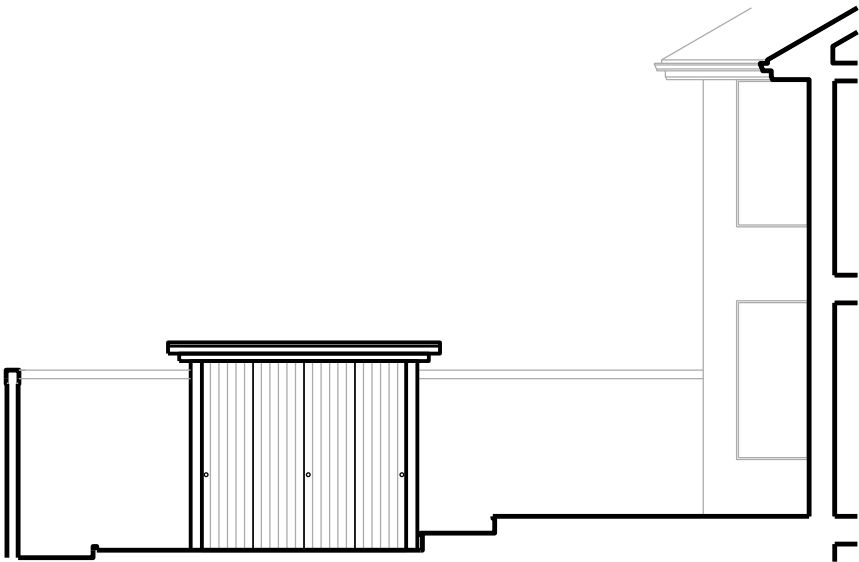

Rear (CC) Elevation

 

Side (DD) Elevation

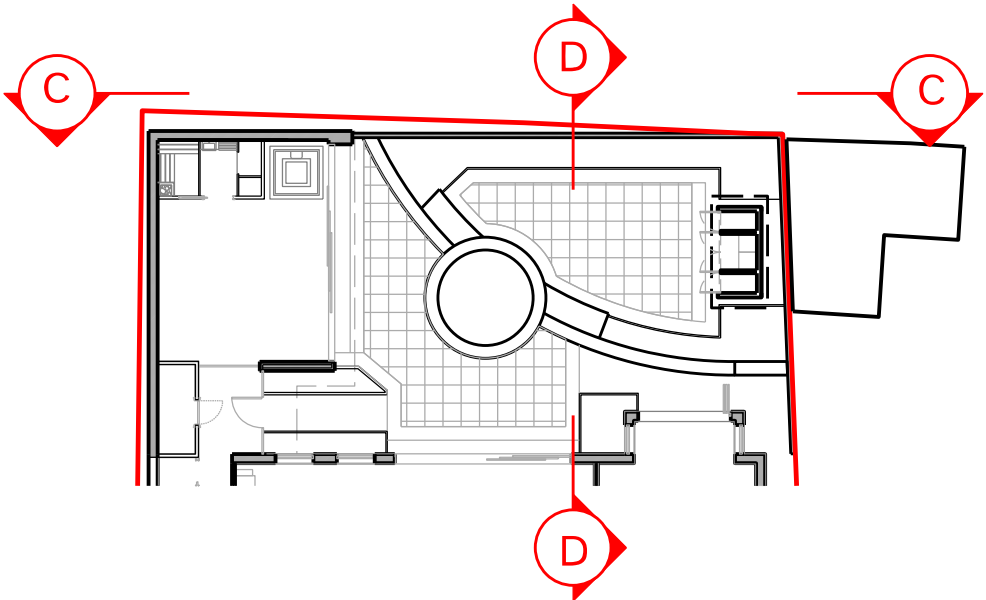

NORTHERN ARCHITECTS

11 Grosvenor Road
Altrincham
WA14 1LA
pg@northernarchitects.co.uk
+447799196215
www.northernarchitects.co.uk

Project
1 Ringley Chase
Whitefield

Project No.
NA-2406

Revisions			
Rev	Description	By	Date

Notes:

Drawing Title
Side & Rear Elevations
as Existing_REV01
Scale 1:100 @ A3
Date Aug 24
Status Planning

NA (-4) 010

This drawing is the exclusive copyright of Northern Architects Limited and remains under the ownership of the company. Reproduction, sharing, or copying of this drawing without prior written consent is strictly prohibited.
Adhere to all dimensions as indicated. It is essential to verify all dimensions on-site before proceeding with construction or manufacturing.
Do not scale off of this drawing.