



16 BRIERFIELD DRIVE

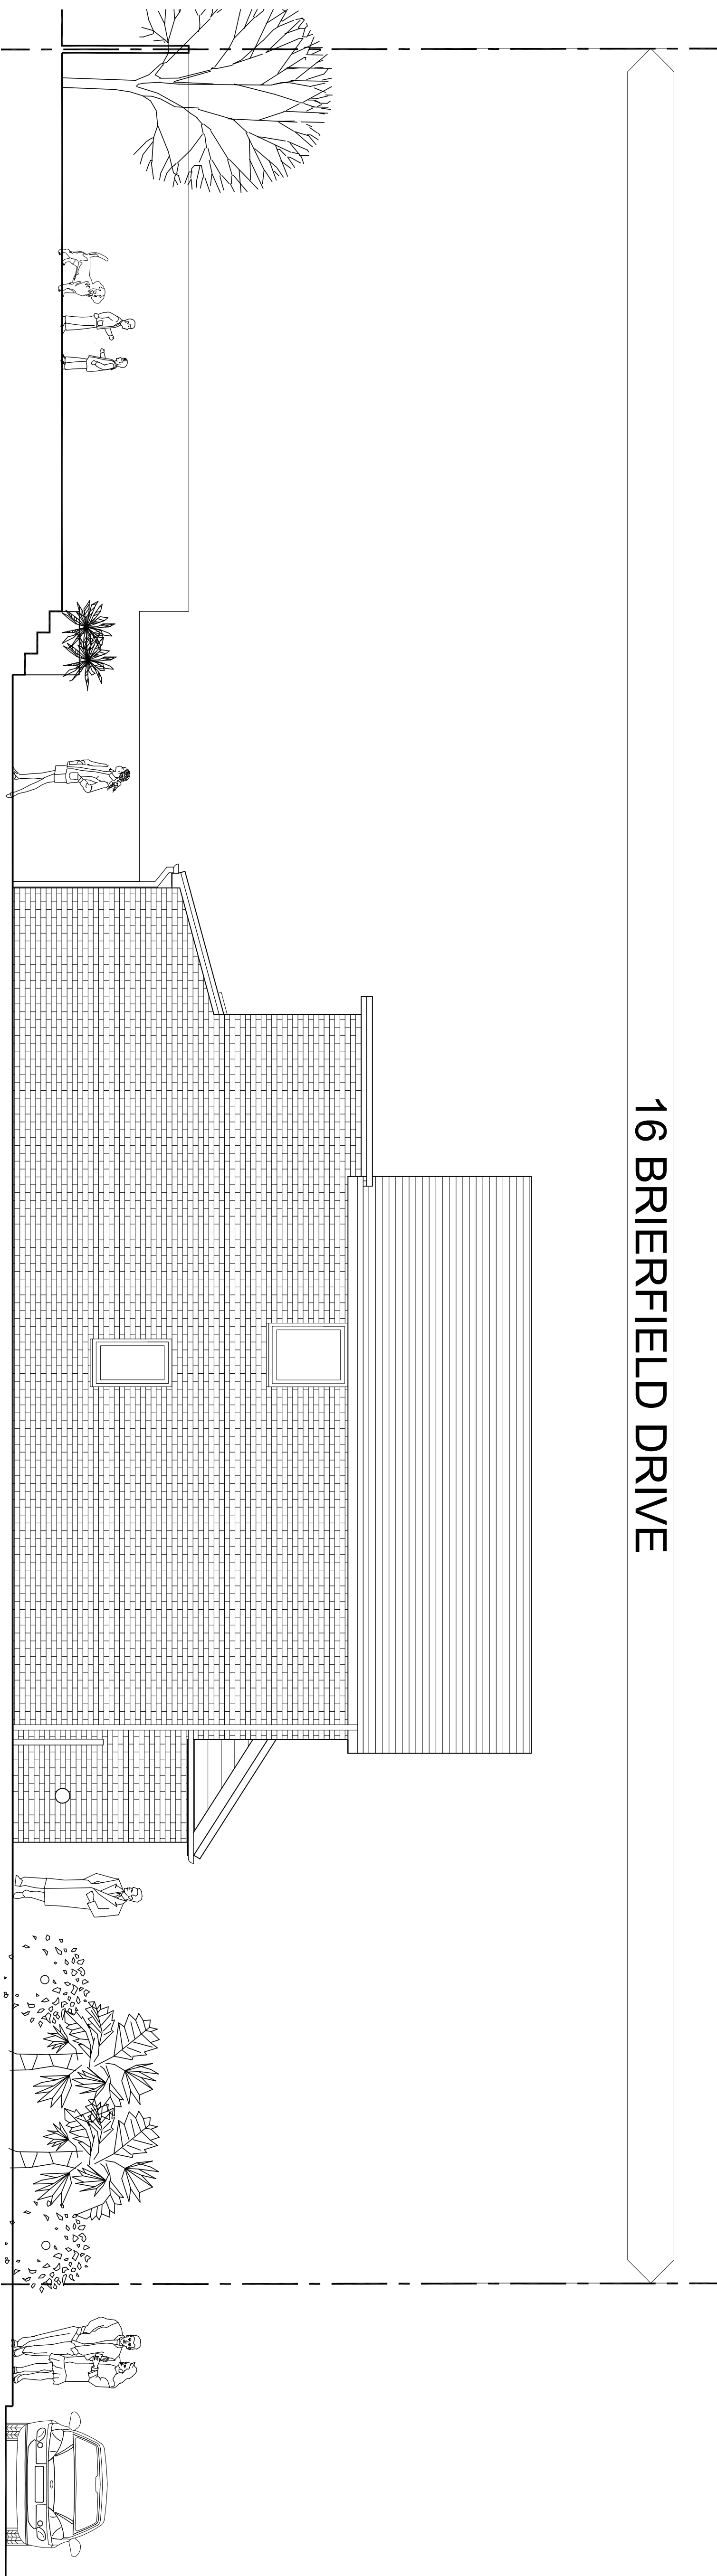

SIDE ELEVATION 1

16 BRIERFIELD DRIVE

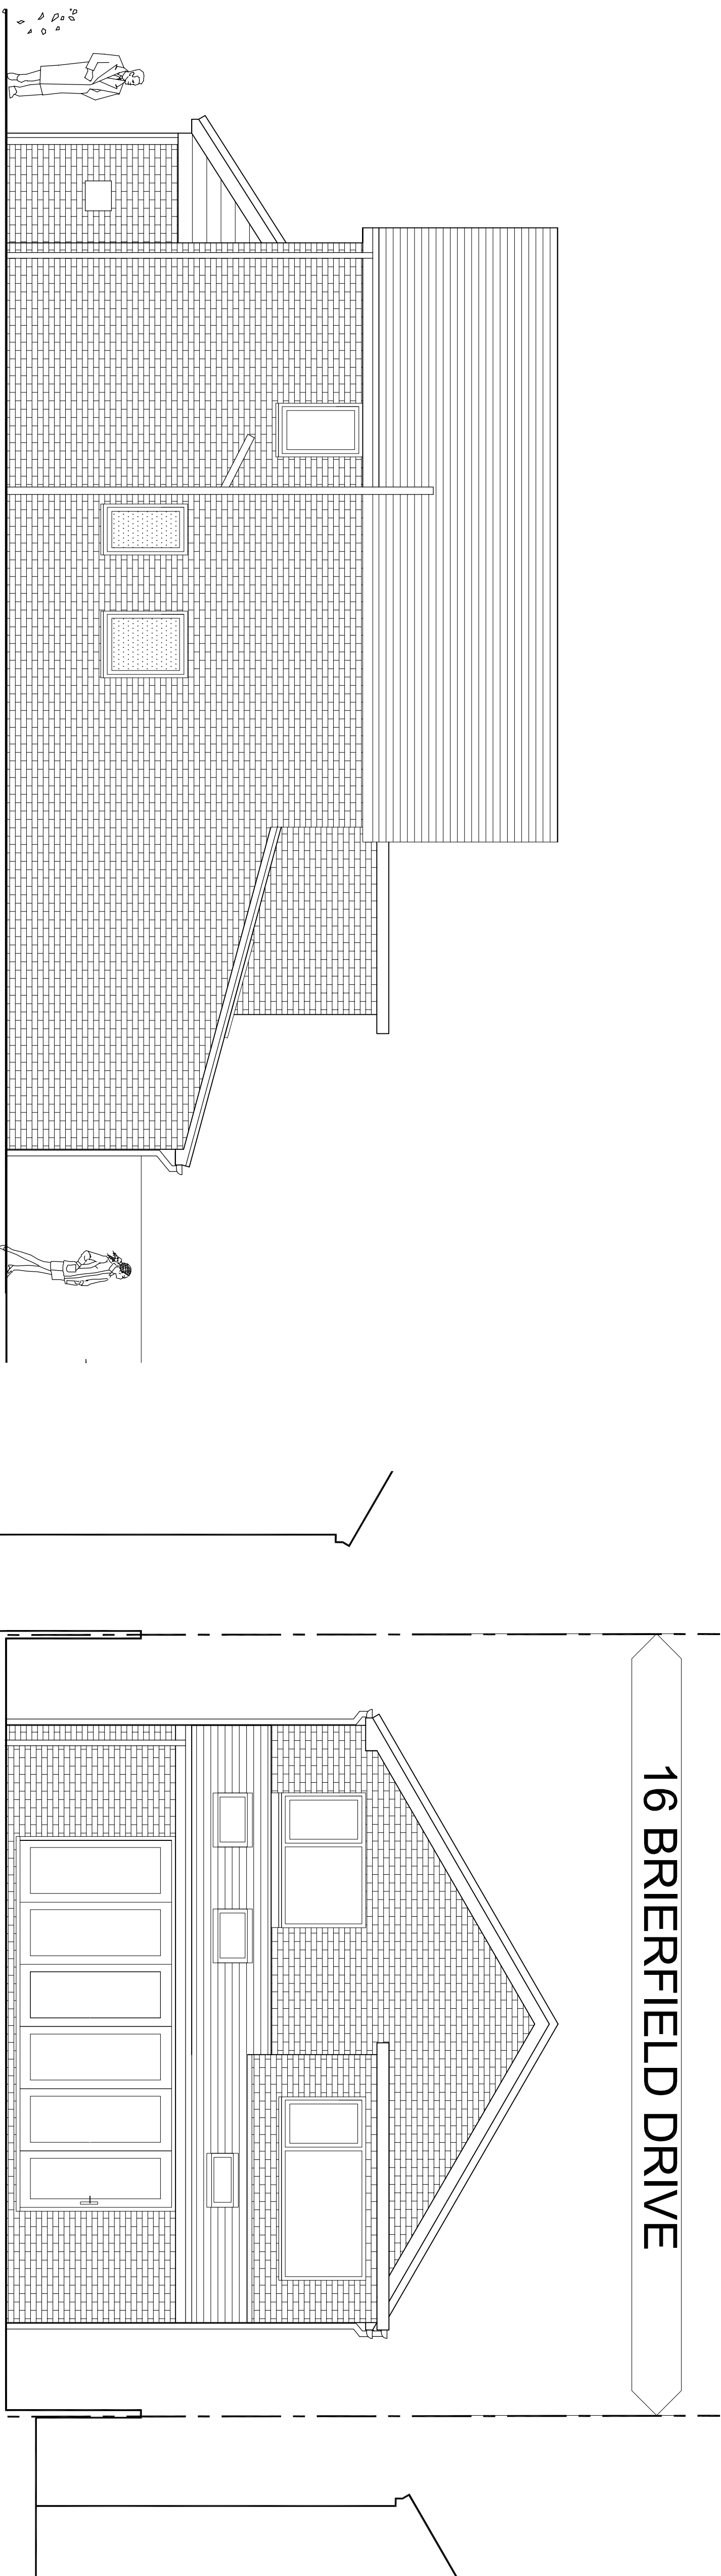

SIDE ELEVATION 2

REAR ELEVATION

A 11.10.21 CLADDING REMOVED FROM
1st FLOOR REAR

BM ARCHITECTURAL DESIGNS
128 GLOSSOP ROAD
MARPLE BRIDGE
STOCKPORT SK6 5EL
email: benjamin.maguire10@gmail.com

**PROJECT: PROPOSED EXTENSIONS AT
16 BRIERFIELD DRIVE, WALMERSLEY,
BURY, BL9 5JJ.**

TITLE: PROPOSED ELEVATIONS

CLIENT: **MR. PAUL HUDSON AND FAMILY**

SCALE 1:50 @A1 DATE: 09/ 2021 DRAWN: BM

STATUS: PLANNING

DRAWING NO: **BM0921/BRIAR/PL4** REV: **A**