



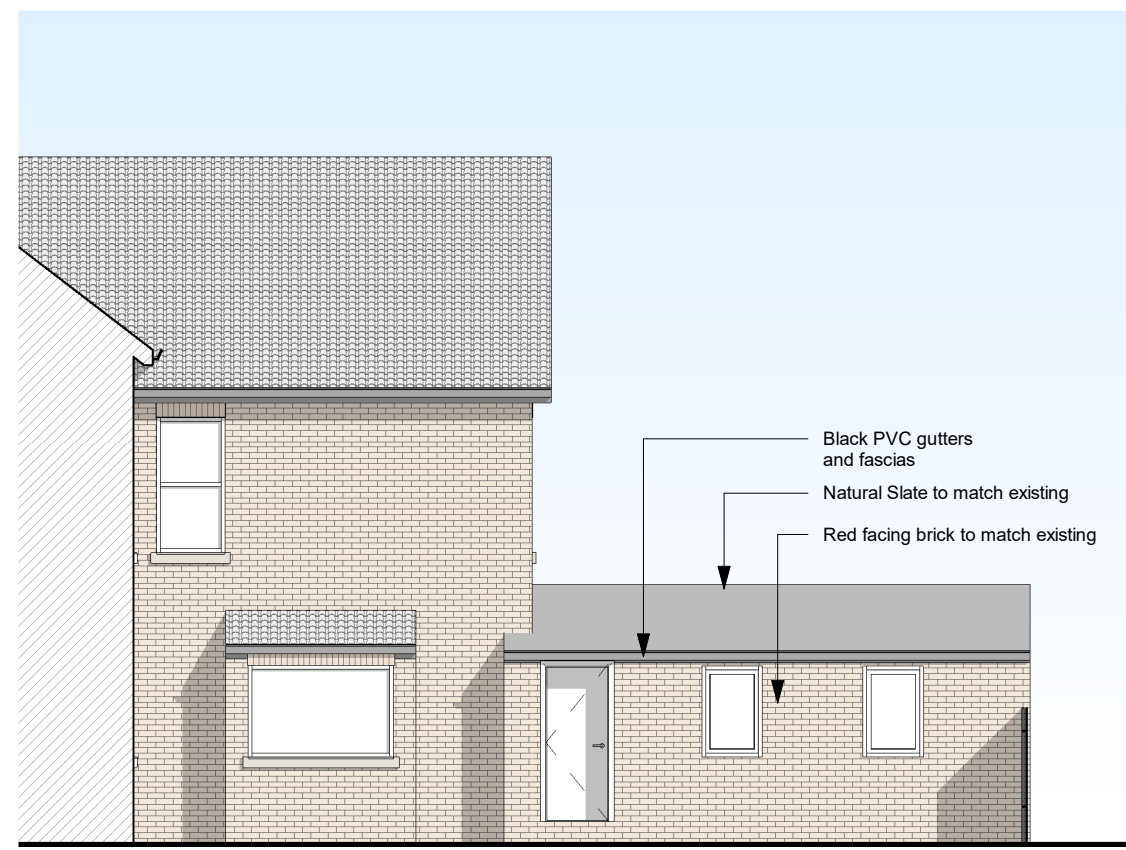



4 Proposed South-West Elevation
1:100





3 Proposed South-East Elevation
1:100

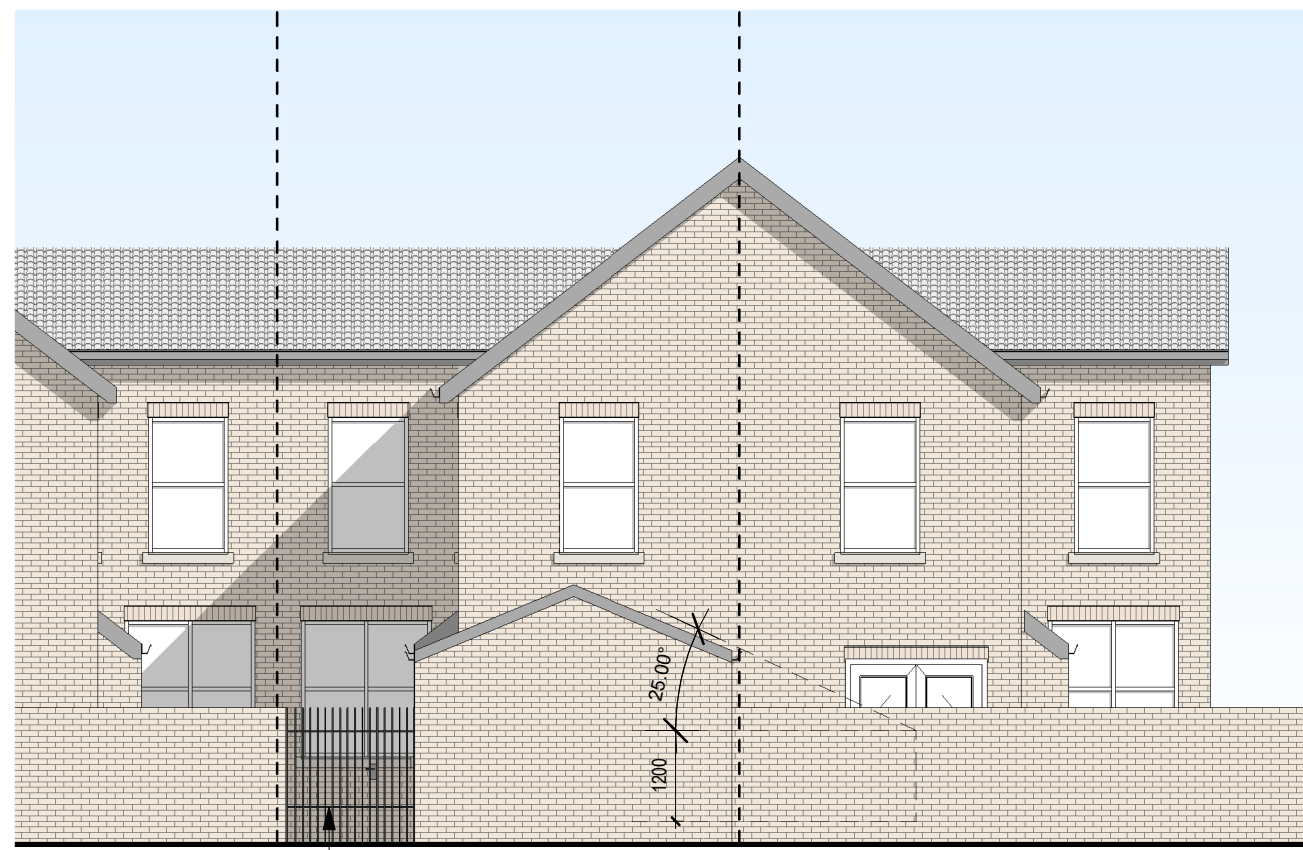


2 Proposed North-East Elevation
1:100

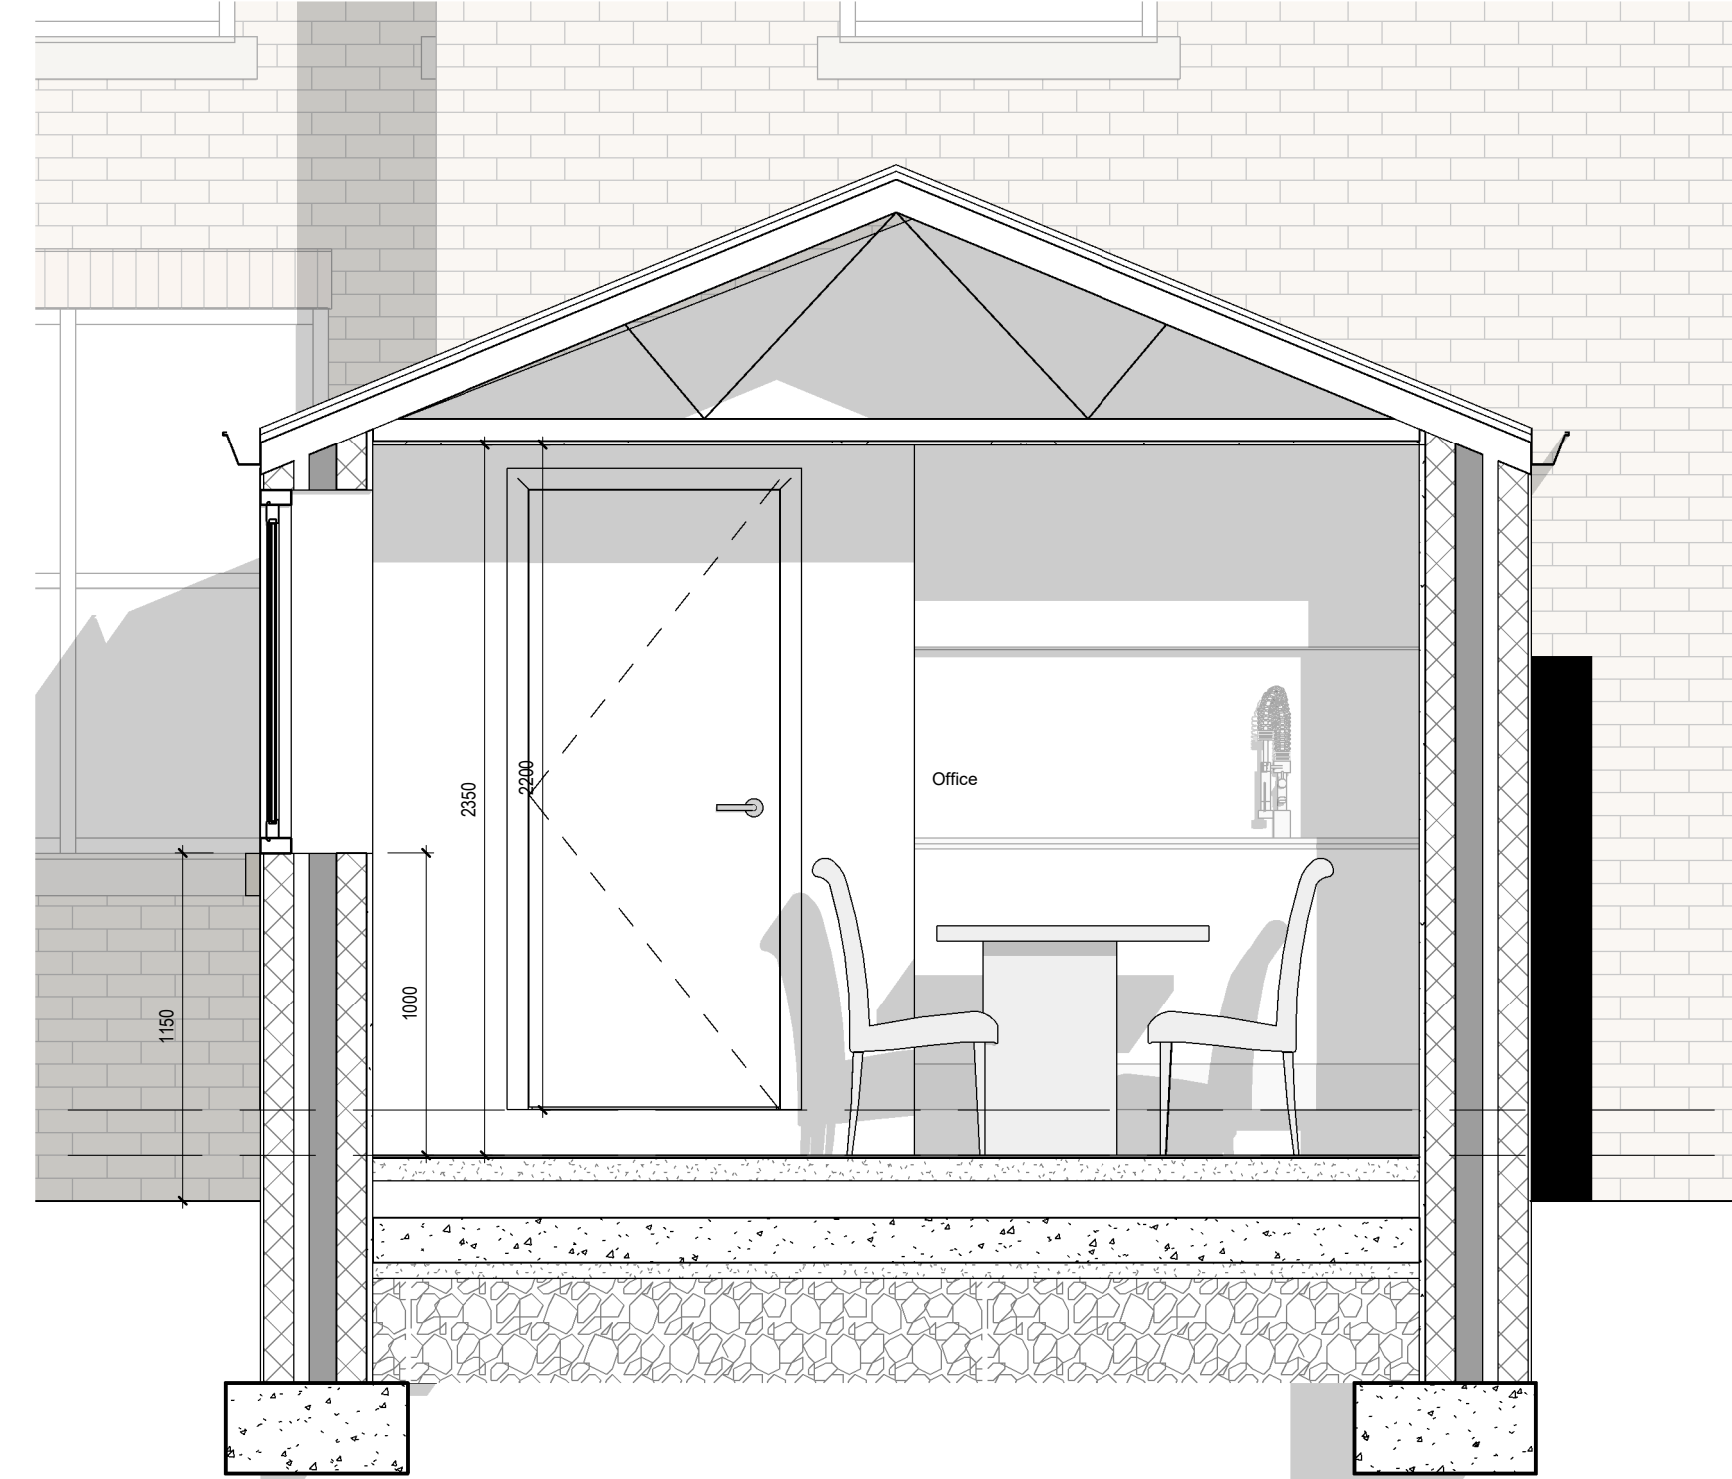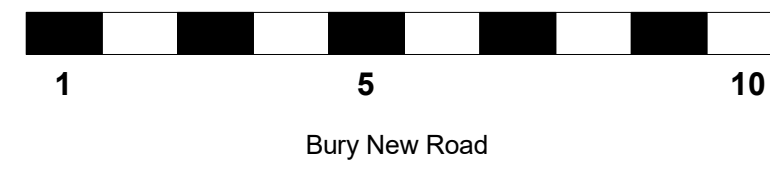

6 Section 1
1:25

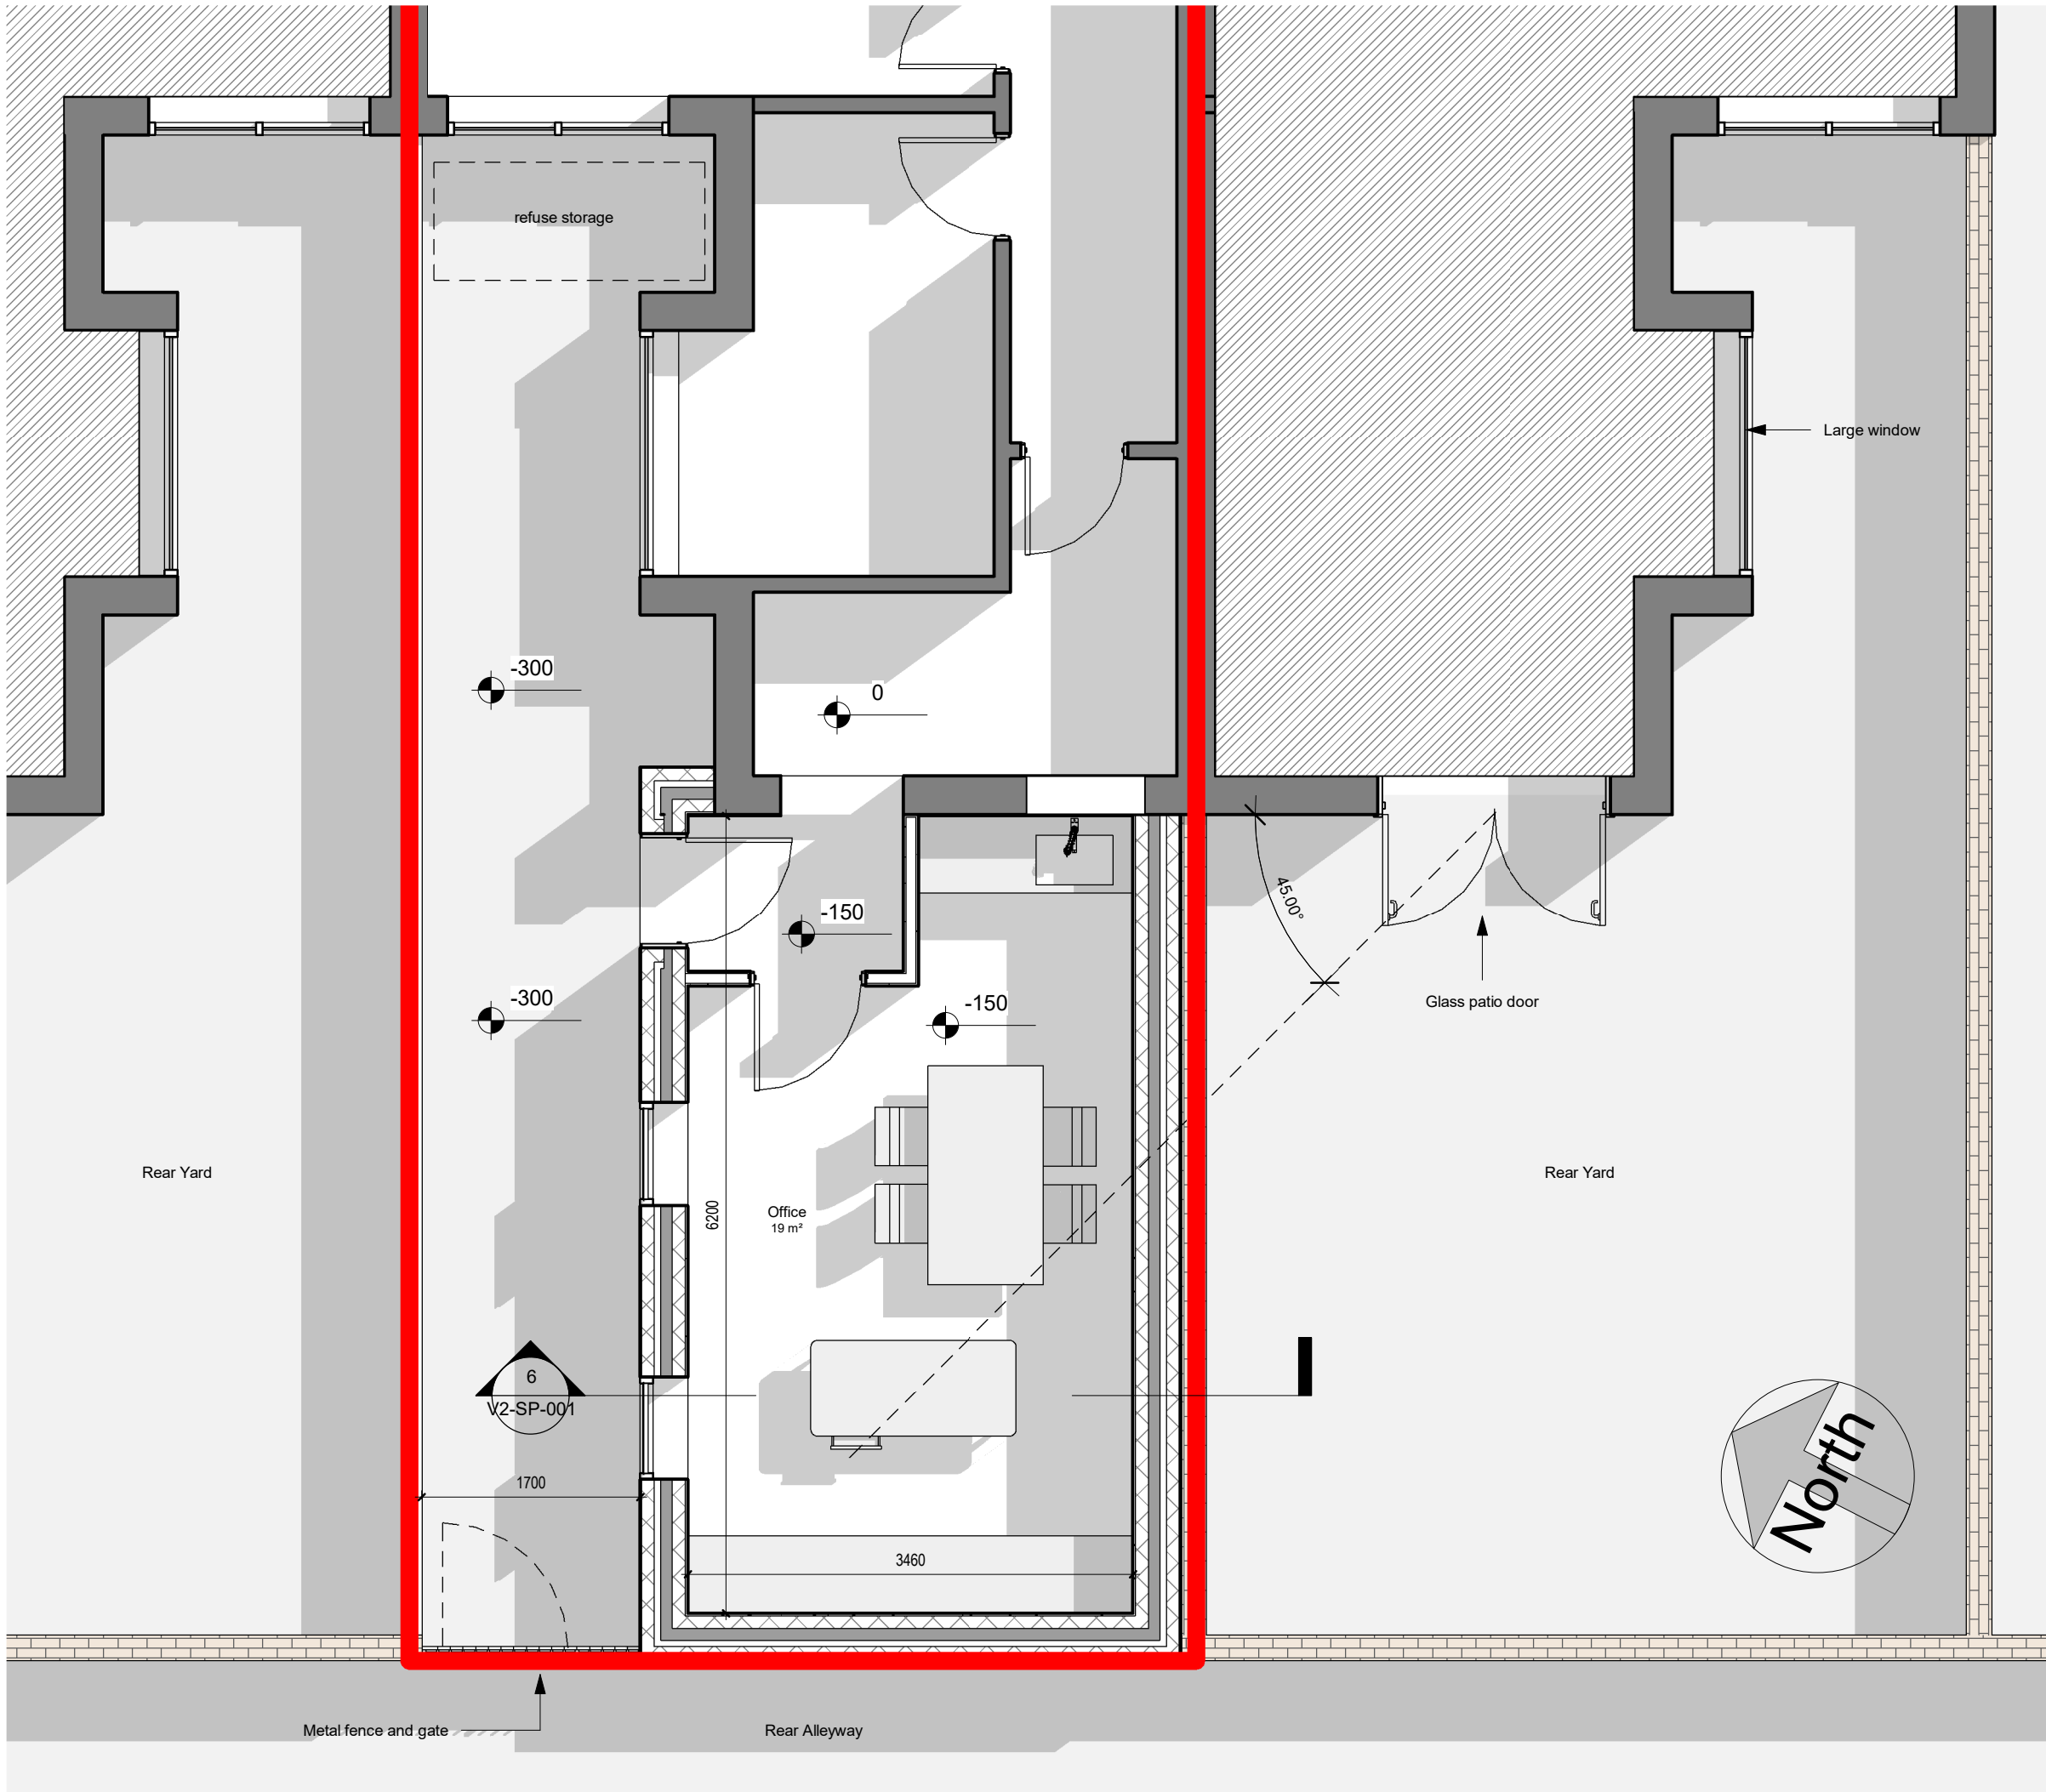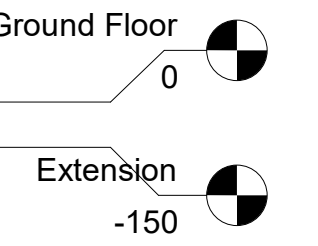

1 Proposed - Ground Floor
1:50

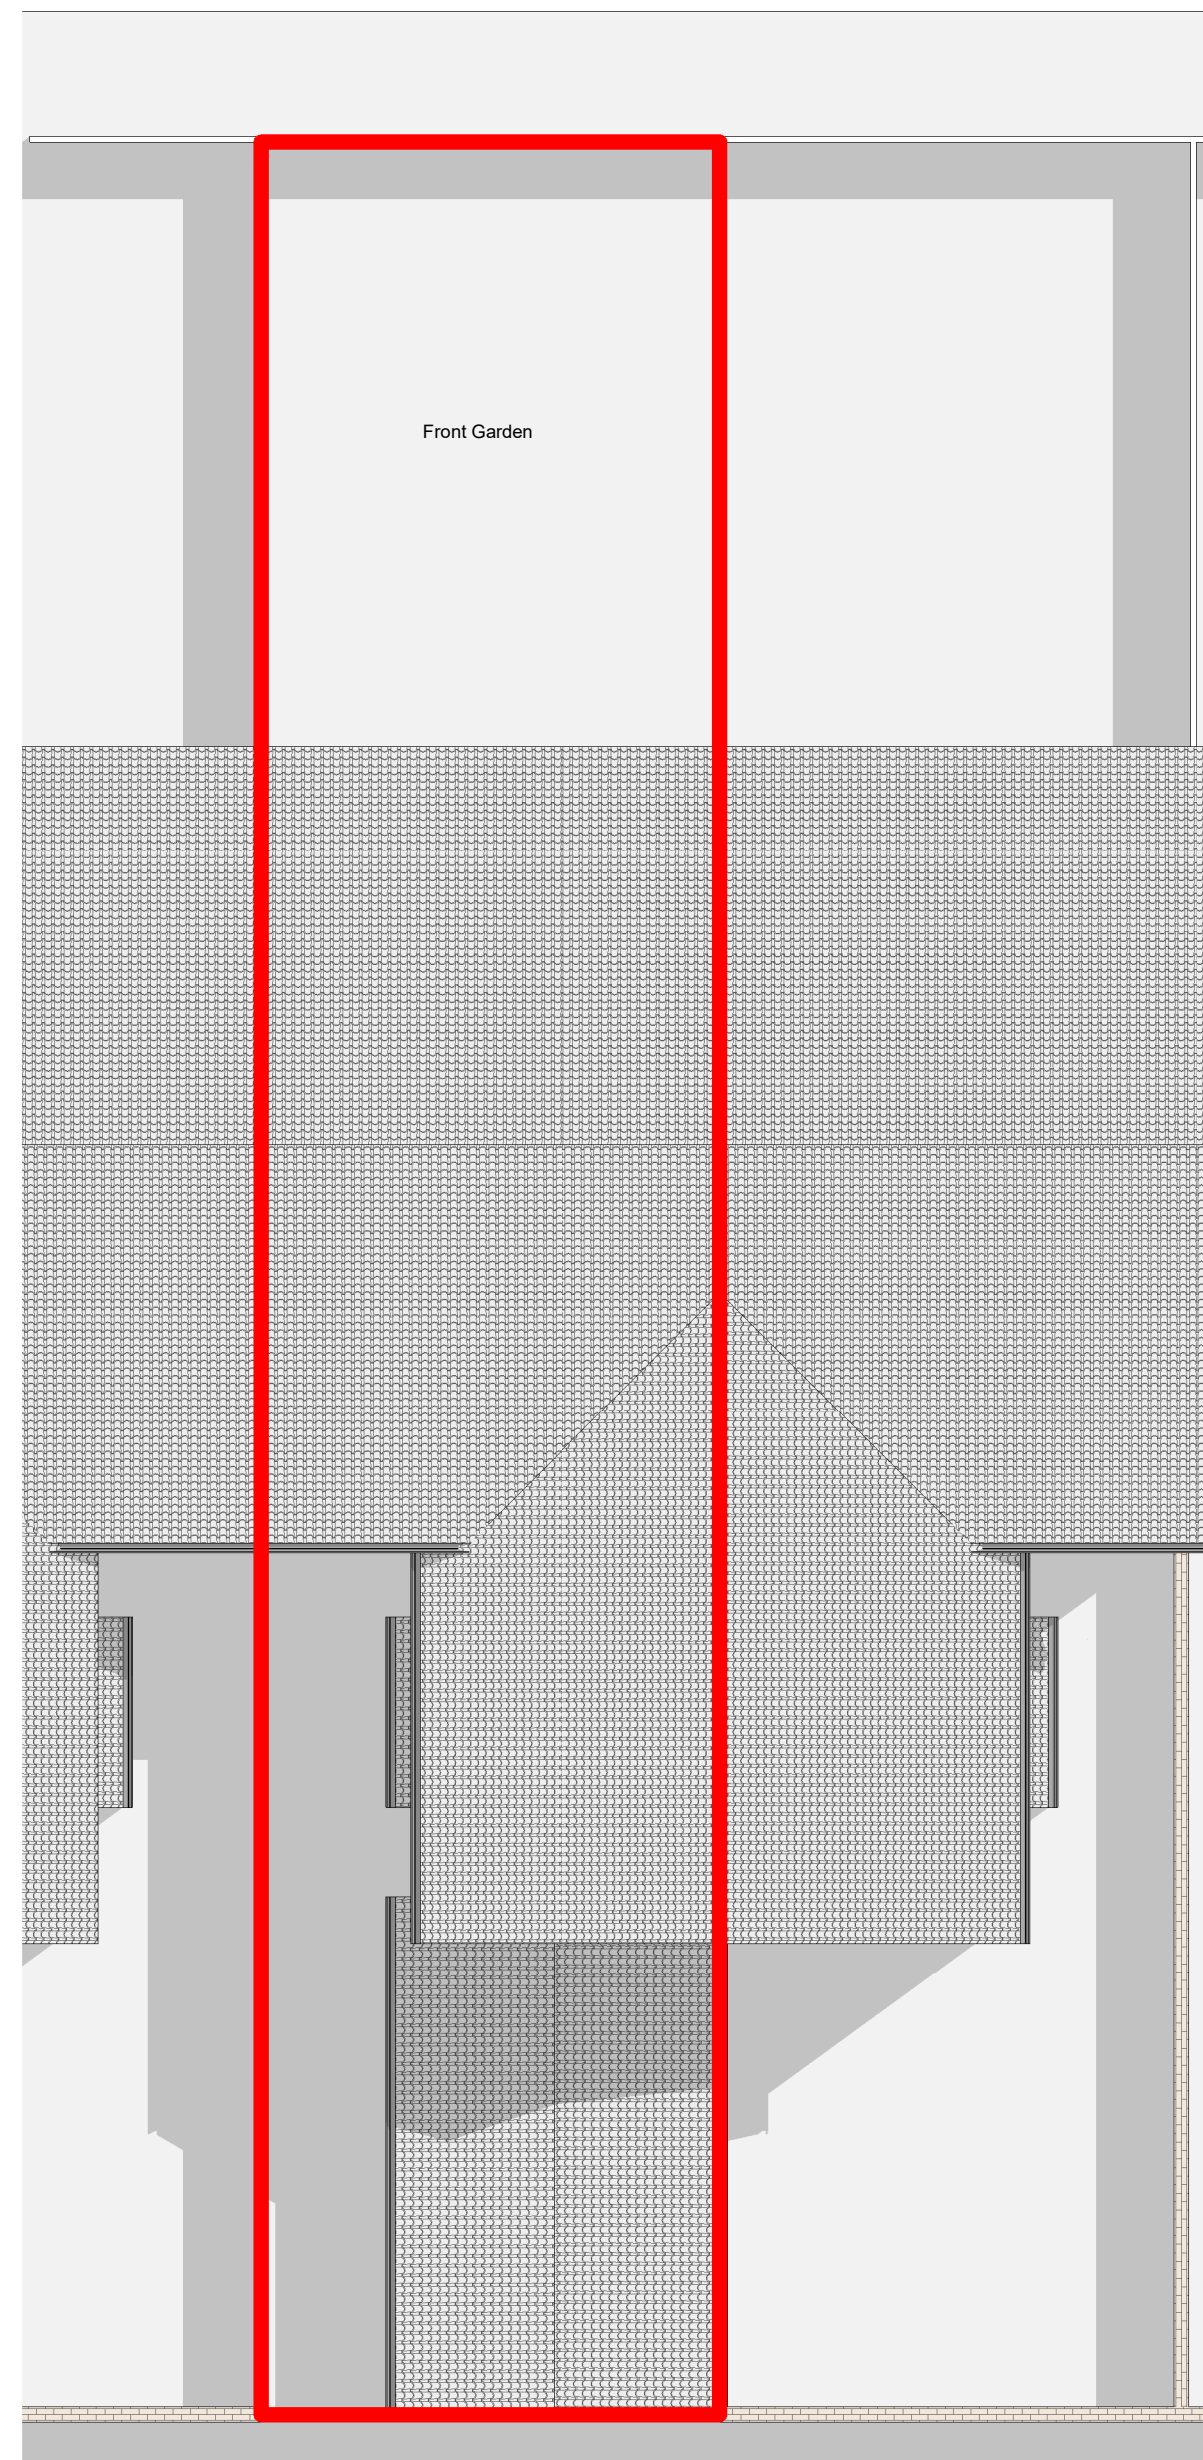

5 Proposed - Site Plan
1:100



P 3	21/10/25	North Arrow Added
P 2	17/10/25	Material references amended
P 1	09/10/25	Revised to planning comments
rev	date	description

project	House Re-Model
location	169 Bury New Rd, Whitefield, Manchester M45 6AB
client	Hairsolved



drawing title	Proposed Plans
dwg purpose	
scale	As indicated
@ sheet size A1	rev date 21/10/25
job number	V2-SP-001
drawing number	P3
revision	

OPTION	DRAWING NUMBER
V2	SP-001