




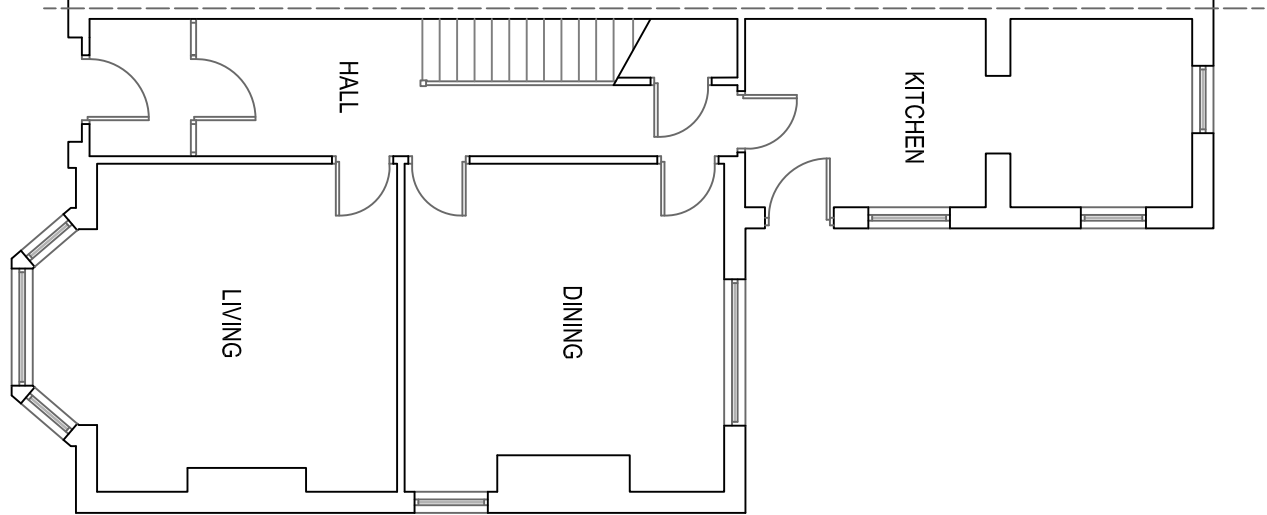


EXISTING GF PLAN 1:100

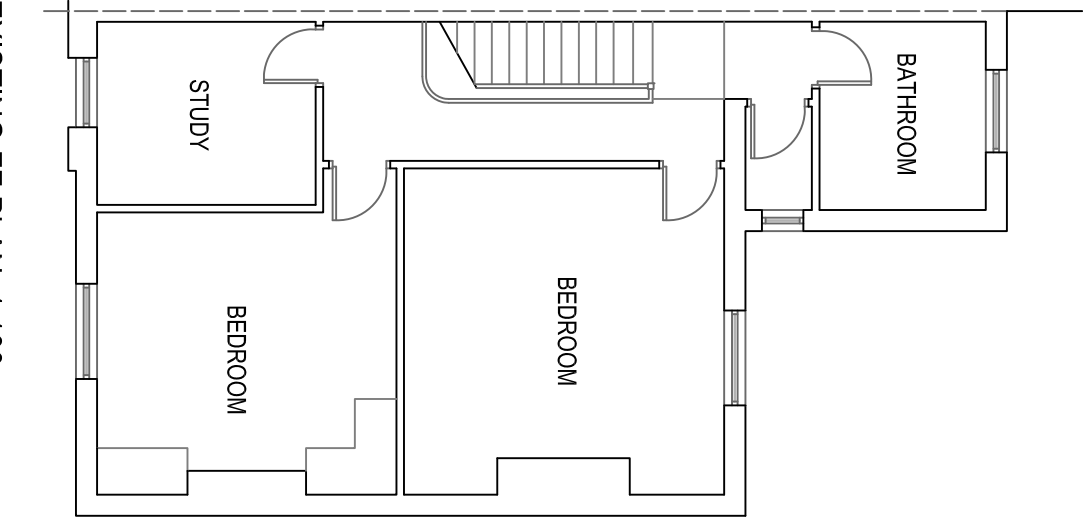


EXISTING FF PLAN 1:100

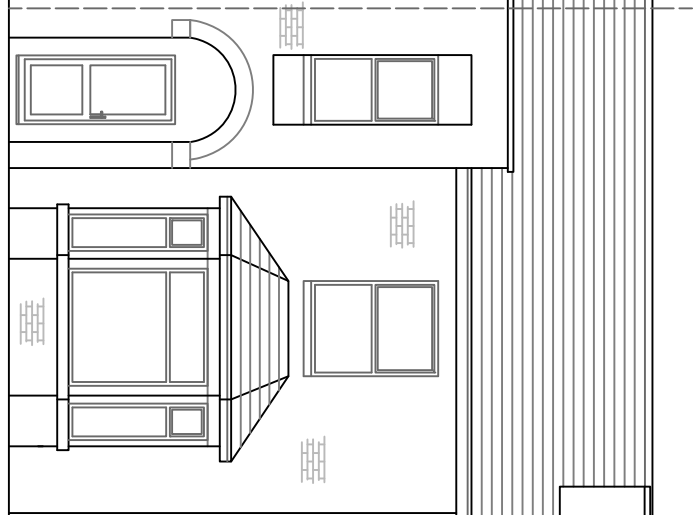

EXISTING FRONT ELEVATION 1:100

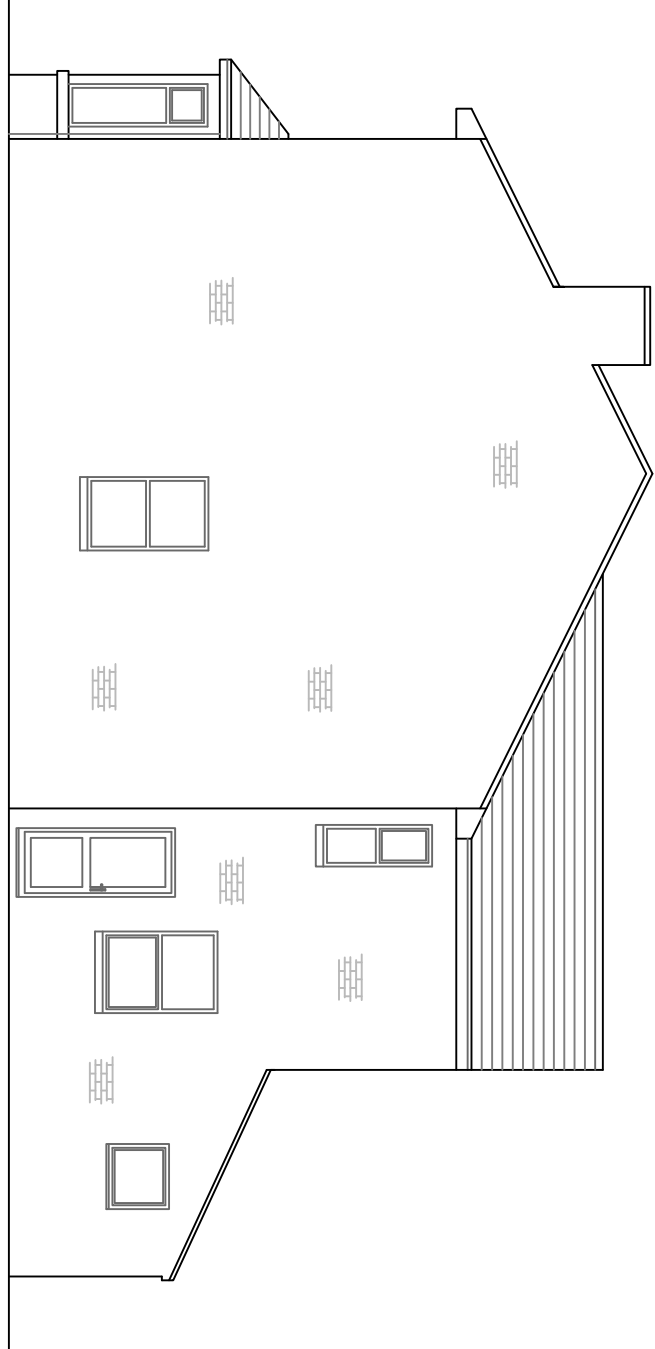


EXISTING SIDE ELEVATION 1:100

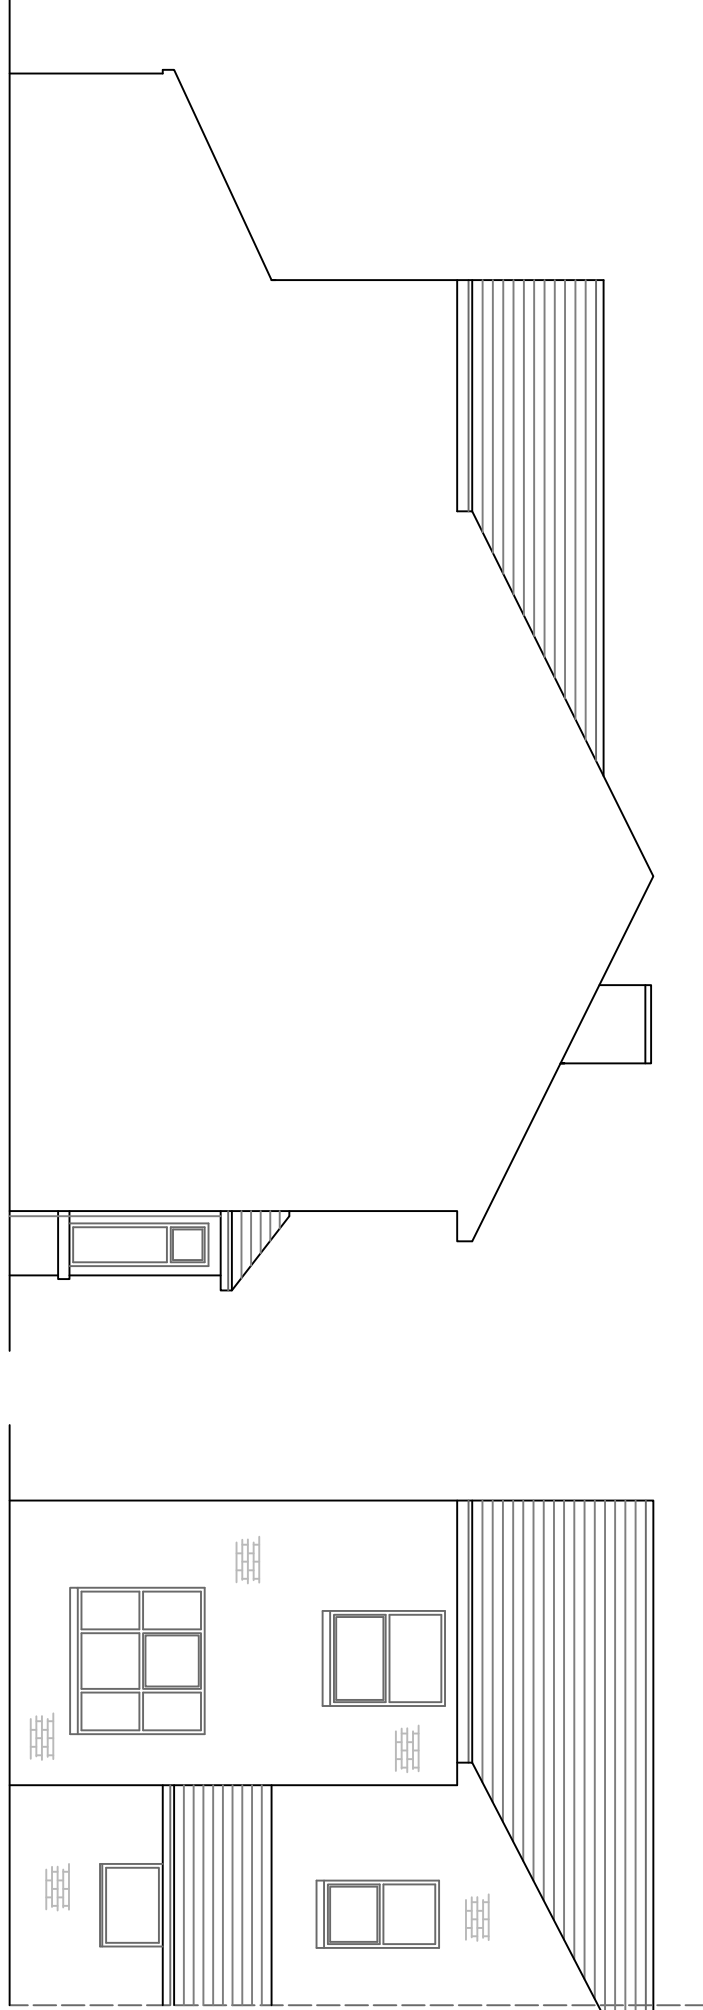


EXISTING REAR ELEVATION 1:100


EXISTING SIDE ELEVATION 1:100

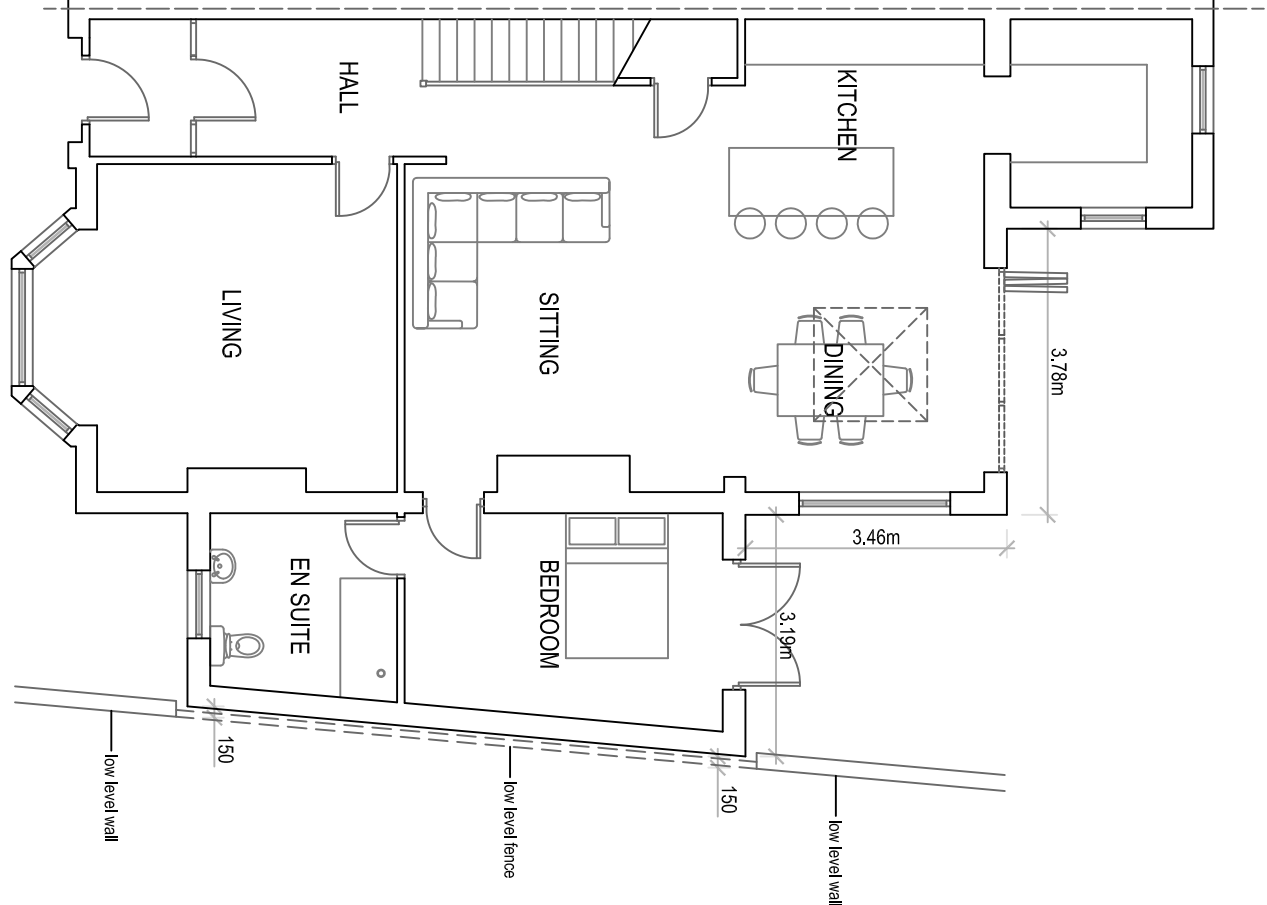


PROPOSED GF PLAN 1:100

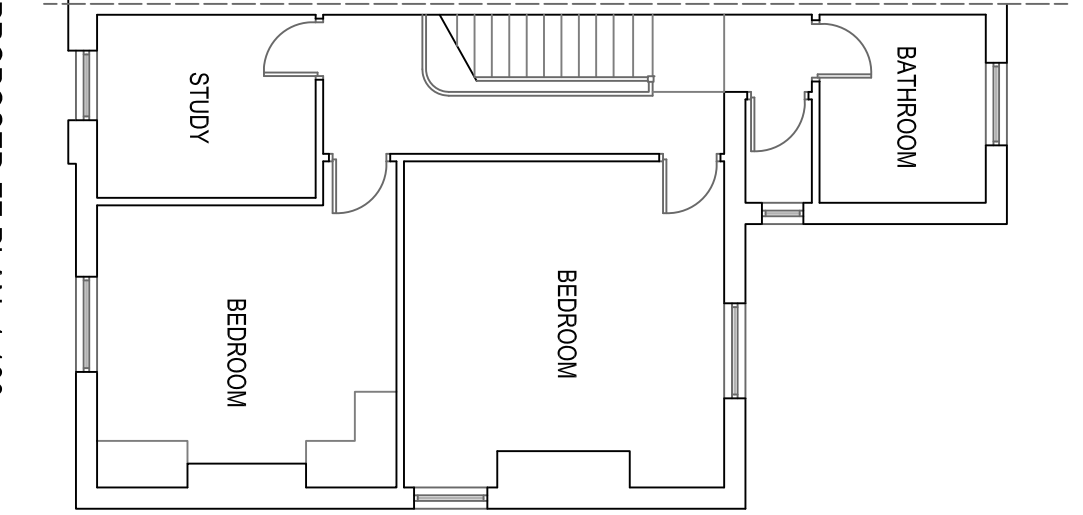


PROPOSED FF PLAN 1:100

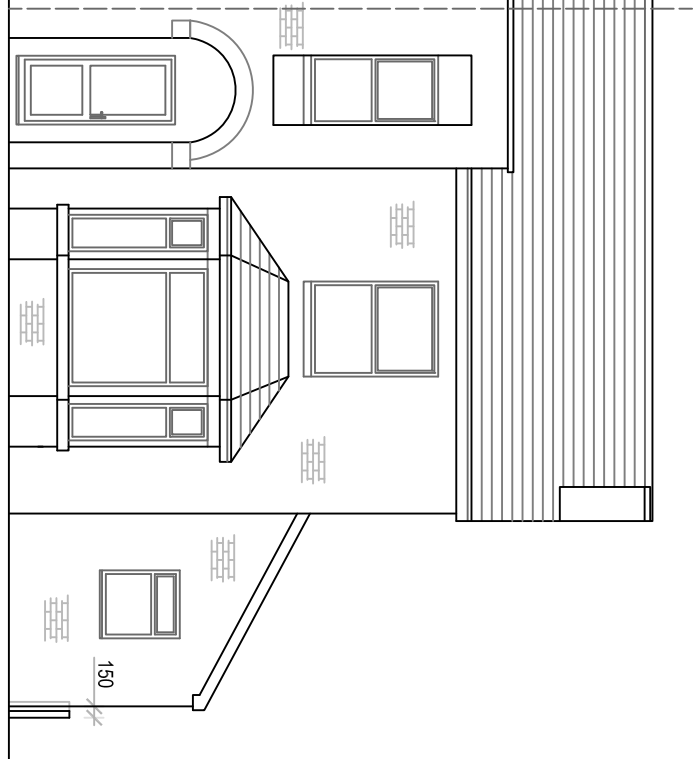

PROPOSED FRONT ELEVATION 1:100

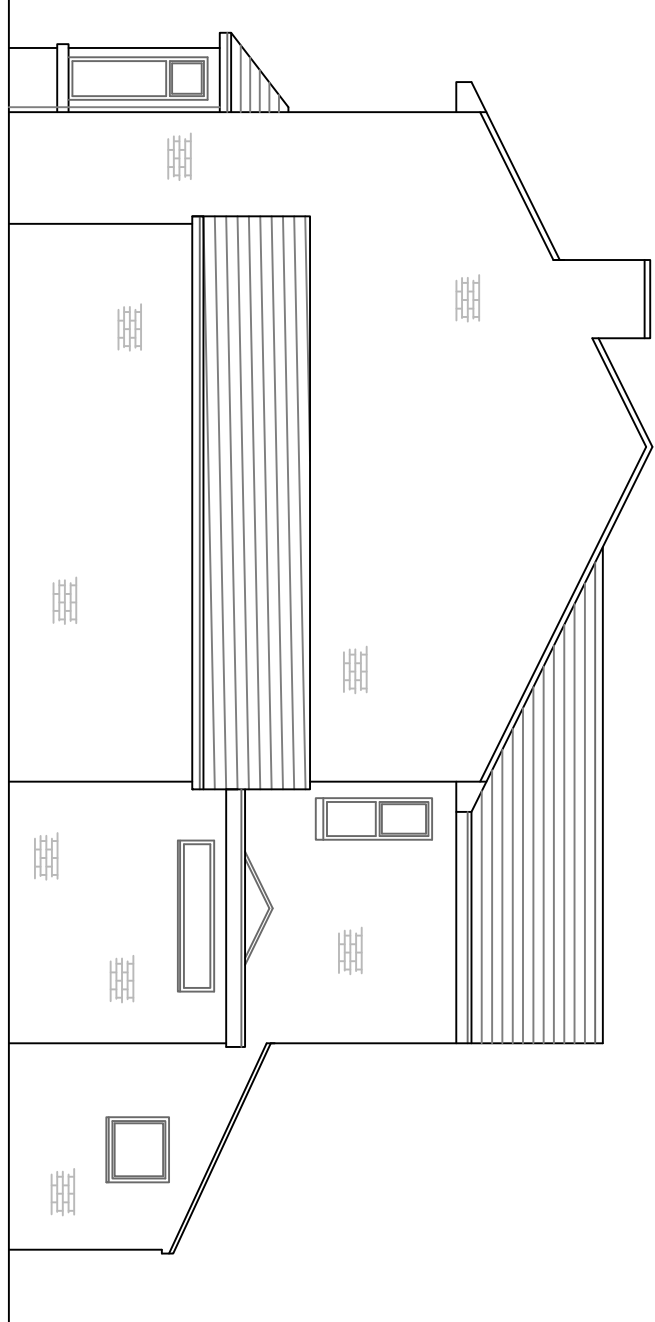


PROPOSED SIDE ELEVATION 1:100


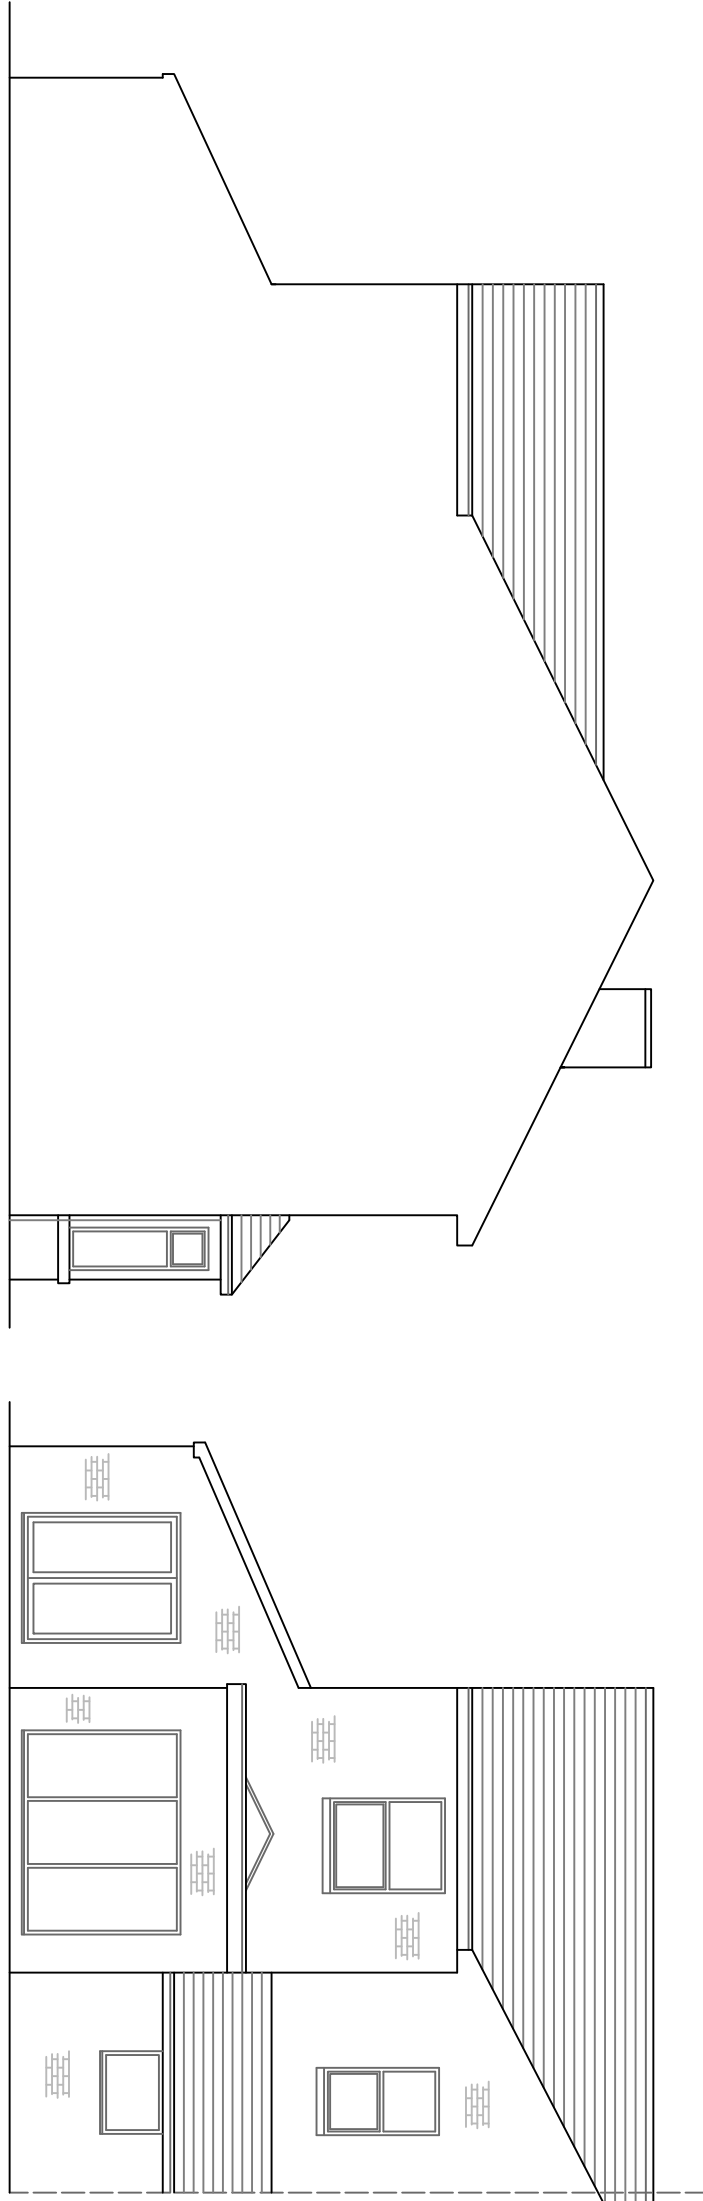


PROPOSED REAR ELEVATION 1:100



PROPOSED SIDE ELEVATION 1:100

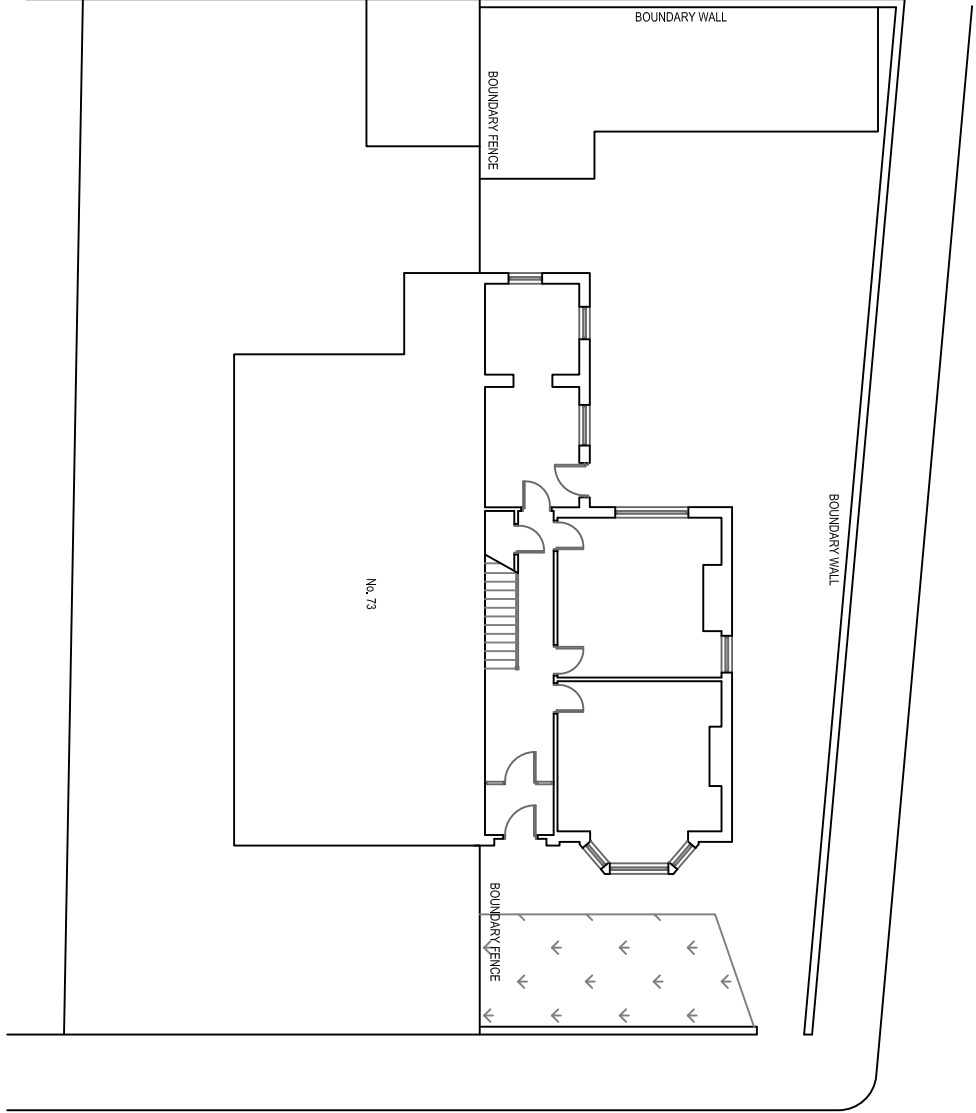

EXISTING SITE PLAN 1:200

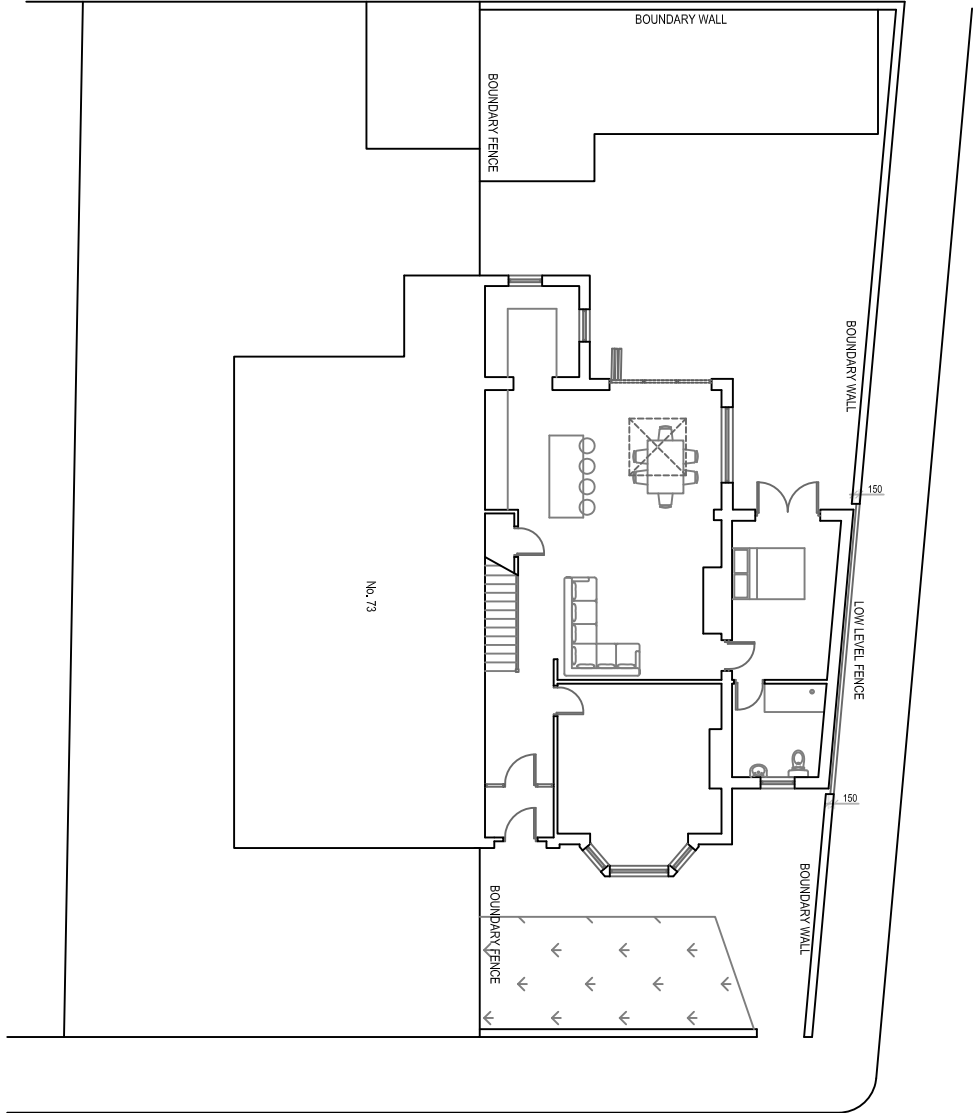 

PROPOSED SITE PLAN 1:200

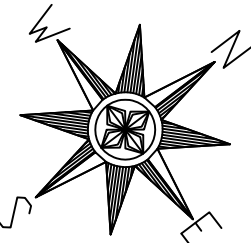 

SINGLE STOREY REAR & SIDE EXTENSIONS
75 Bury Road Raddcliffe, Manchester M26 2UT
Existing & Proposed Plans and Elevations
Drawn: CDW Scale: 1:100 @ A1 Date: February 2022
2412_RAD_01_Planning