



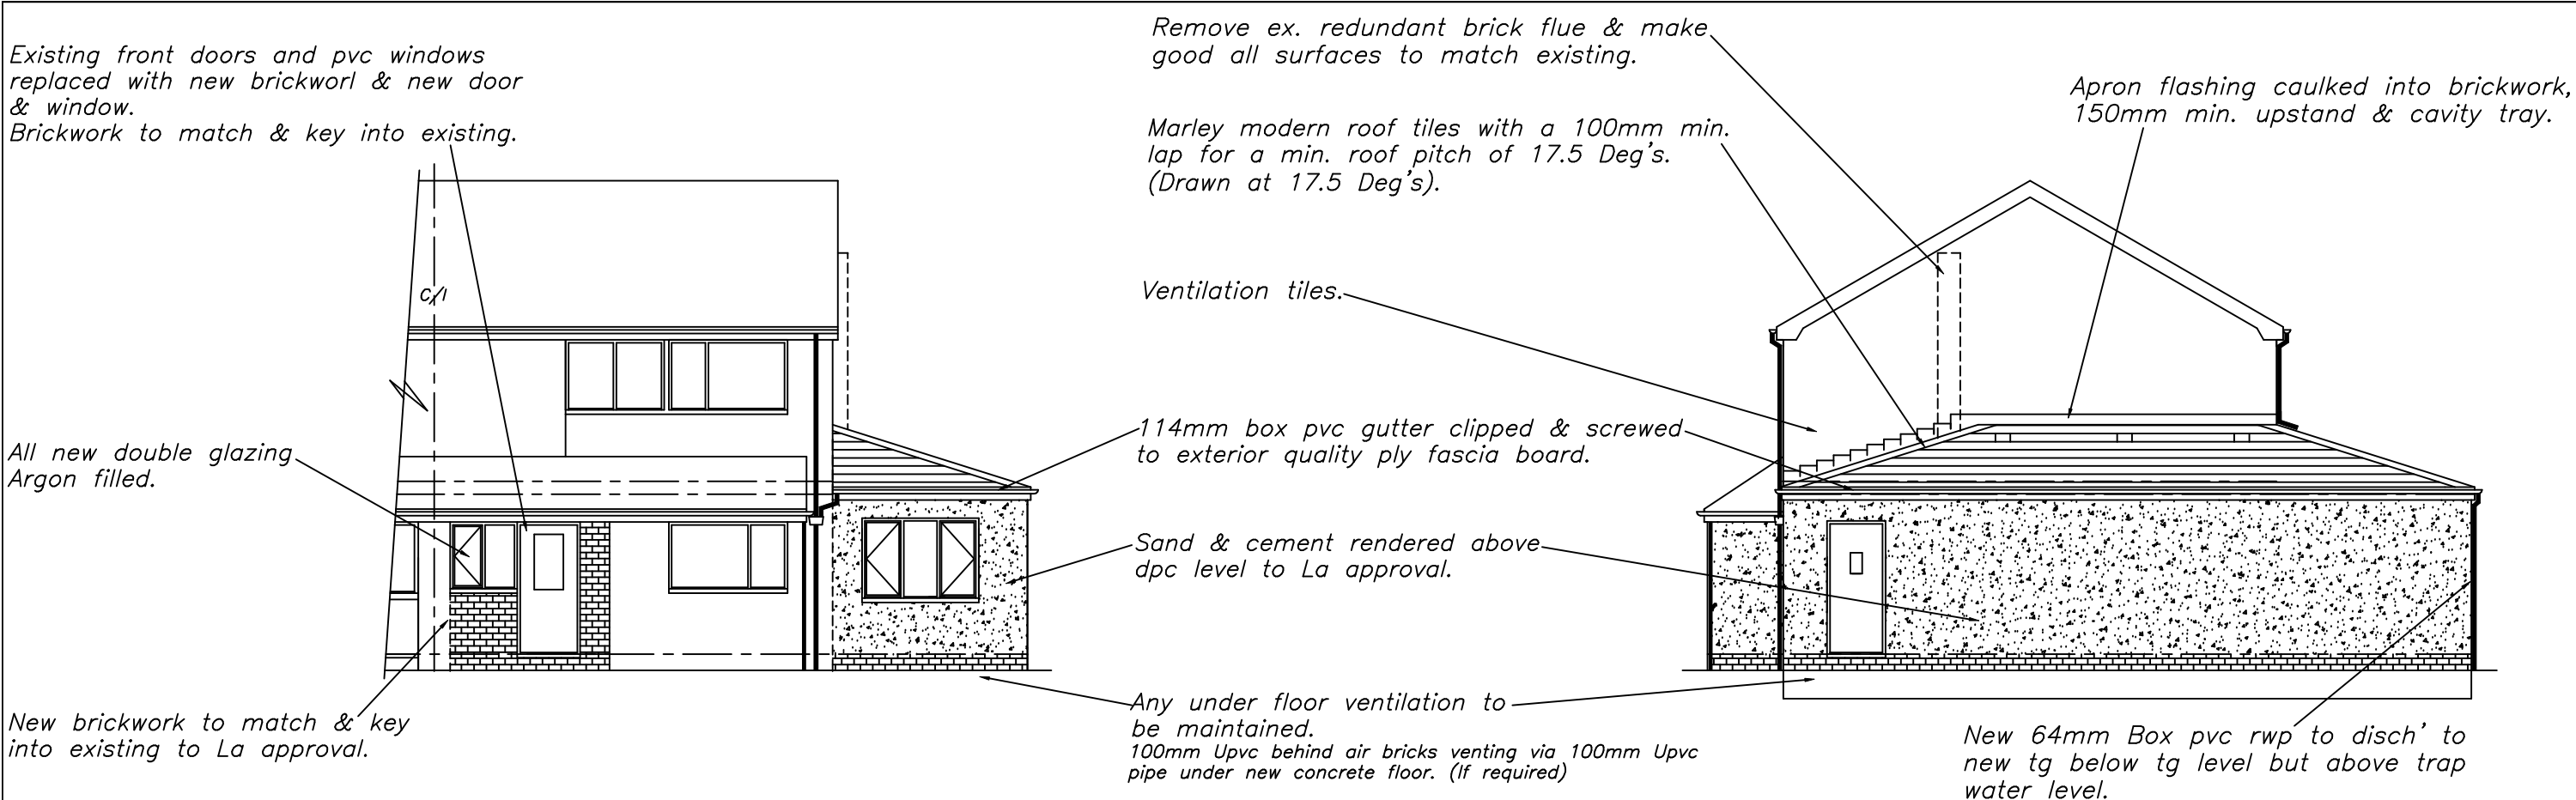

PROPOSED FRONT ELEVATION

PROPOSED SIDE ELEVATION

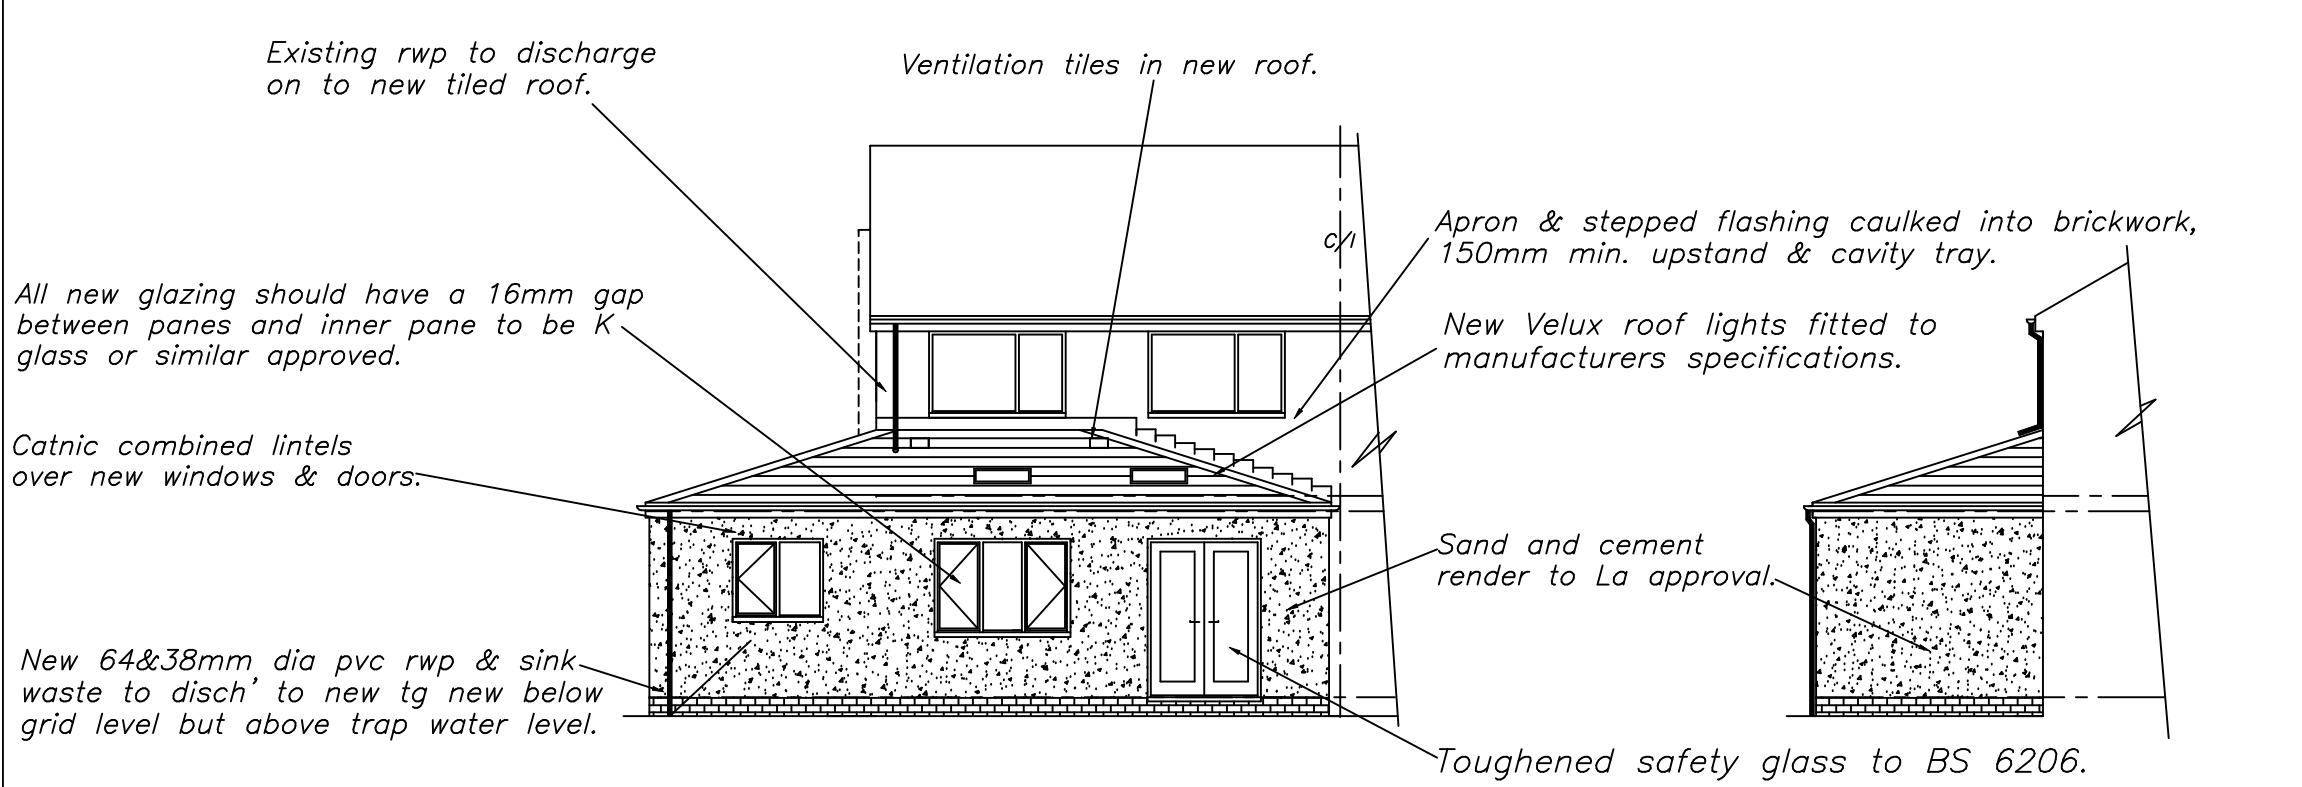

PROPOSED REAR ELEVATION

PROPOSED SIDE ELEVATION

DRAWING No 5 OF 8 DRAWING'S

PROPOSED GROUND FLOOR REAR, SIDE
EXTENSION & FRONT ALTERATION AT-
No 6 MONSALL CLOSE,
UNSWORTH,
BURY,
BL9 8NS.
FOR-MR BOB HANDLEY.

SCALE:- 1:100 DATE:- NOV 2024

kevin foey

BUILDING
DESIGN CONSULTANTS
28 CHEW VALE
GREENFIELD
OLDHAM
OL3 7EQ