


ALL DIMENSIONS TO BE VERIFIED AT SITE PRIOR TO COMMENCEMENT OF WORKS BY APPOINTED CONTRACTOR ANY DISCREPANCY IN THE DRAWING MUST BE REPORTED TO KEVIN FOEY WRITTEN DIMENSIONS TO BE TAKEN IN PREFERENCE TO SCALED OFF DIMENSIONS.

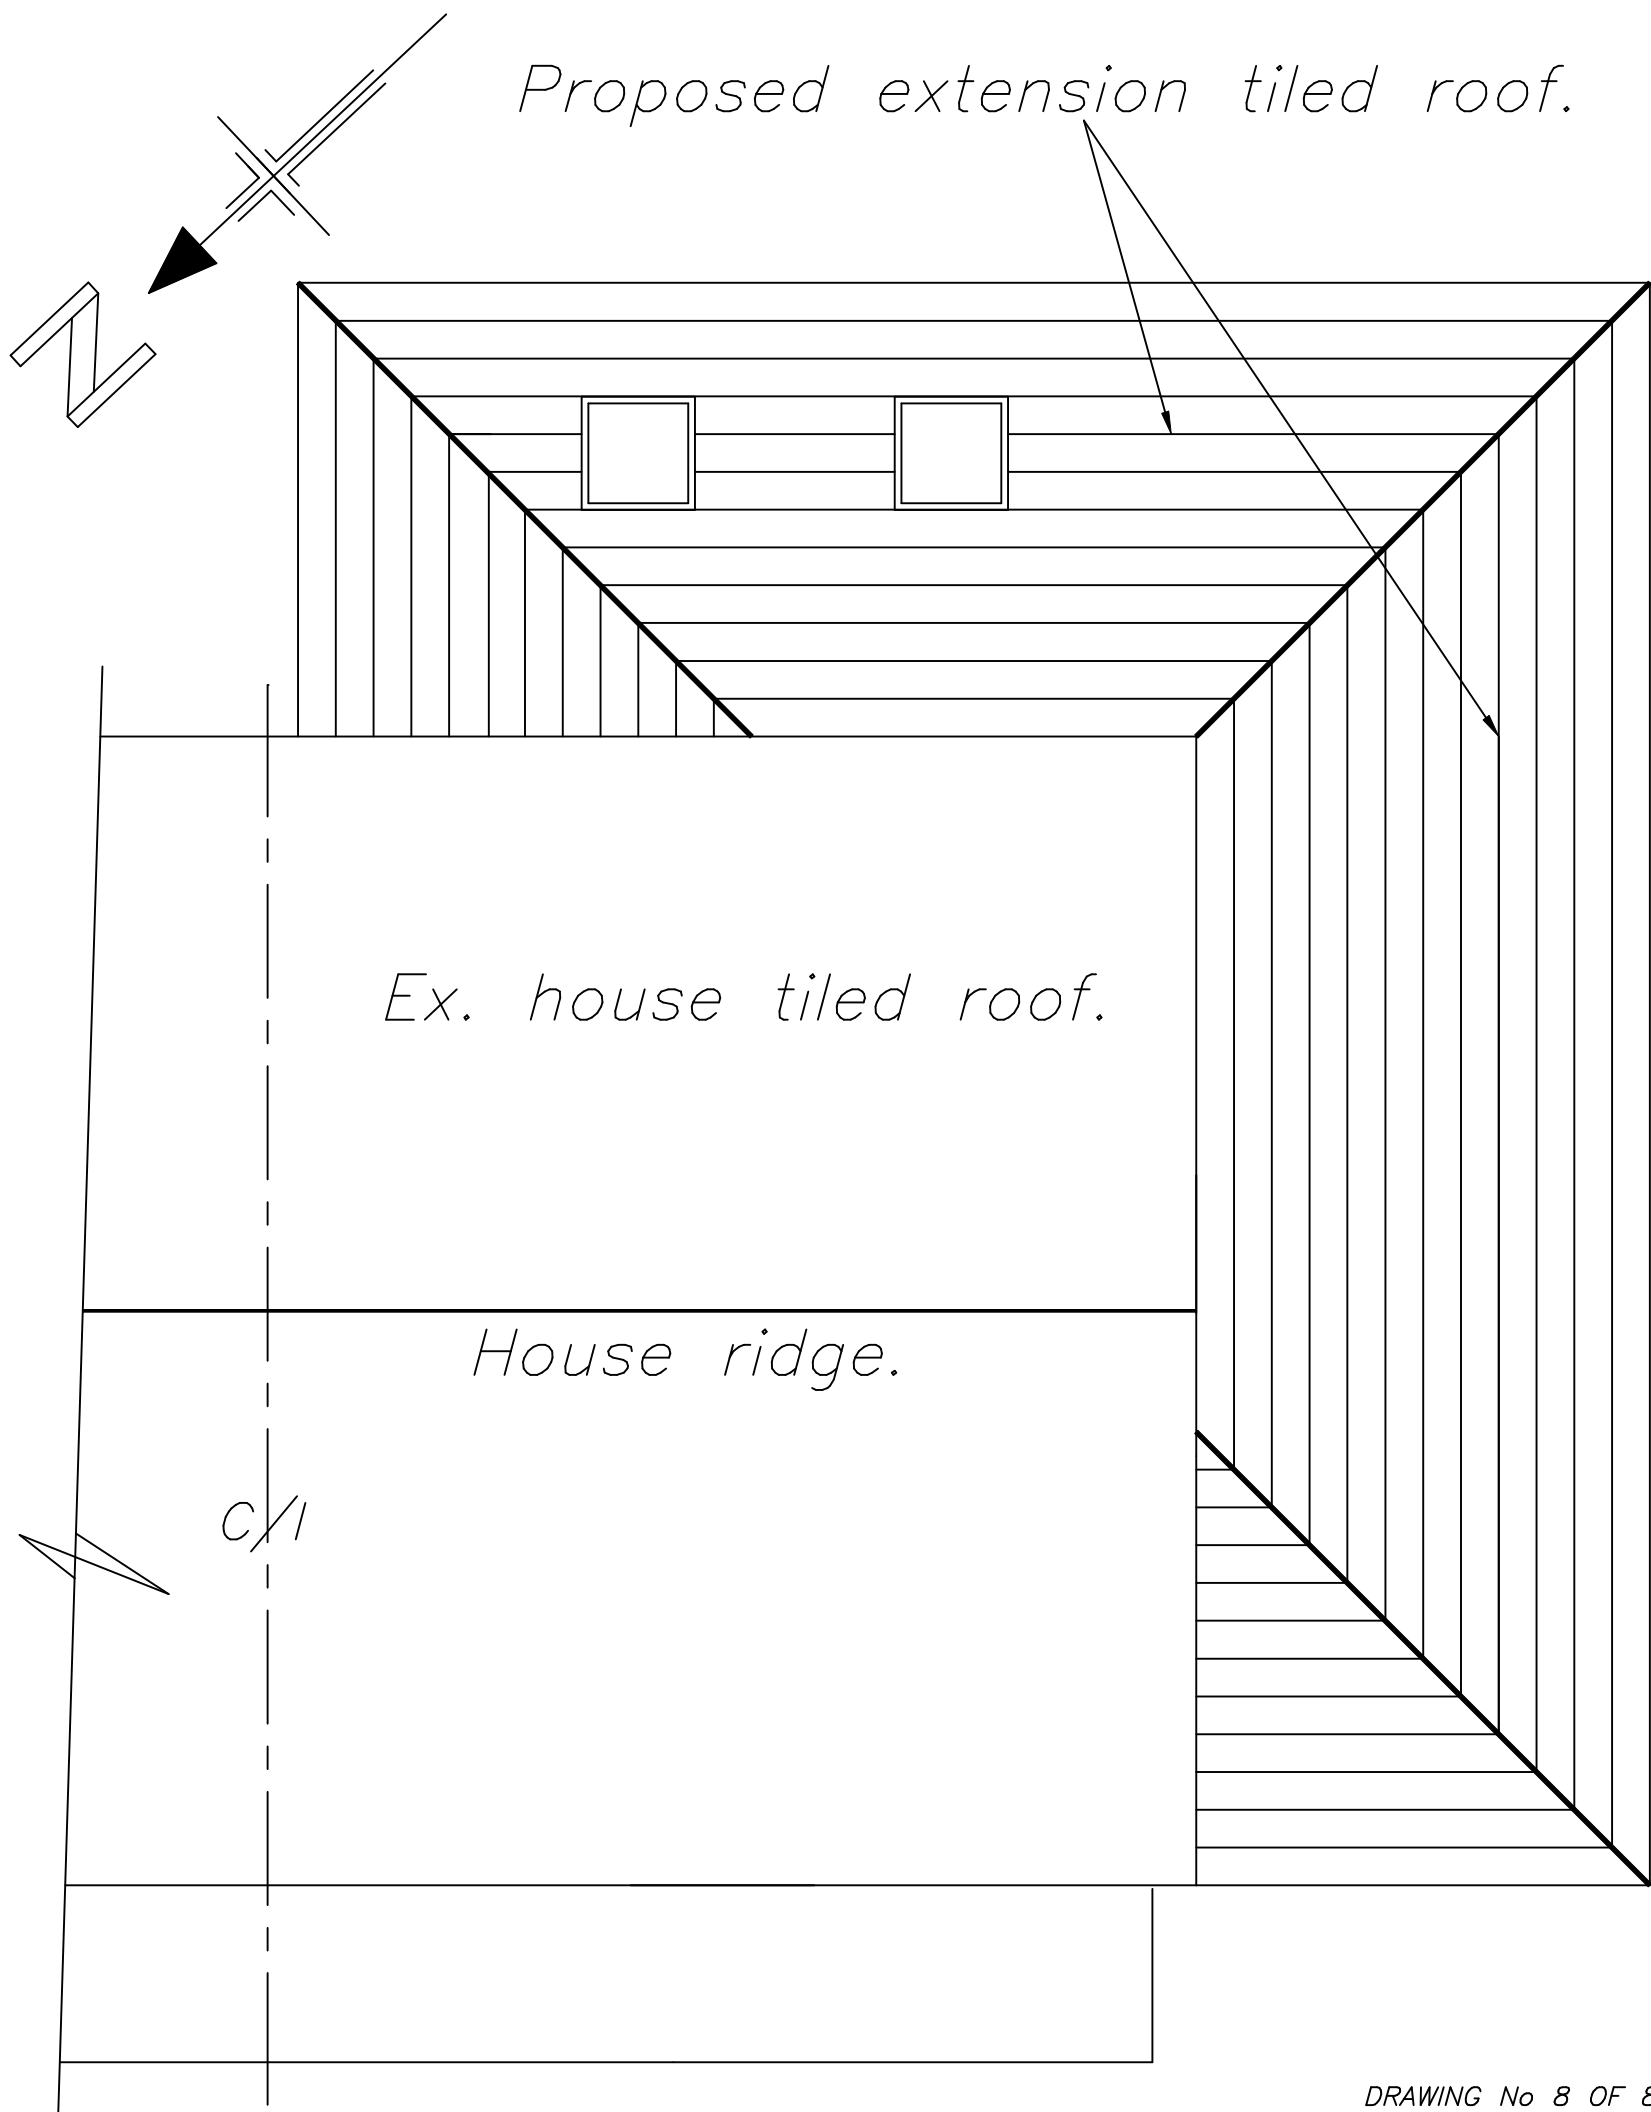

DRAWING No 8 OF 8 DRAWING'S

PROPOSED GROUND FLOOR REAR &
SIDE EXTENSION AT—
No 6 MONSALL CLOSE,
UNSWORTH,
BURY MBC,
BL9 8NS.
FOR—MR BOB HANDLEY.

SCALE:— 1:50

DATE:— NOV 2024

PROPOSED ROOF PLAN

kevin foey

BUILDING
DESIGN CONSULTANTS
28 CHEW VALE
GREENFIELD
OLDHAM
OL3 7EQ