


DRAWING NOTES

- Drawing for Planning purposes only
- Use only written dimensions, all dimensions to be checked on site
- Drawing is the property of studioPH Limited and must not be reproduced without permission

Proposed levels indicative only and subject to detailed design and drainage strategy

BLOCK A
UNITS 01 - 03

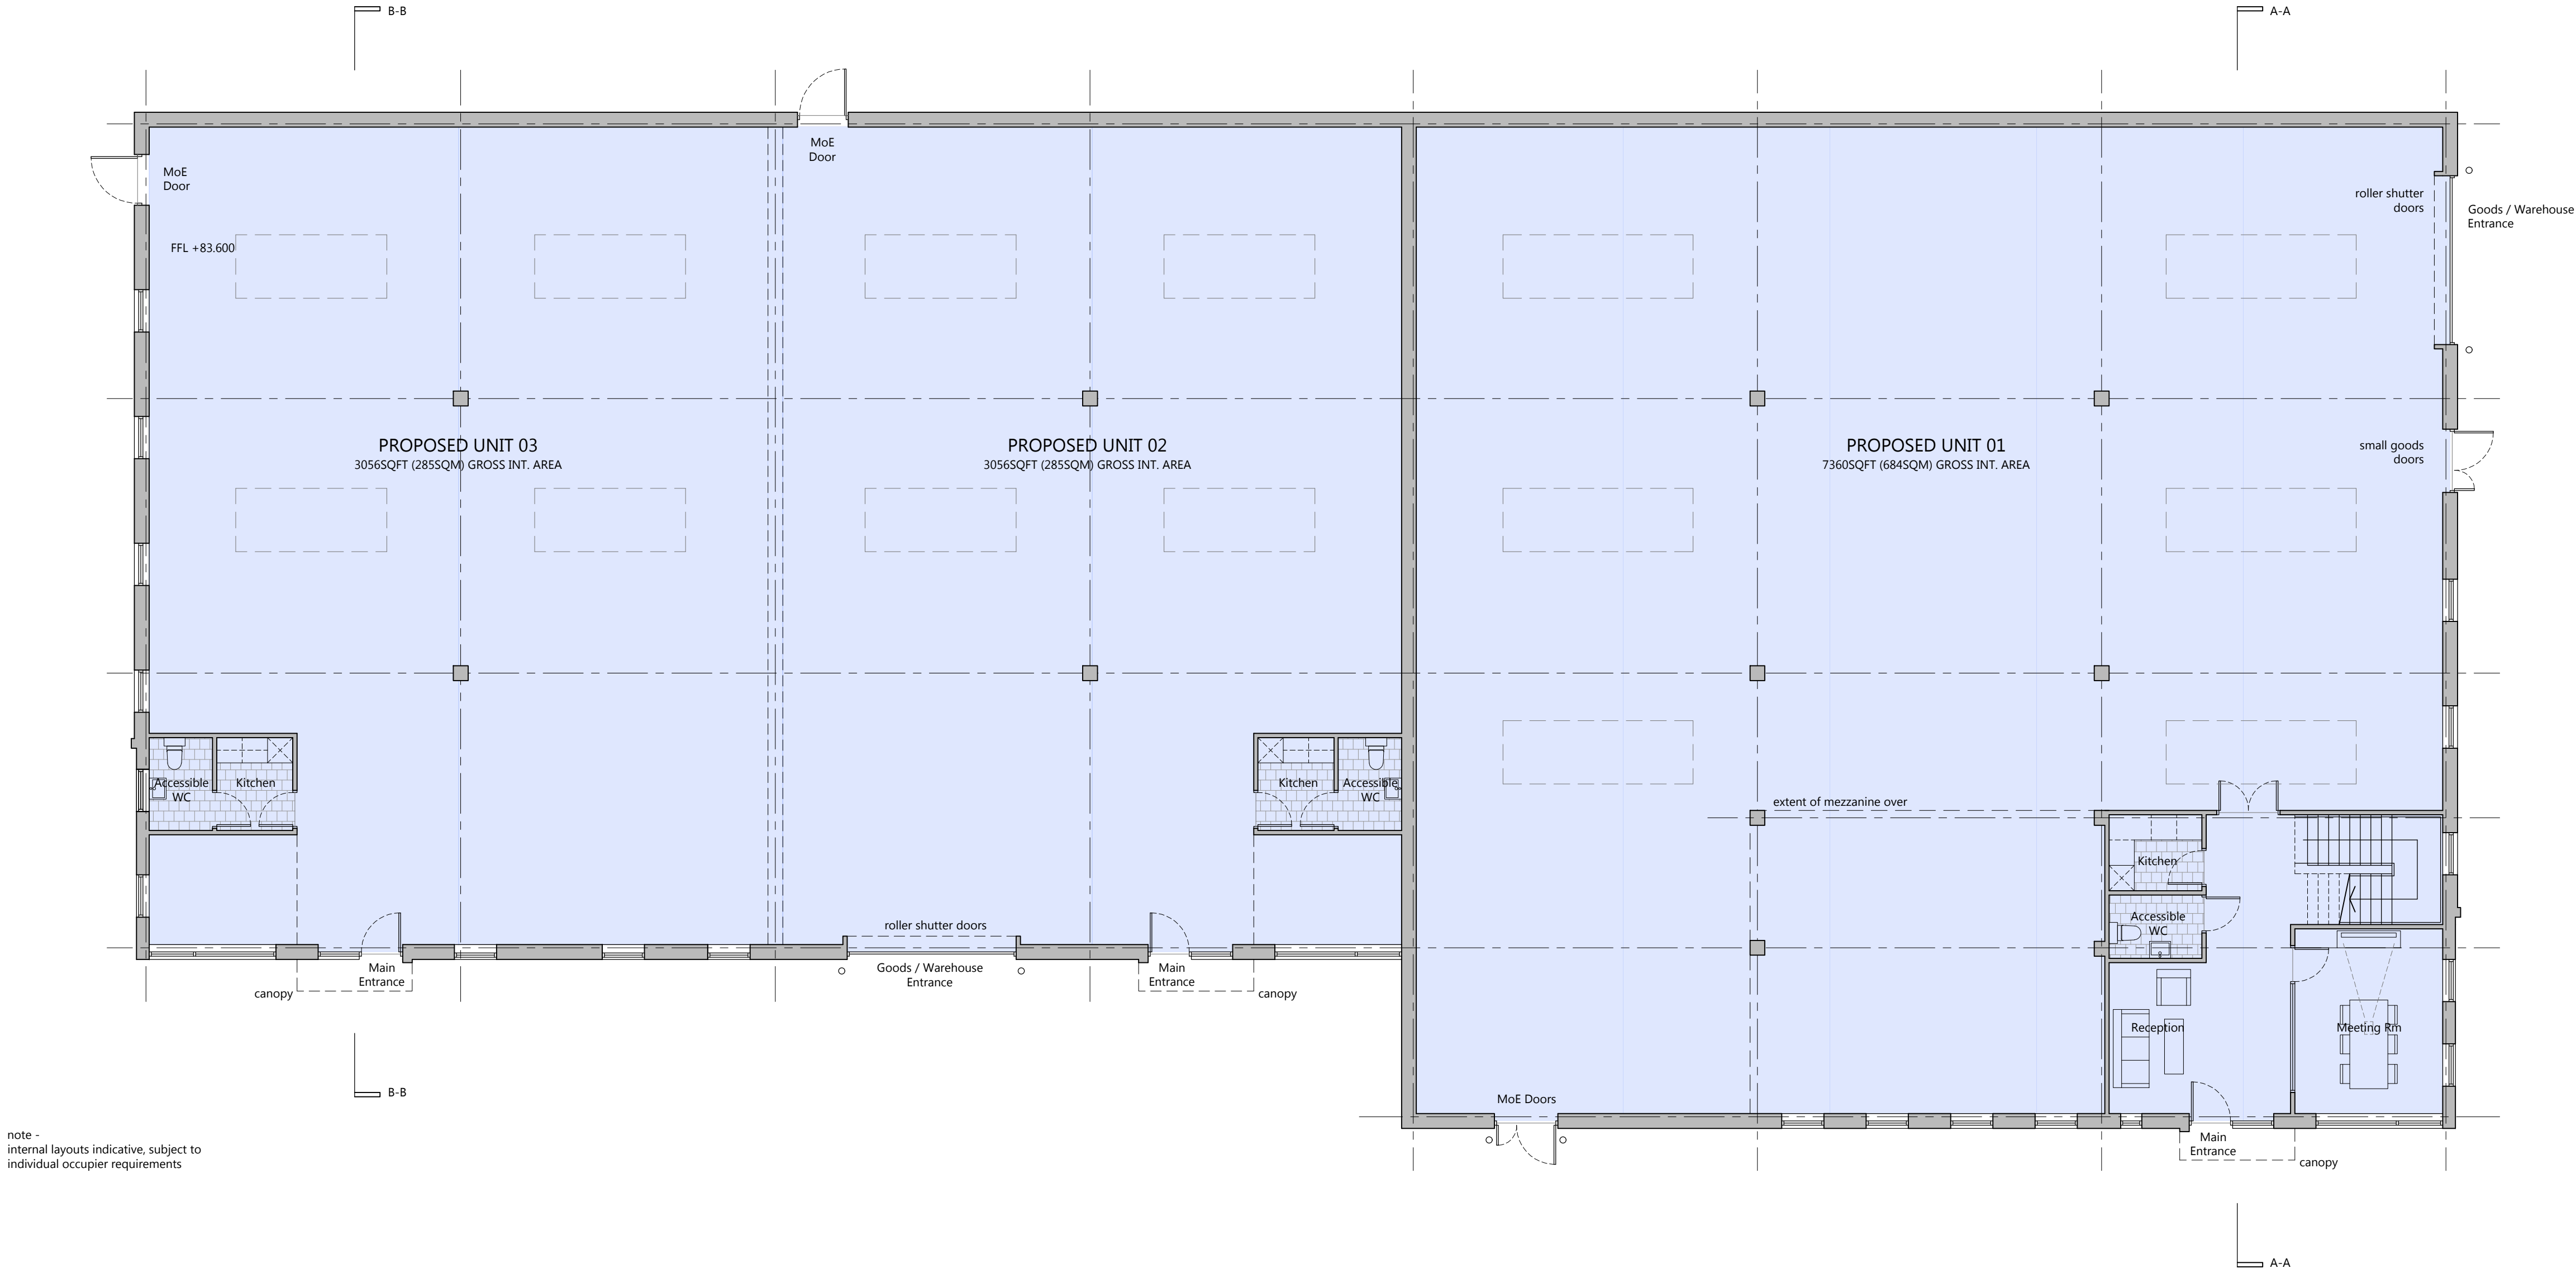

PROPOSED GROUND FLOOR PLAN
1:100

C 15.08.26	NMA APPLICATION - ADDITIONAL WINDOWS ETC TO UNIT 03	PJH
B 12.08.24	NMA APPLICATION - ADDITIONAL WINDOWS TO UNIT 01, CHANGES TO CLADDING ON REAR ELEVATION	PJH
A 20.07.22	PLANNING APPLICATION ISSUE	PJH
Rev	Description	Drawn

Client
FINISHING TECHNIQUES LTD

Project
**LAND AT HARVARD ROAD,
BURY, BL9 0FU**

Drawing title
**BLOCK A - UNITS 01 - 03
PROPOSED GROUND FLOOR PLAN**

Scale	Drawn	Checked
1:100@A1	PJH	PJH
Date	Drawing status	
22/05/2022	Planning	
Drawing number	Revision	
0345(P)113	C	