



location plan 1:1250


5000.0 5000.0
10000.0
scale 1:500

5000.0 5000.0
10000.0
scale 1:200


5000.0 5000.0
10000.0
scale 1:100



site plan 1:200

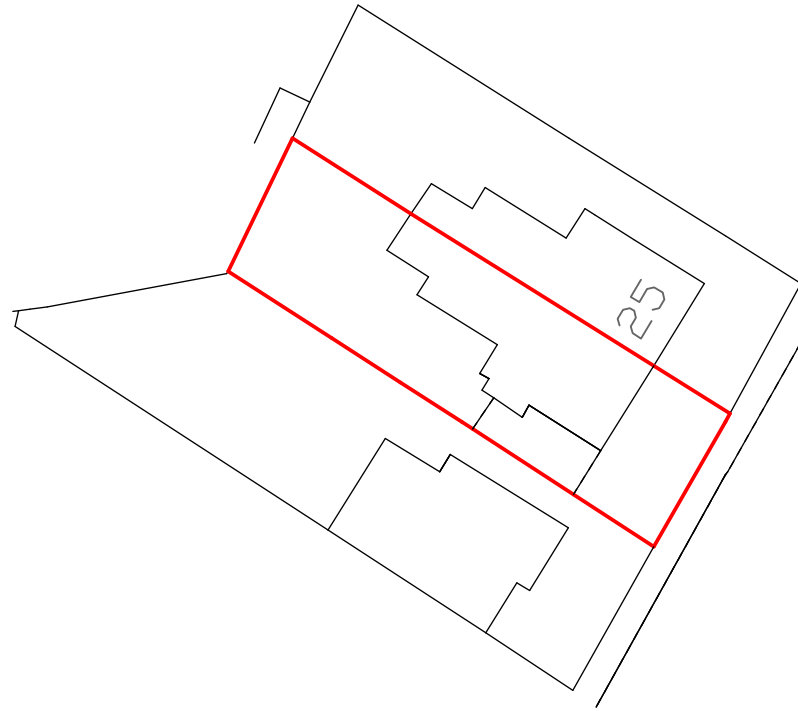

**existing block
plan 1:500**

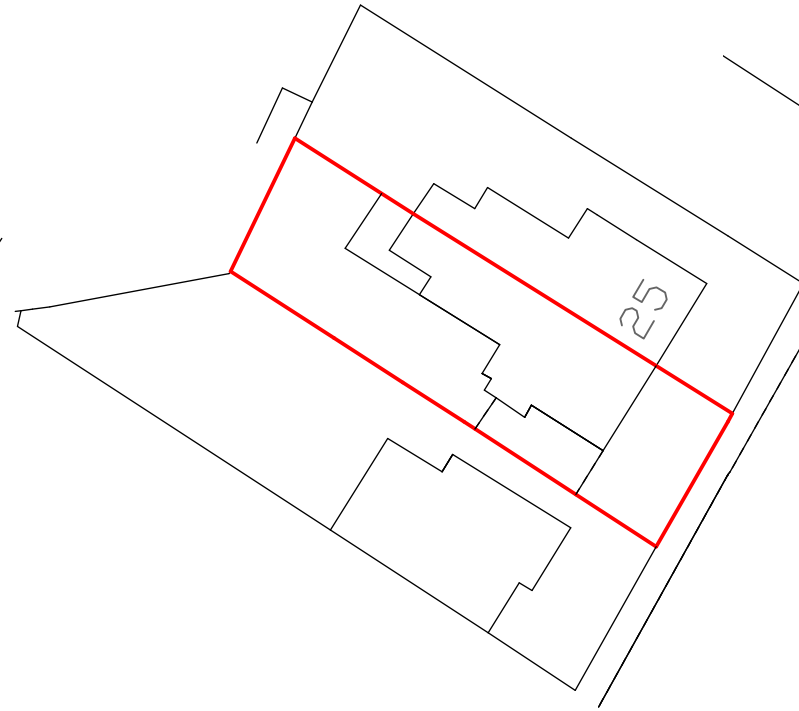

**proposed block
plan 1:500**

Revision	Date	Details

Only Planning Officers may scale from this drawing.
All dimensions must be checked and verified before preparing production drawings or commencing works.
This drawing and its design is copyright and may not be reproduced in any form whatsoever without prior express written consent.

clear Architectural Services
Mark Herring, Clear Architectural Services, 50 Rectory Street, Middleton, Manchester. M24 5TY.
T. 0161 653 7128 M. 07968 748606 E. mark@clear-architecture.co.uk W. www.clear-architecture.co.uk



Date April 2022.
Scale As Indicated at A3.

Drawn JLK.
Checked MLH.

Client Mr. and Mrs. Lea.
Job title Proposed Extension and Alterations.
23 Guest Road, Prestwich, Manchester
M25 3DJ

Drawing title Proposed Site and Location Plan.
PLANNING.
Drawing No. CM308 PL 04.