

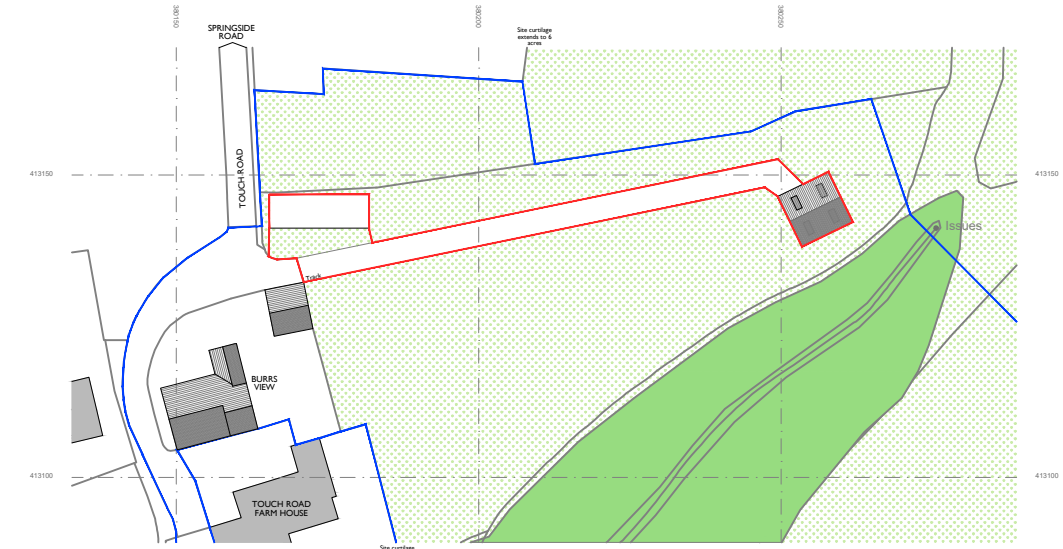


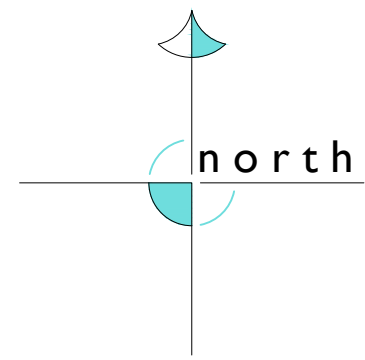

location plan
scale 1:1250

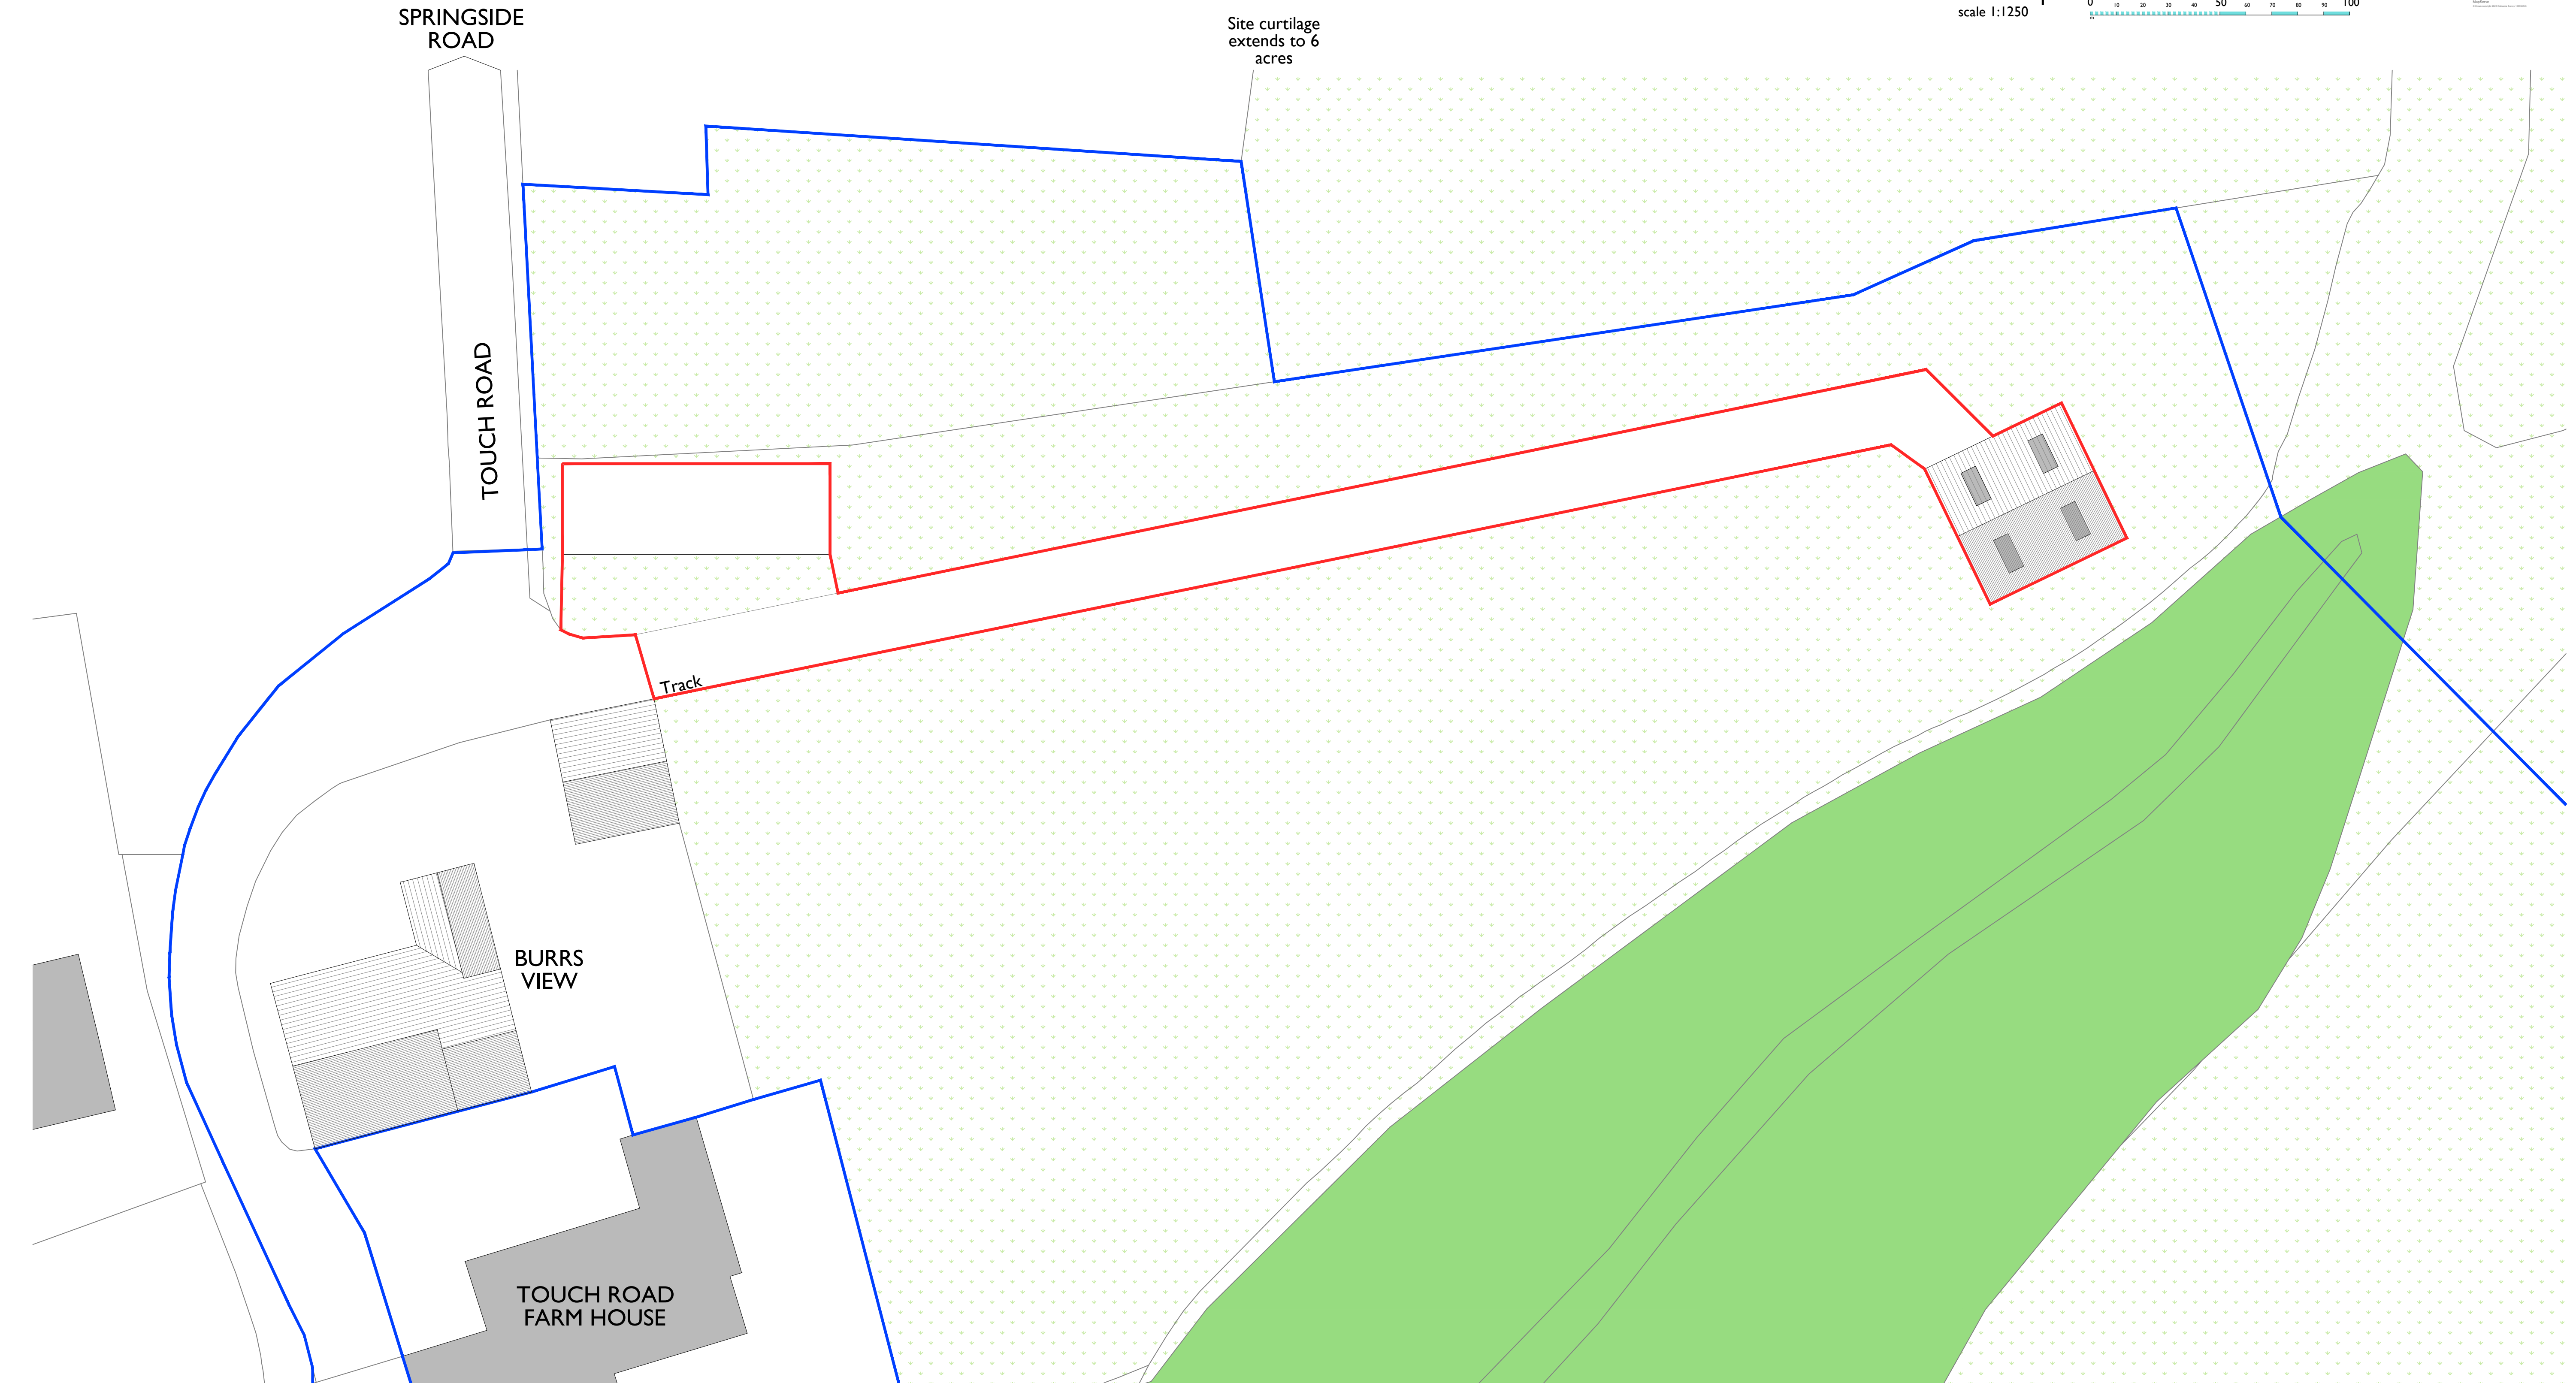

site plan
scale 1:200

SKY architecture, design & consulting	e: james@skyarchitecture.co.uk	Client Mr. James Allen	Drawing Title Site and Location Plans	Job Number 22007	Date March 2022	Paper Size A1	Revision A - Site boundary updated - Dec '23 B - Site boundary allocated updated - Dec '23
	t: 07743644720	Site Address Burrs View, Touch Road, Bury, BL9 5QS		Drawing Number 001 revB	Stage Existing	Scale 1:200 / 1250	
	w: www.skyarchitecture.co.uk						