




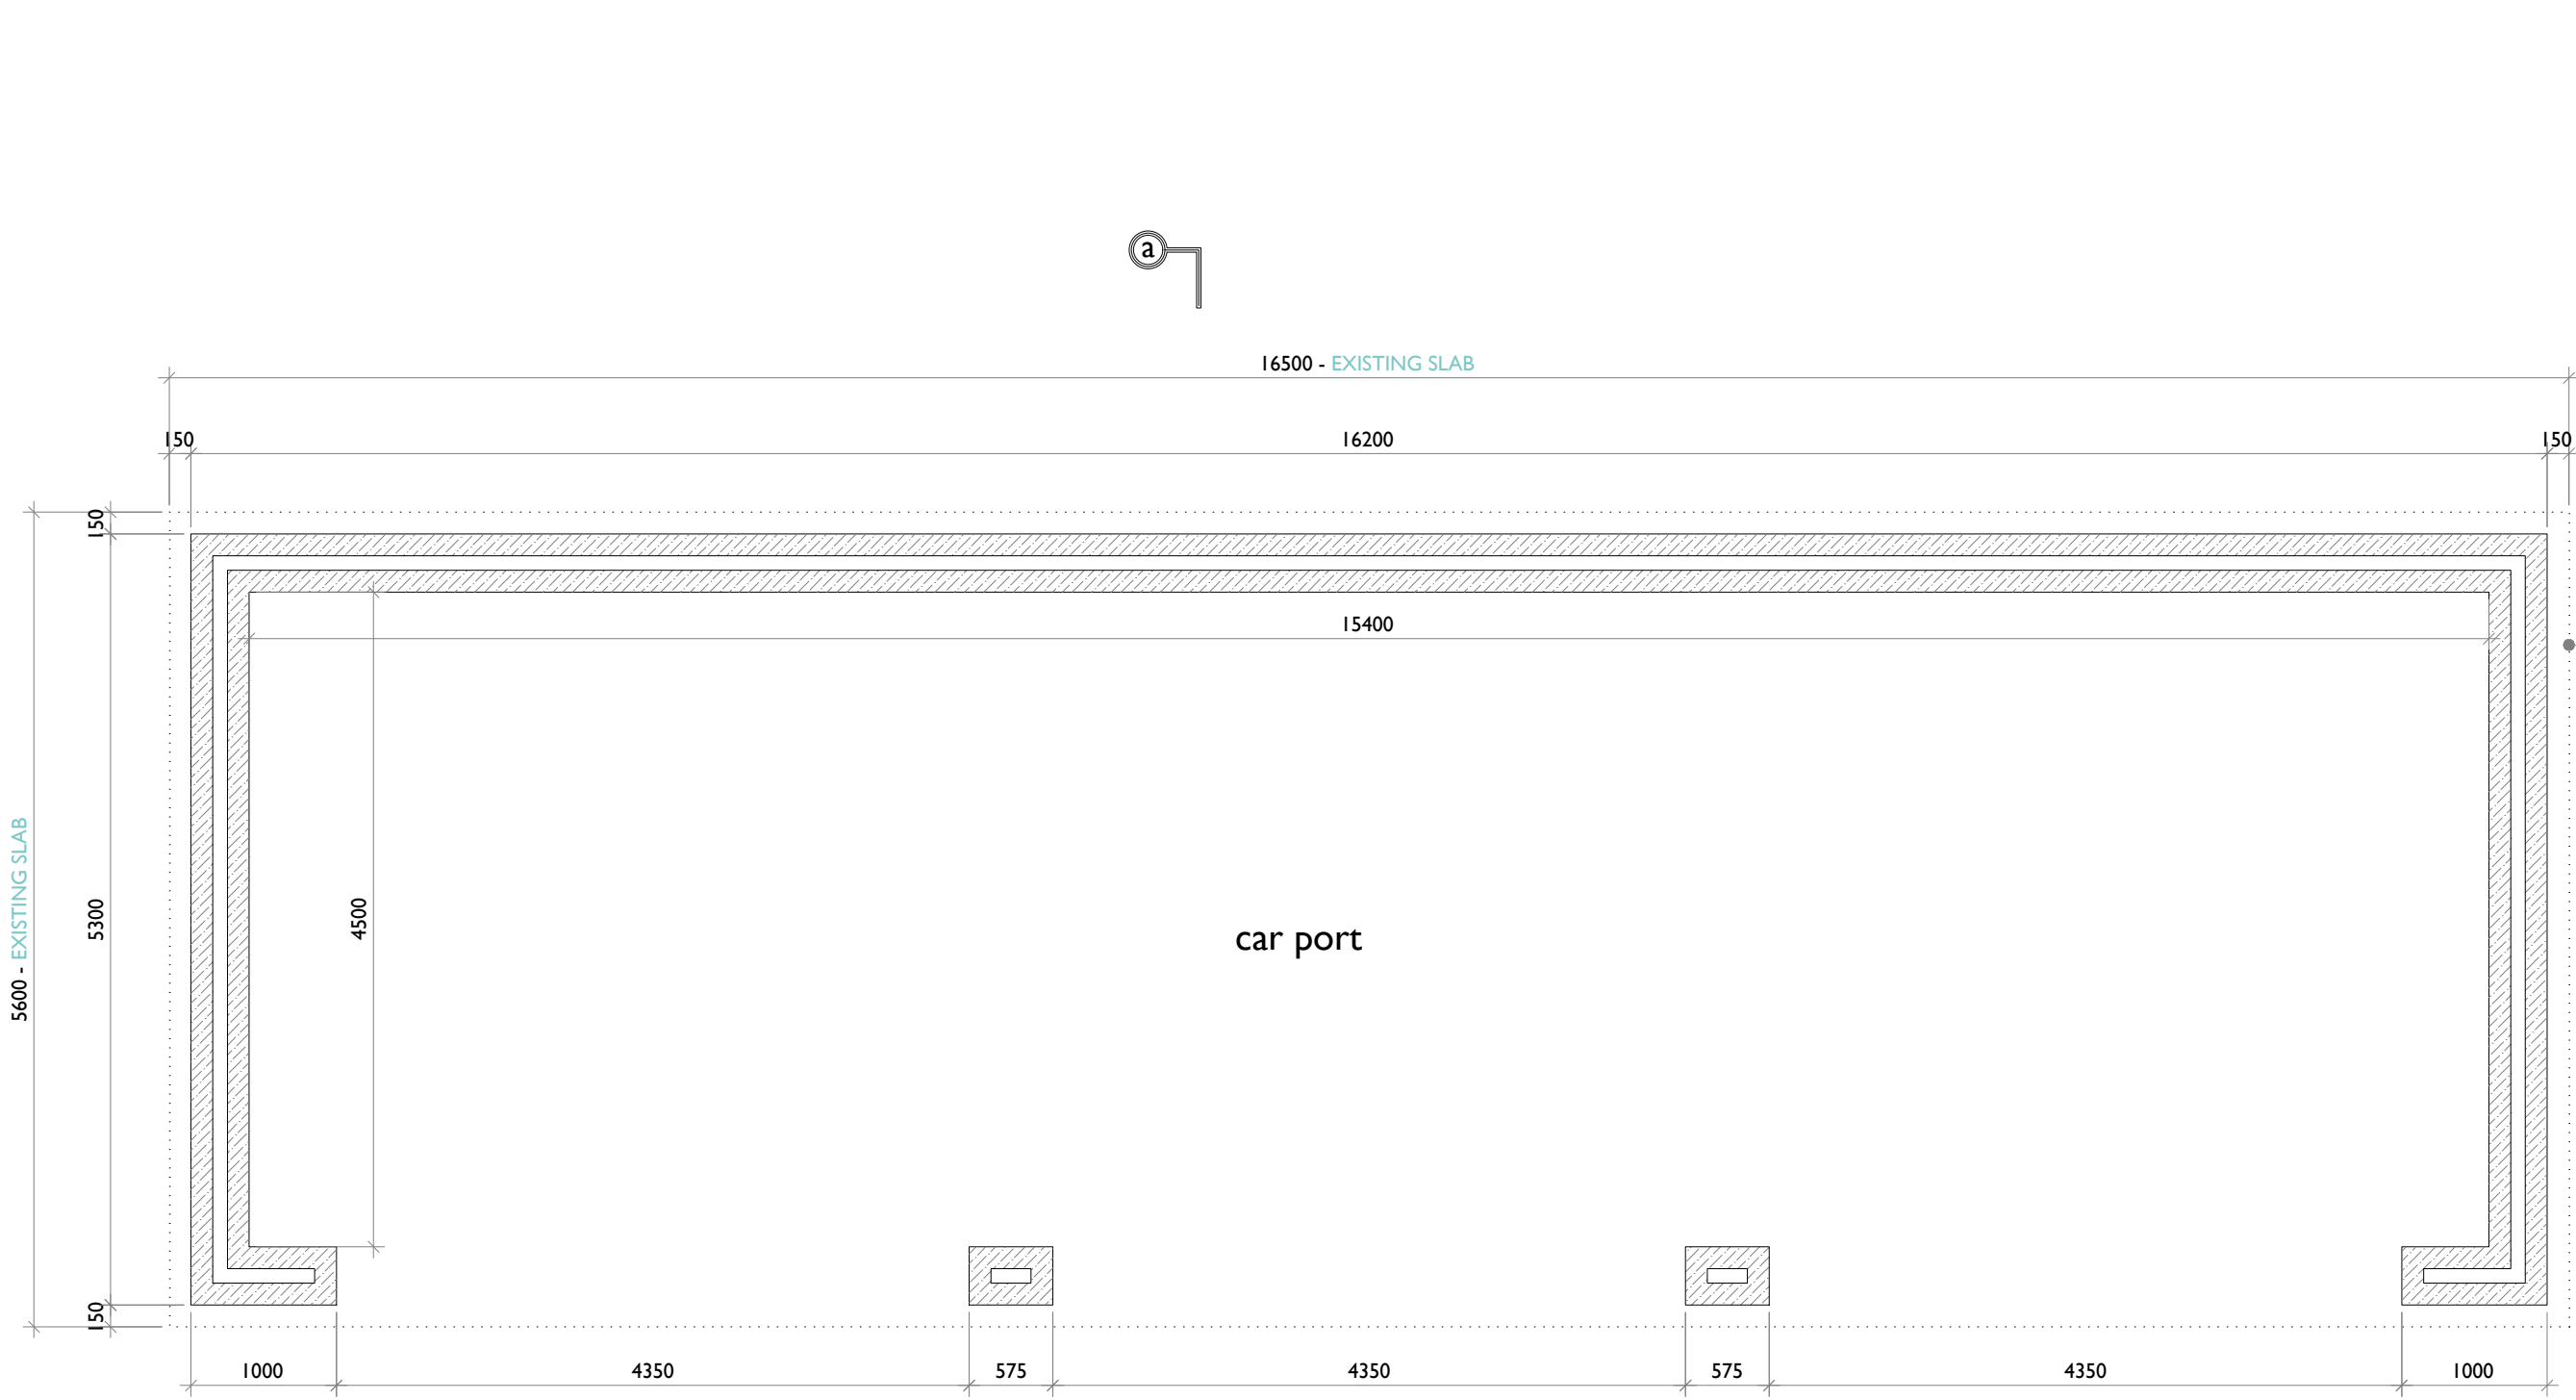


floor plan

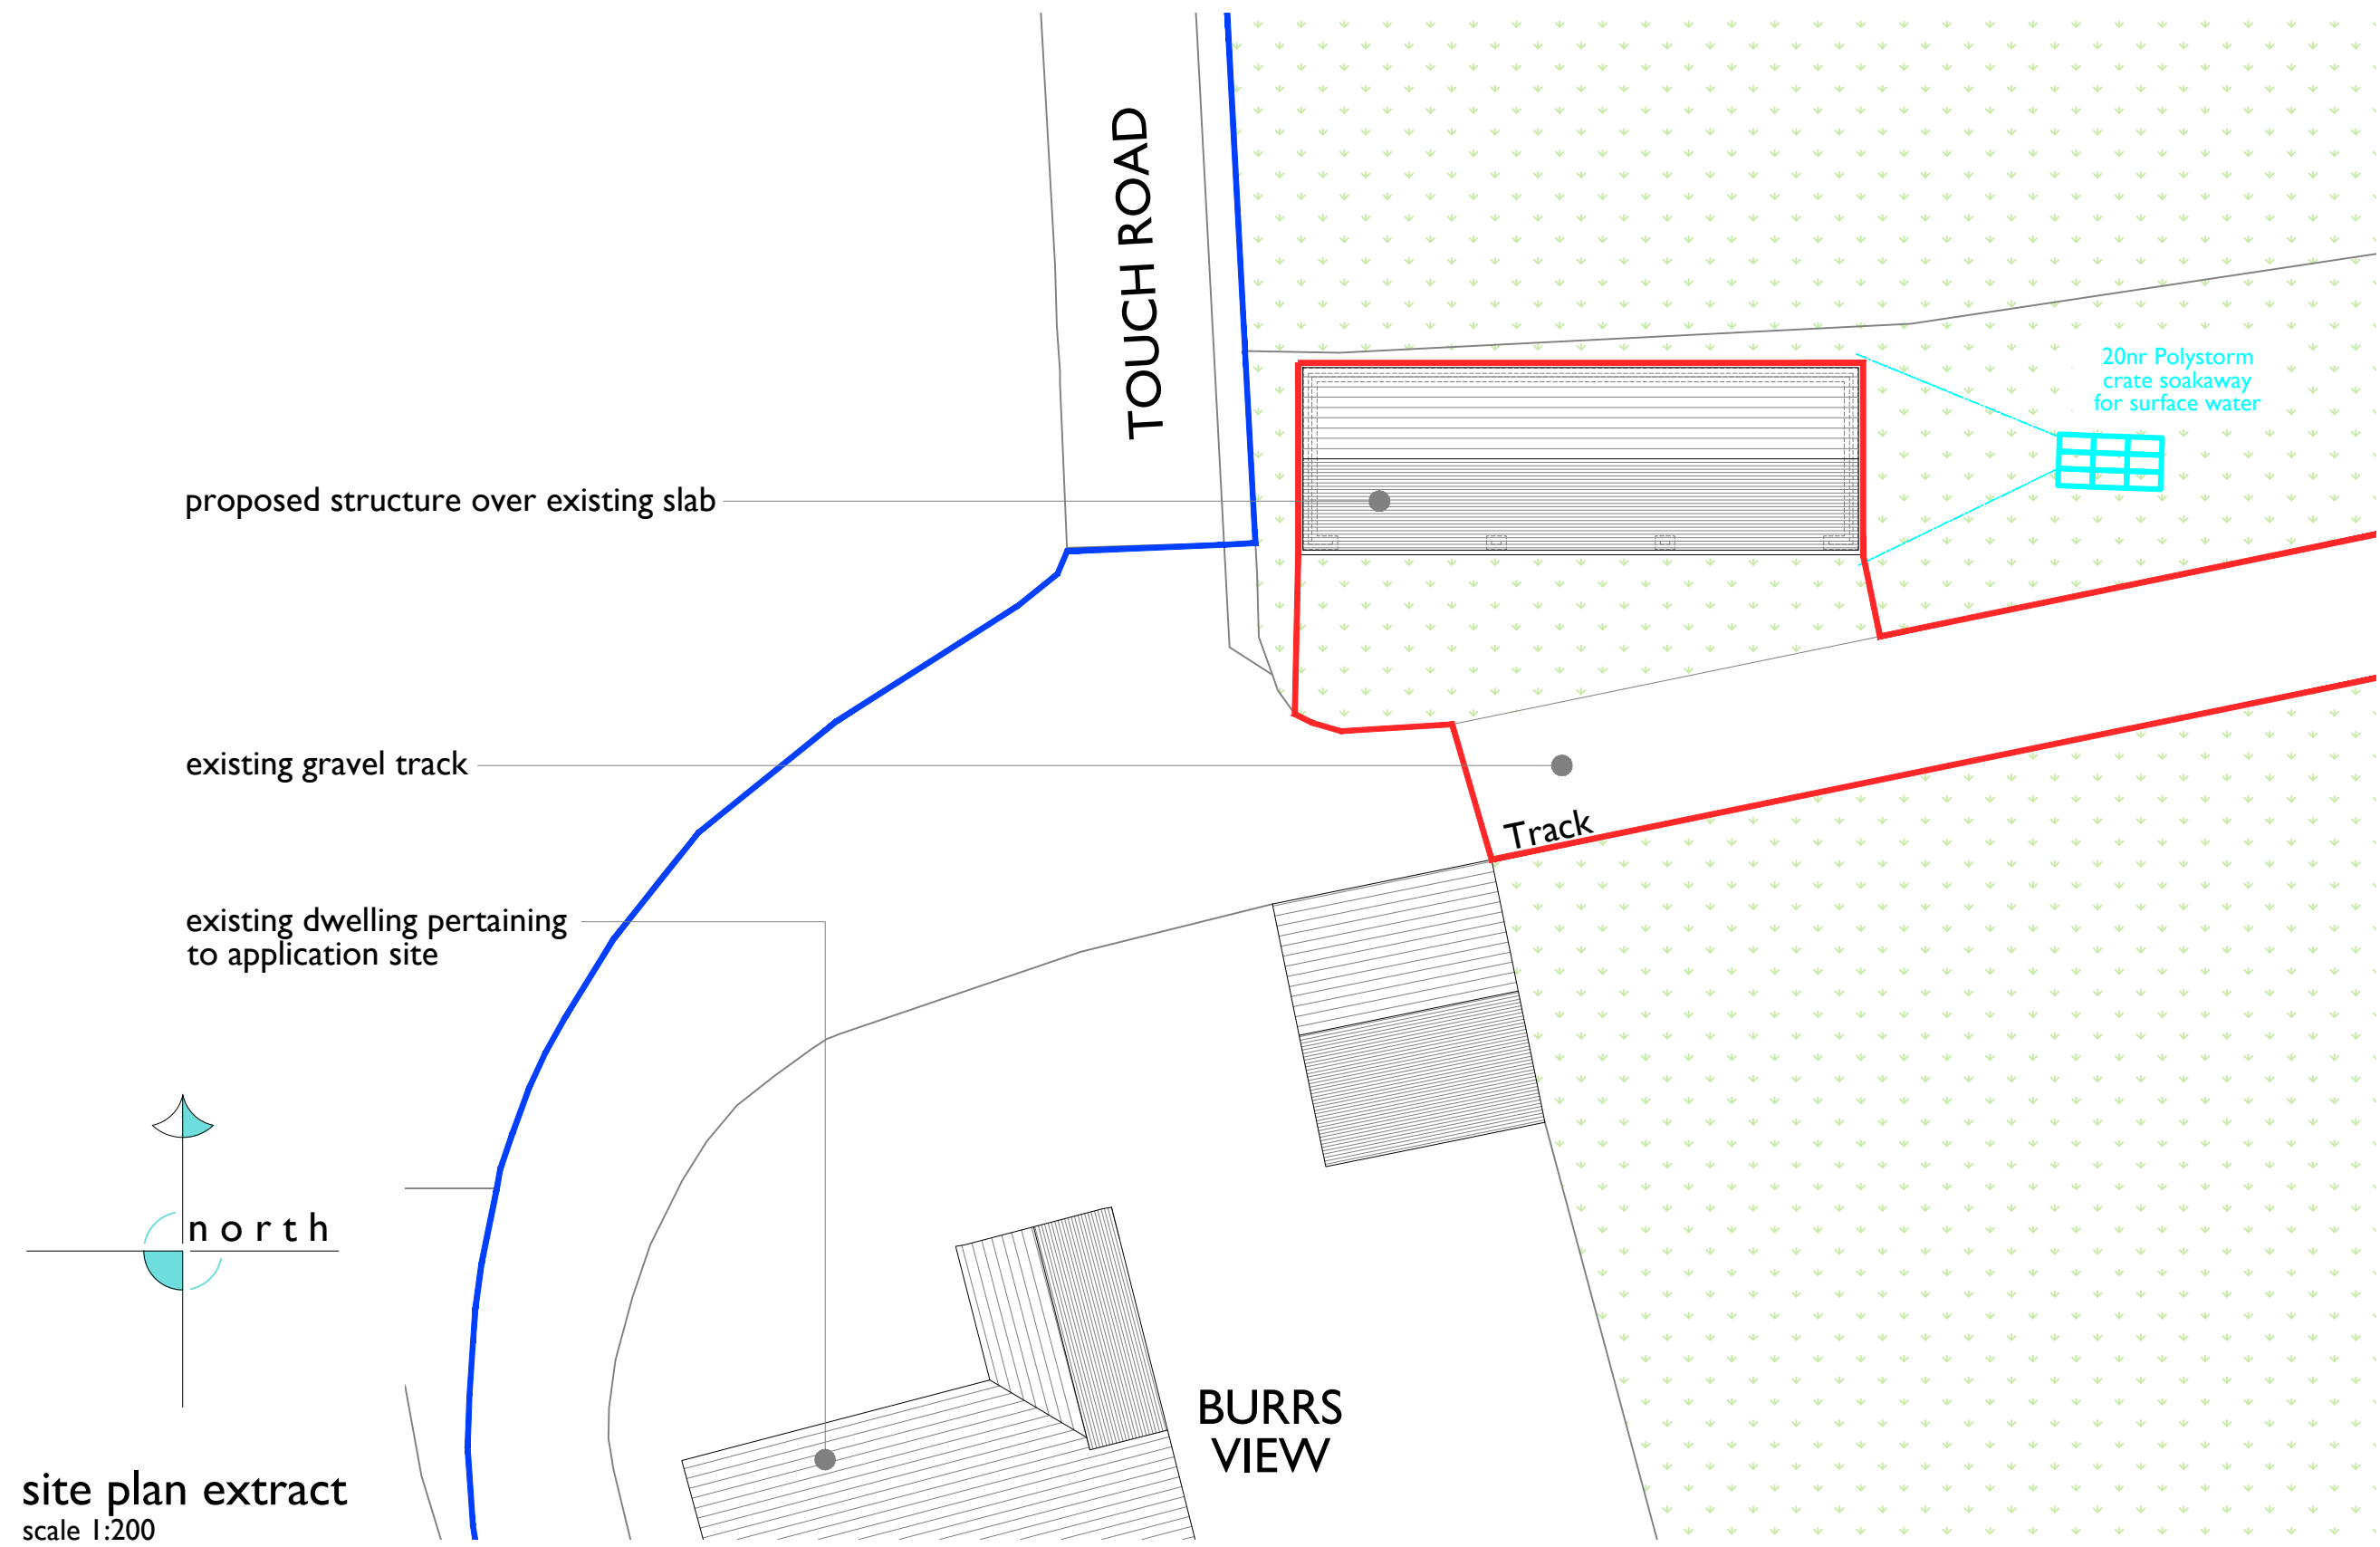


site plan extract
scale 1:200

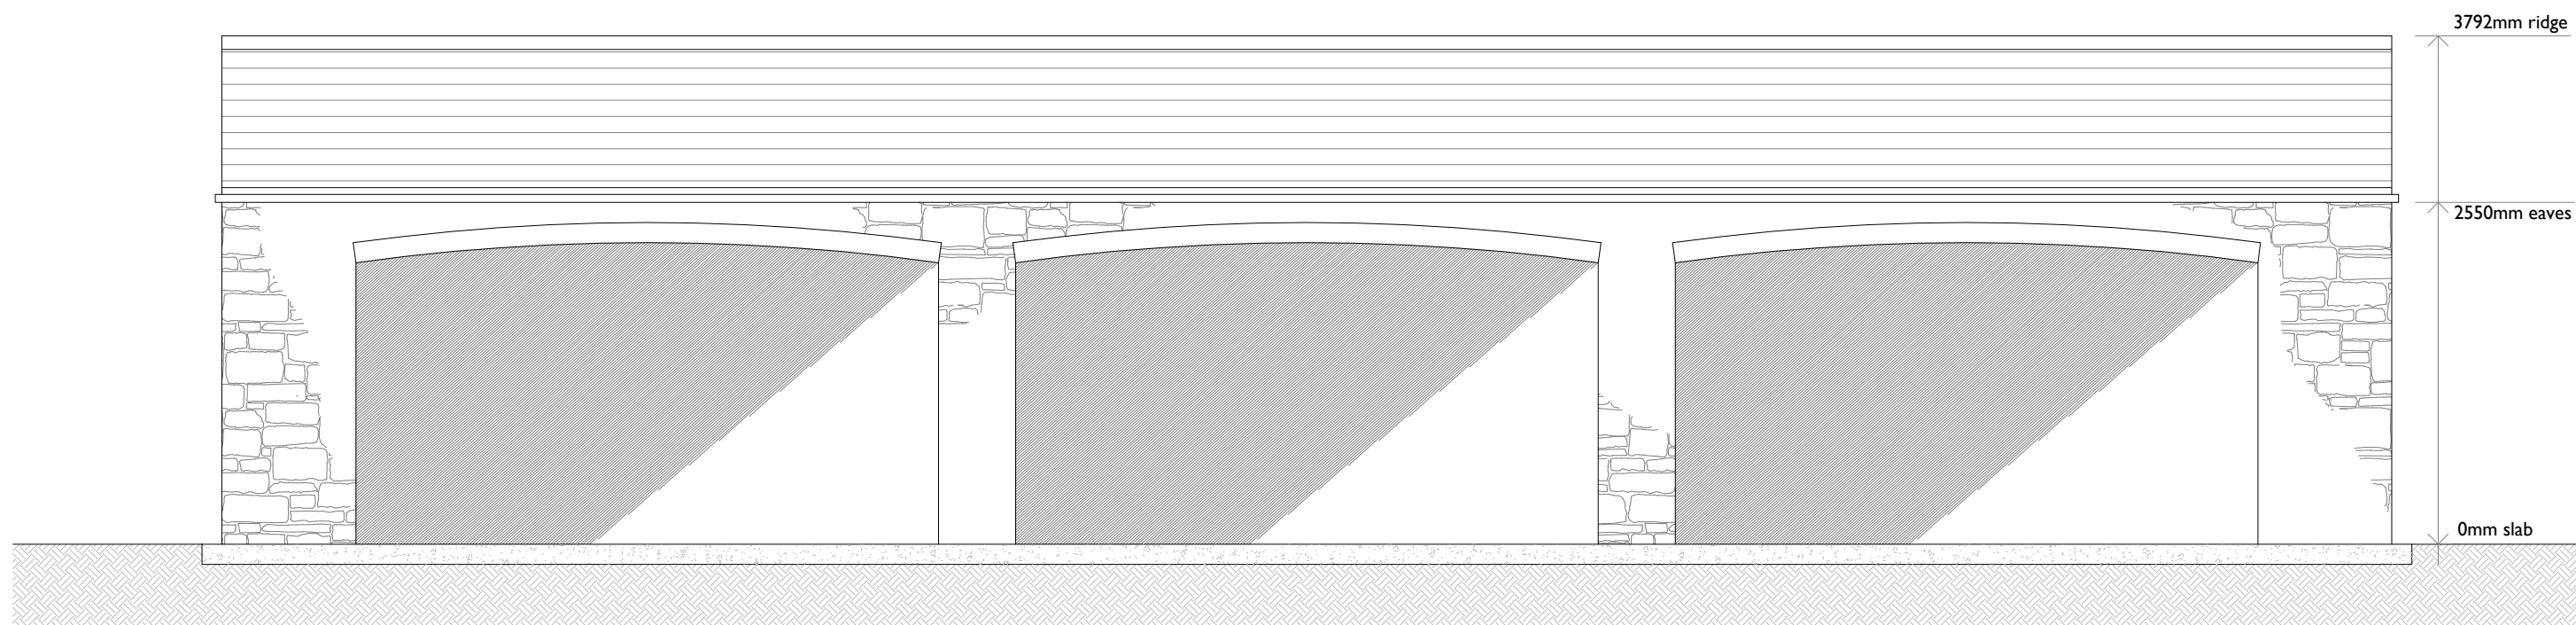


front elevation
(south)

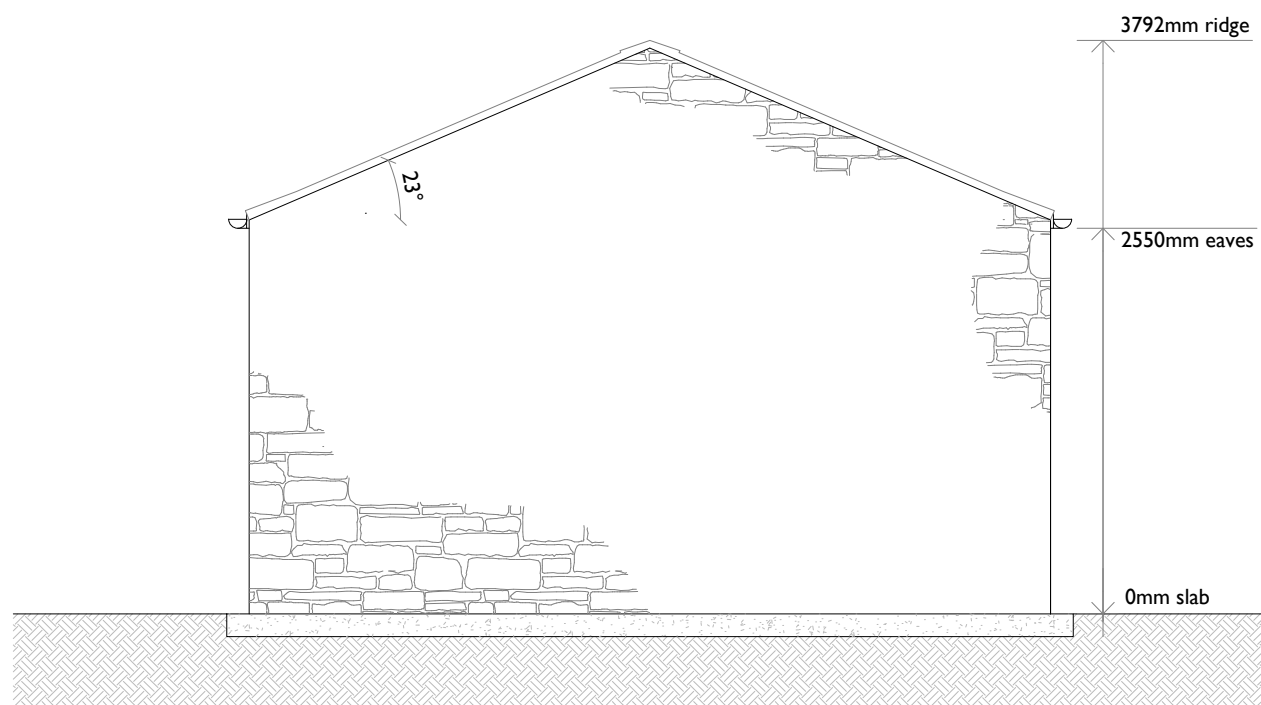


side elevation
(west)

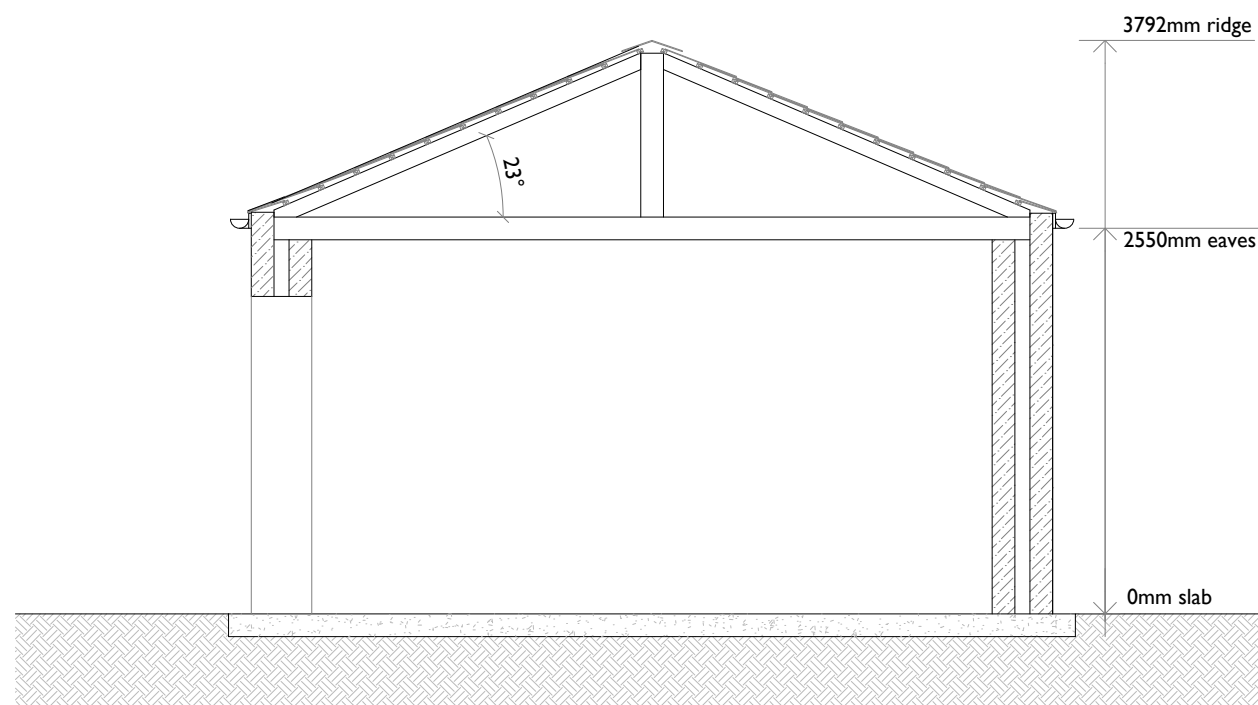

section a-a

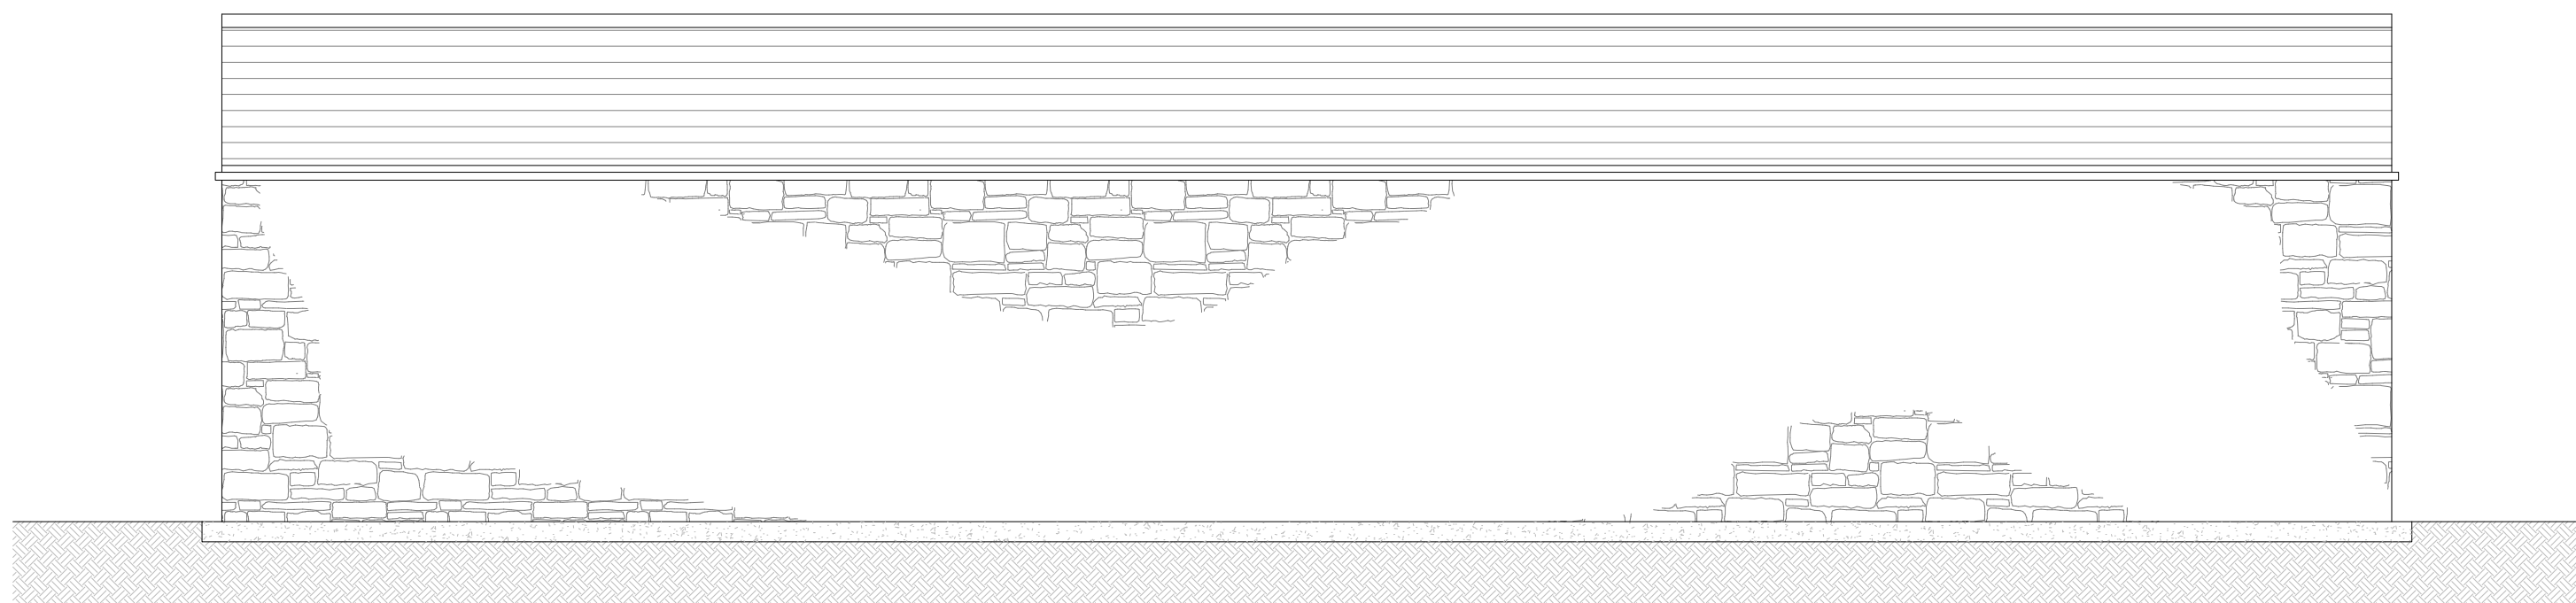

rear elevation
(north)

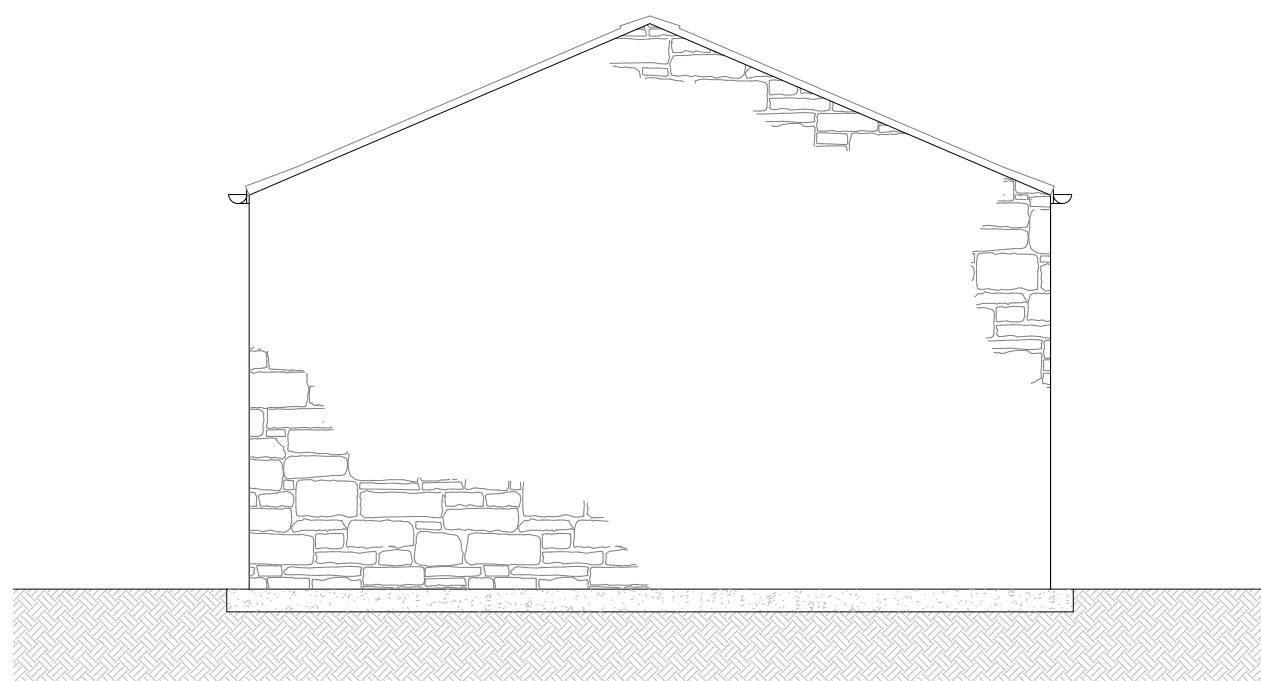

side elevation
(east)