





FRONT ELEVATION

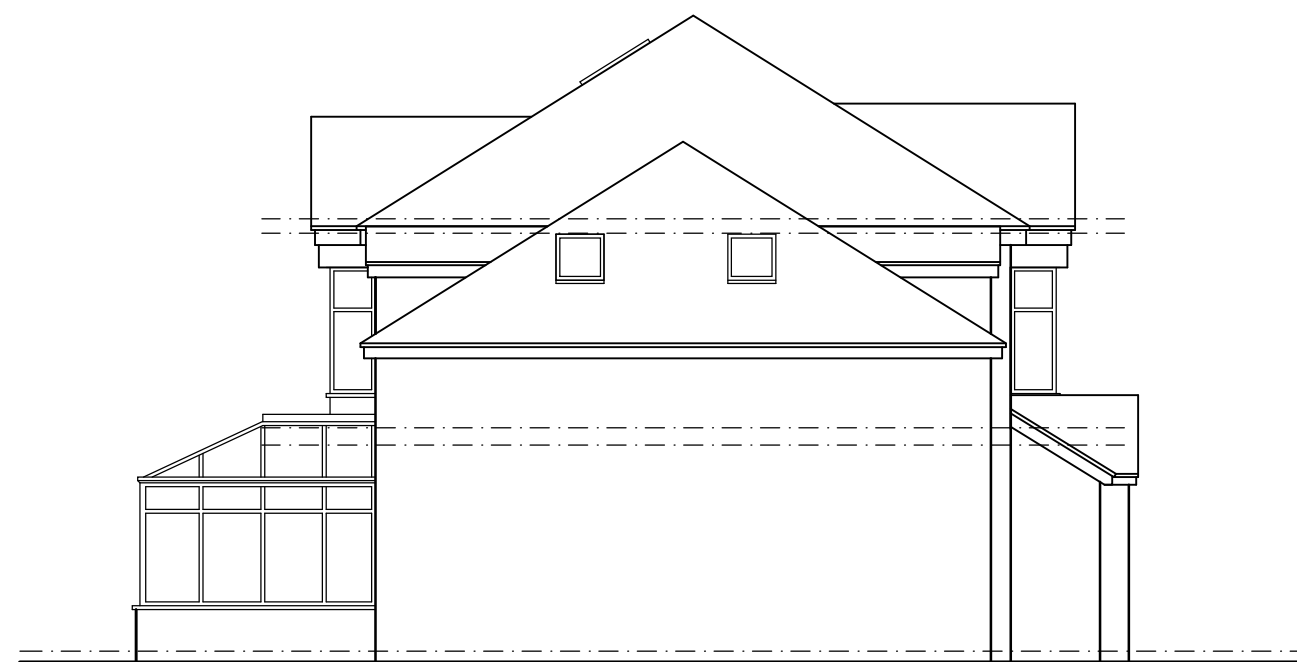


SIDE ELEVATION




REAR ELEVATION

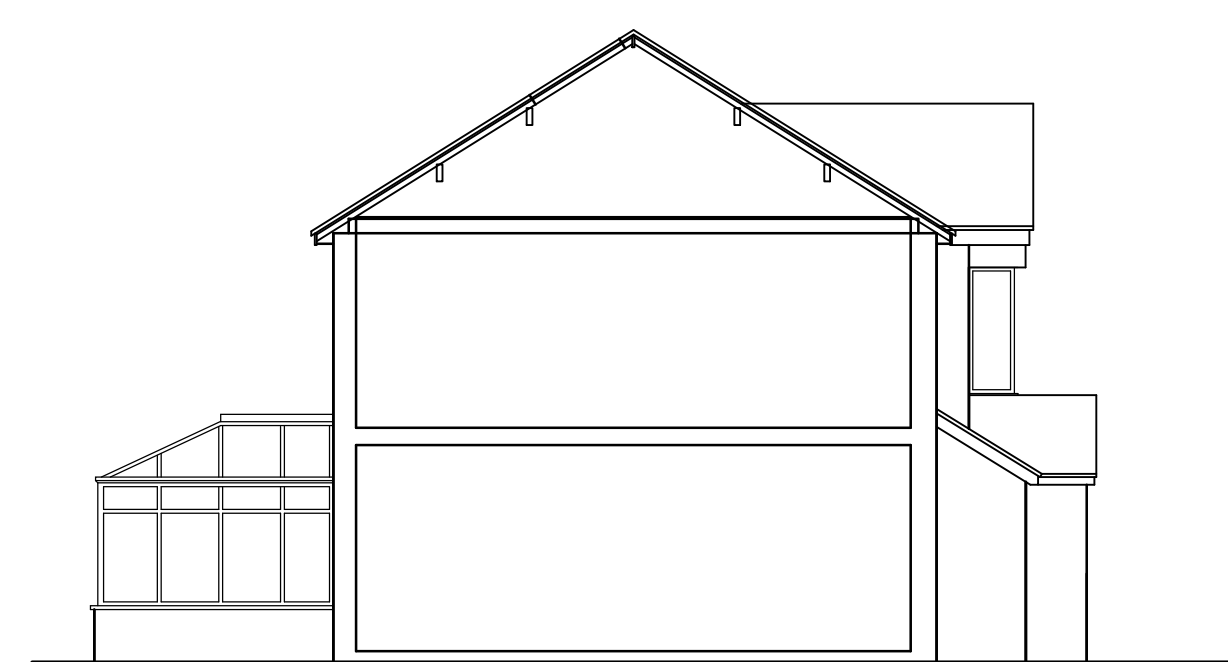


SECTION

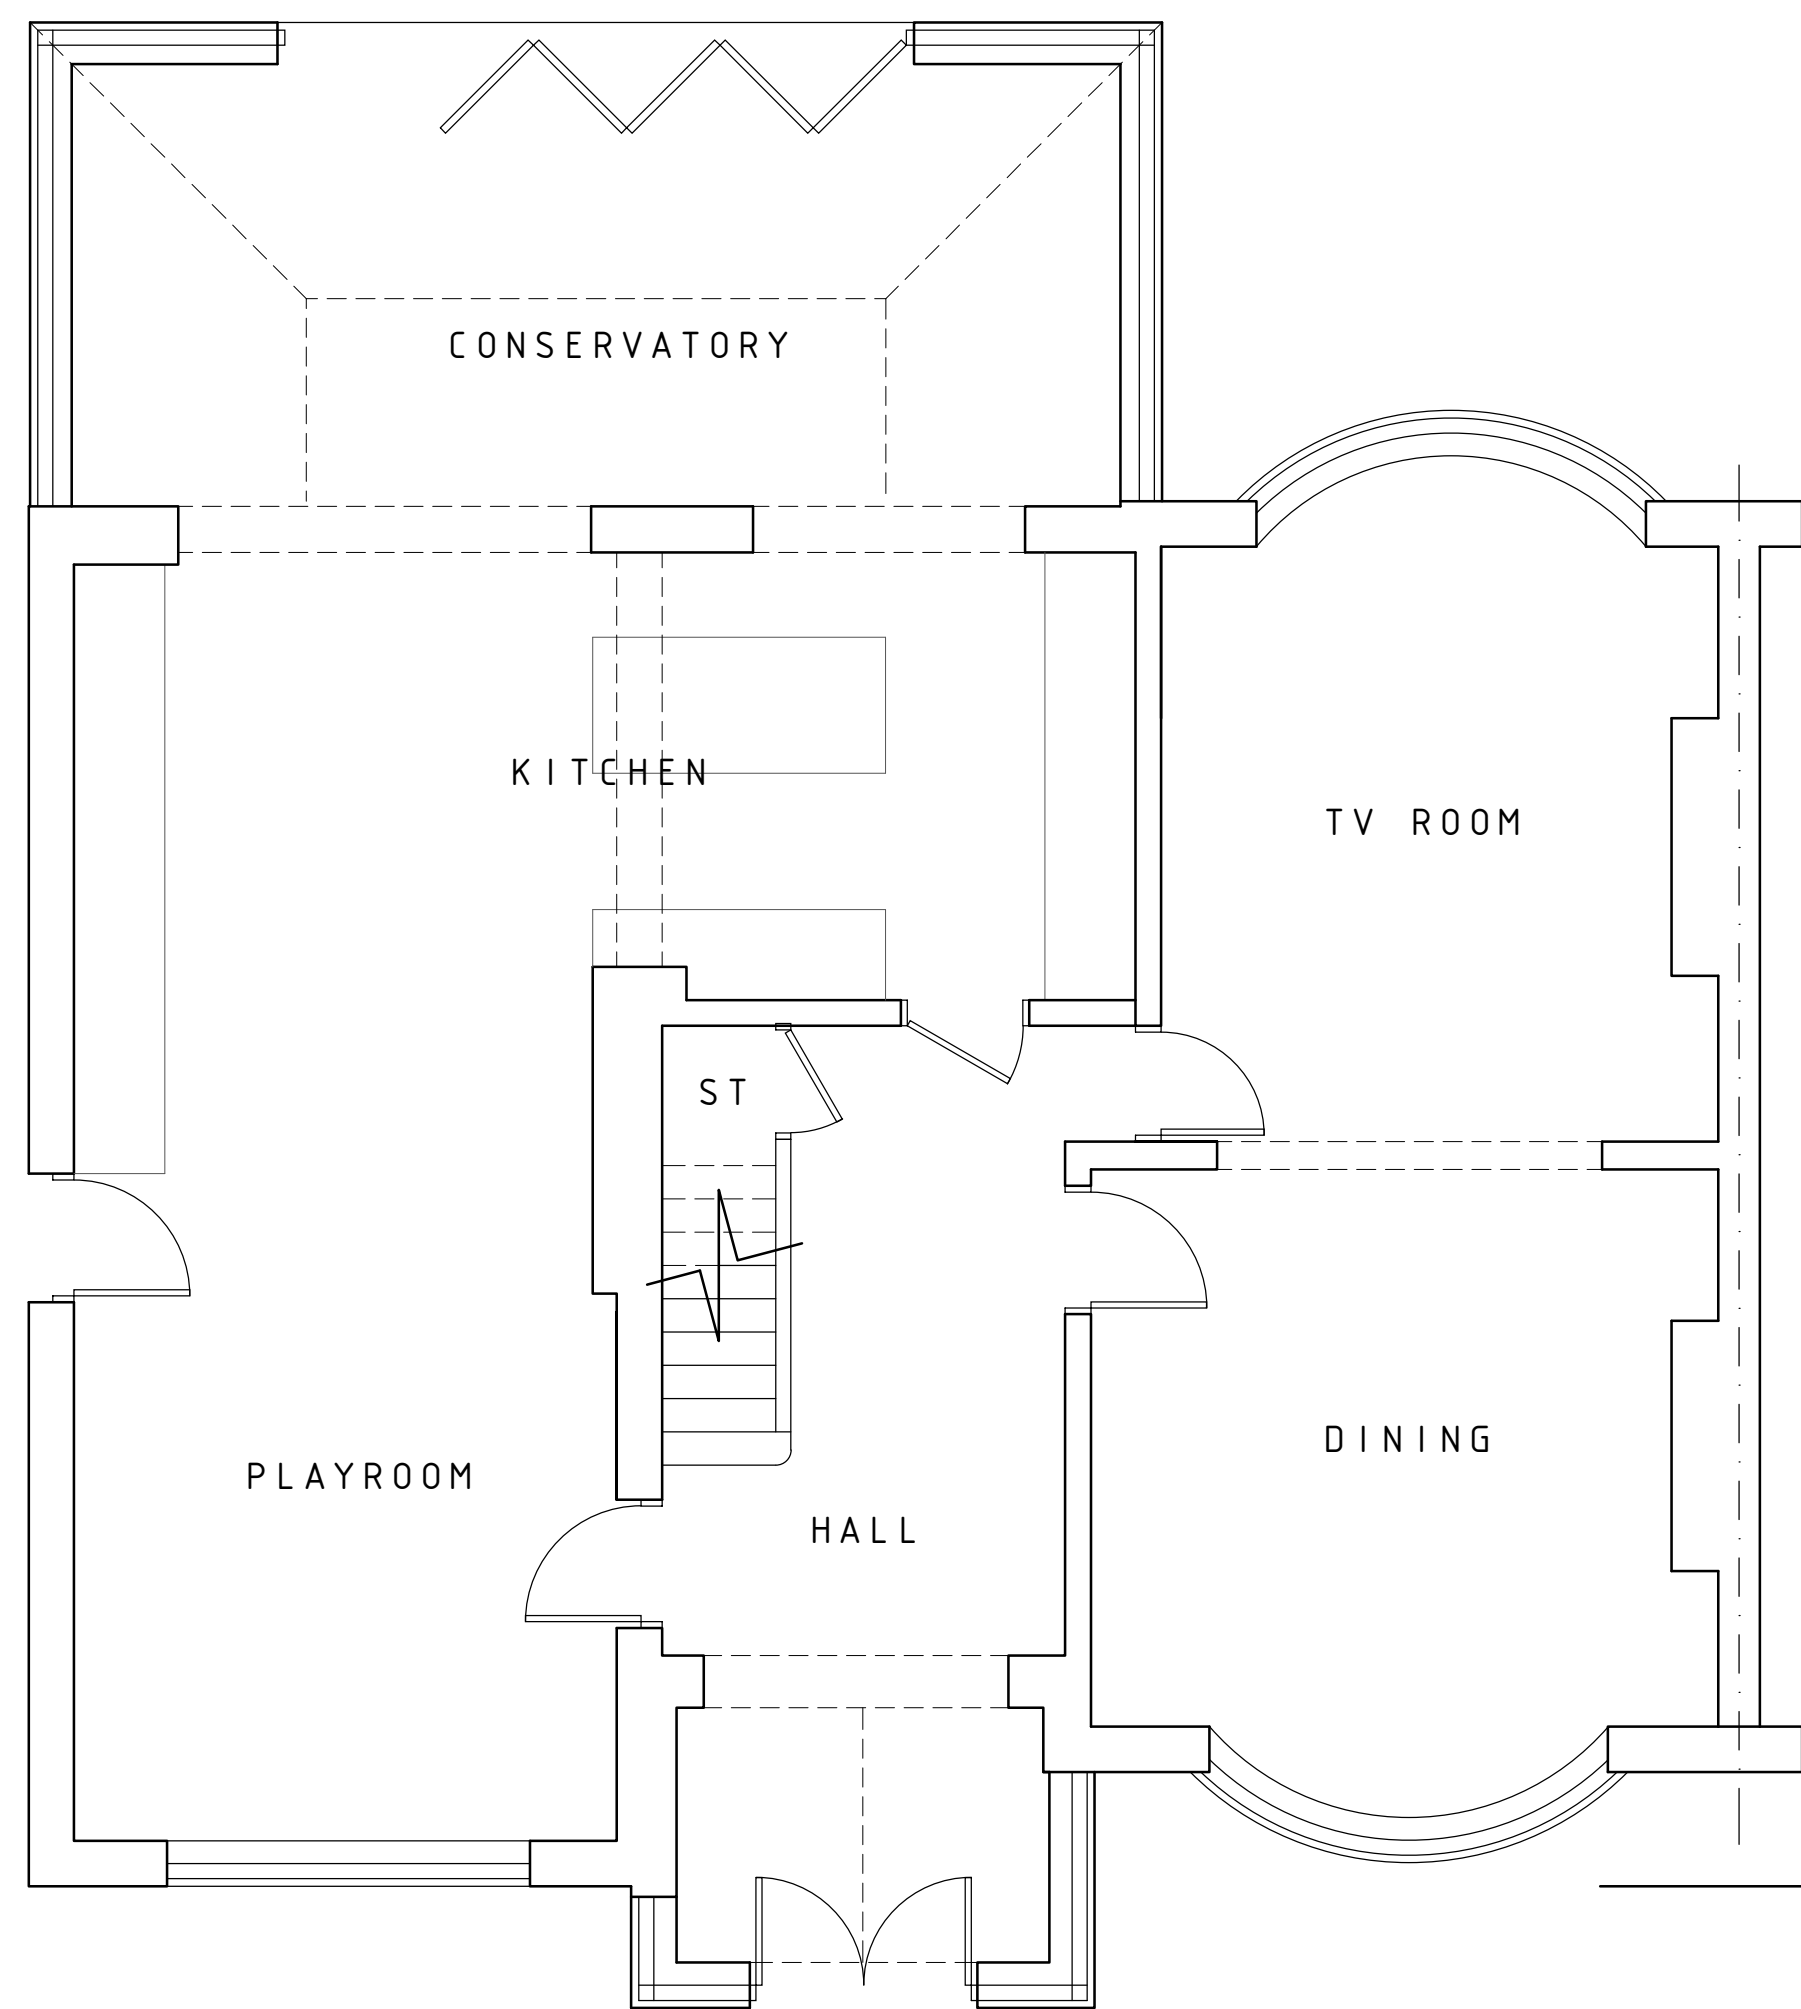


GROUND FLOOR
1:50

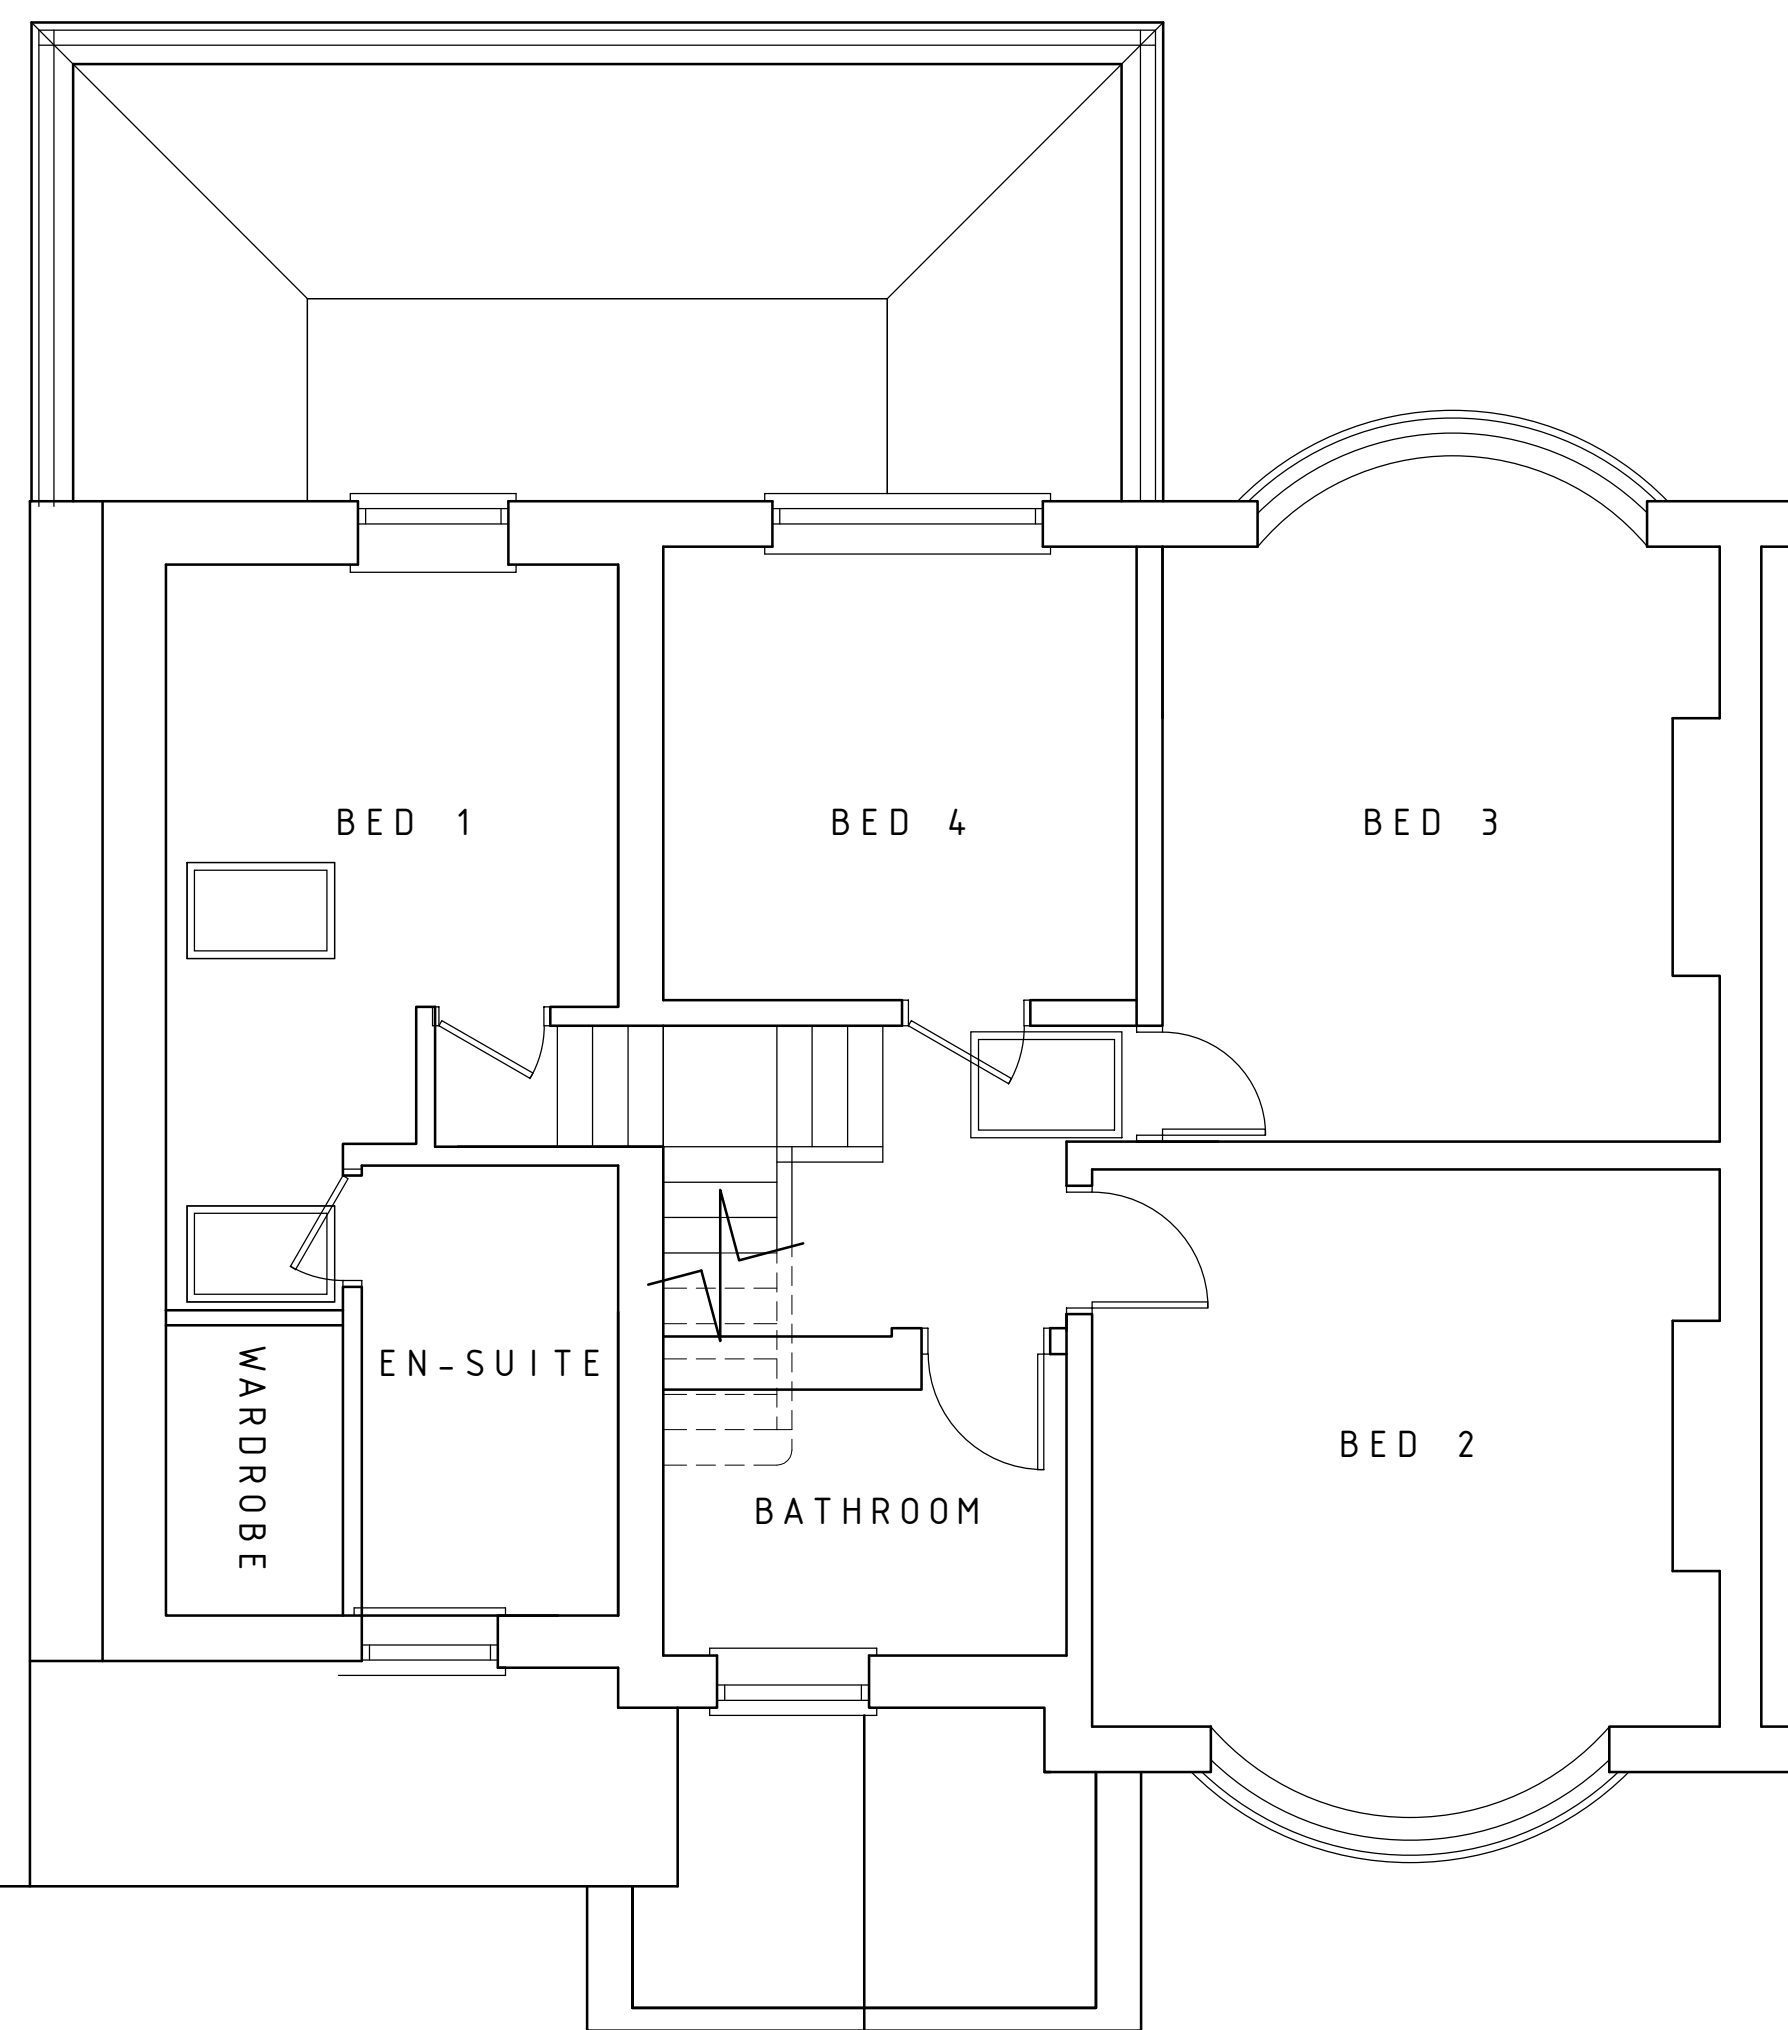

FIRST FLOOR
1:50

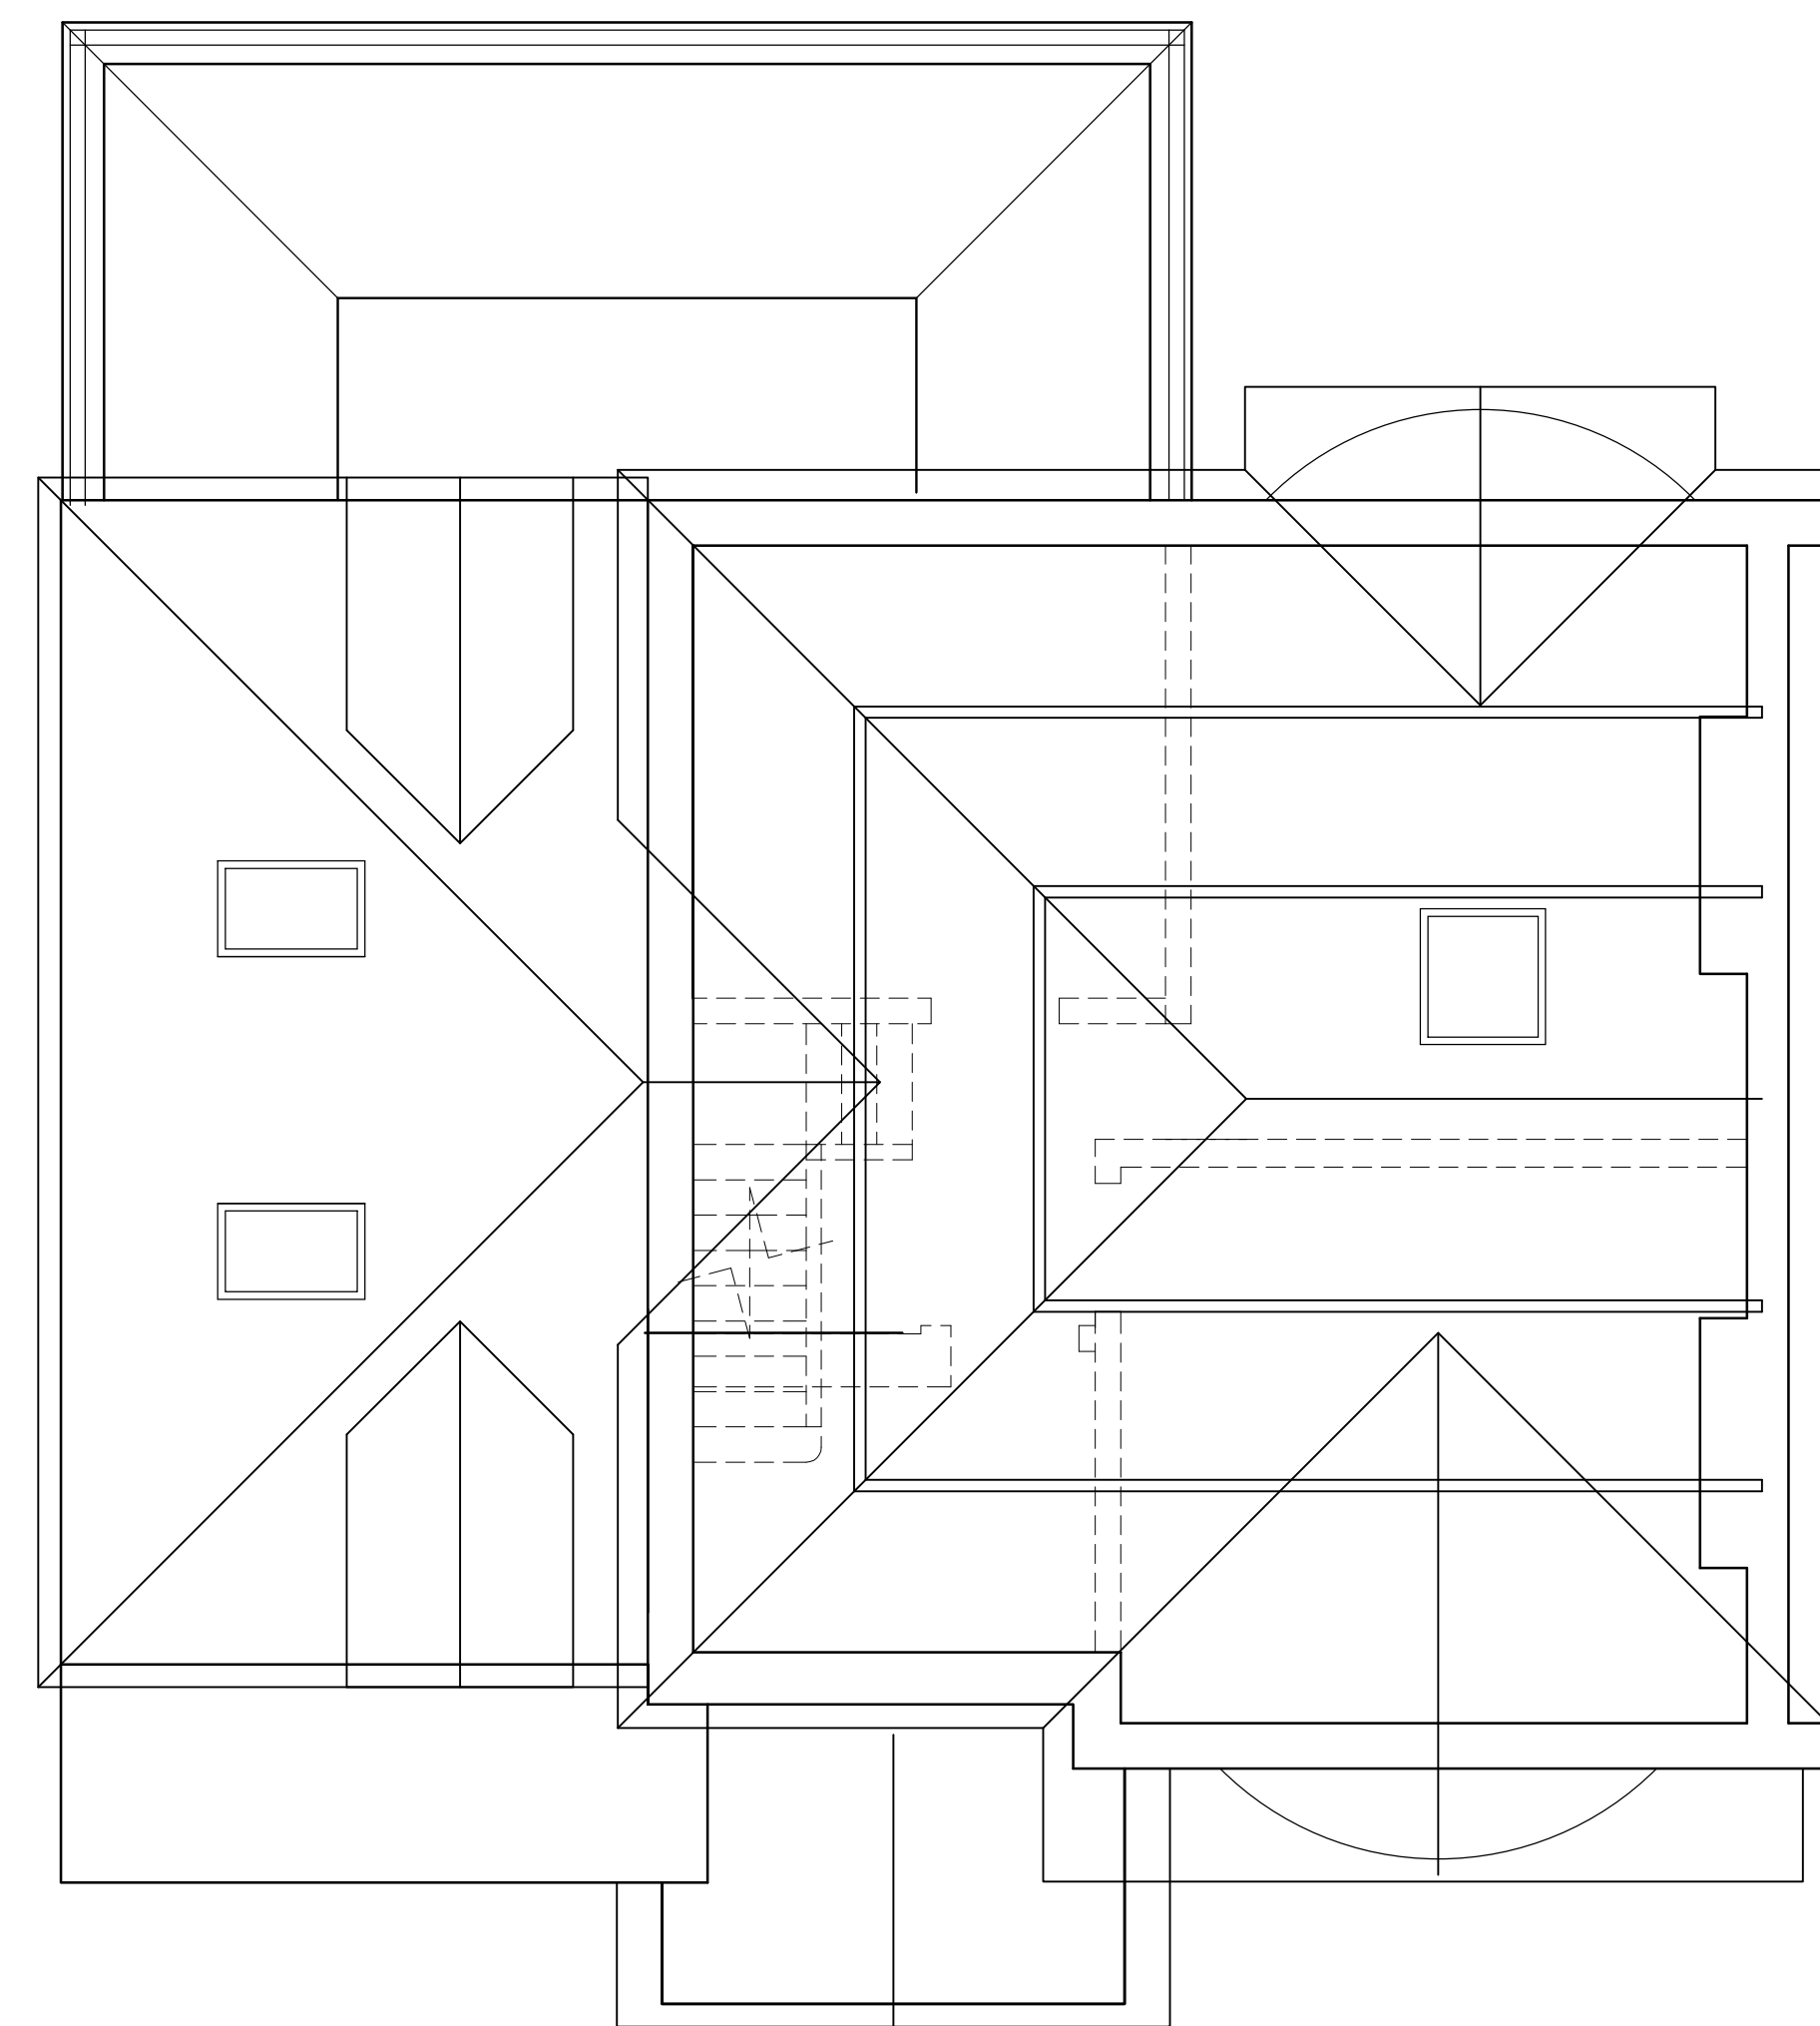

LOFT FLOOR
1:50

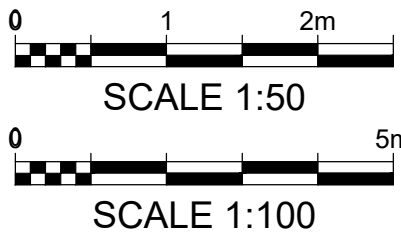

A FIRST ISSUE		-	17.11.21
AMENDMENTS		I	DATE
PROPOSED LOFT EXTENSION 5 WOODHILL DRIVE PRESTWICH M25 0BF			
EXISTING	SUBJECT	DATE	17.11.2021
PLANS & ELEVATIONS		SCALE 1:50 - PLANS	1:100 - ELEVATIONS
JOB No.	0344	DRG No.	01
		AMENDMENT	A