




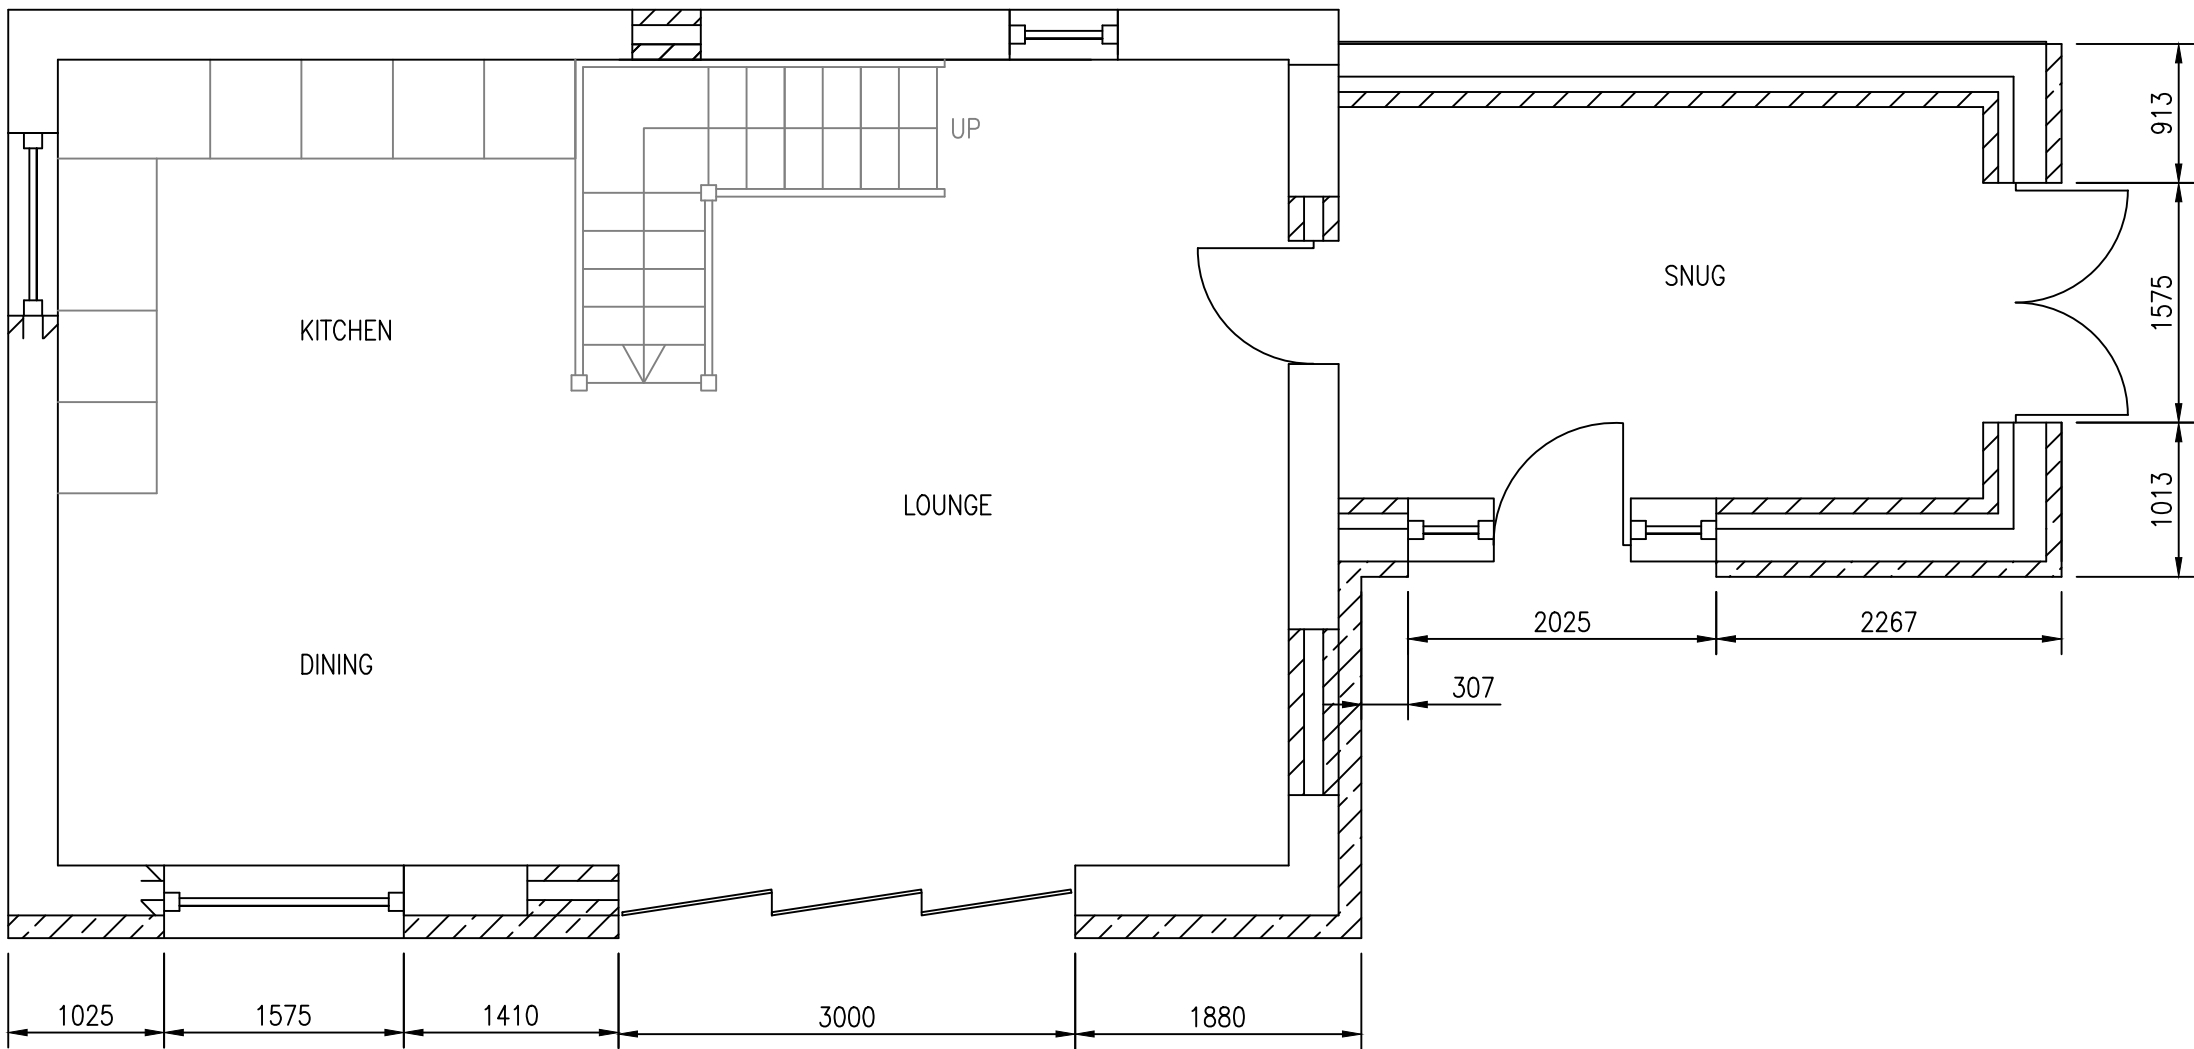


PROPOSED GROUND FLOOR PLAN.

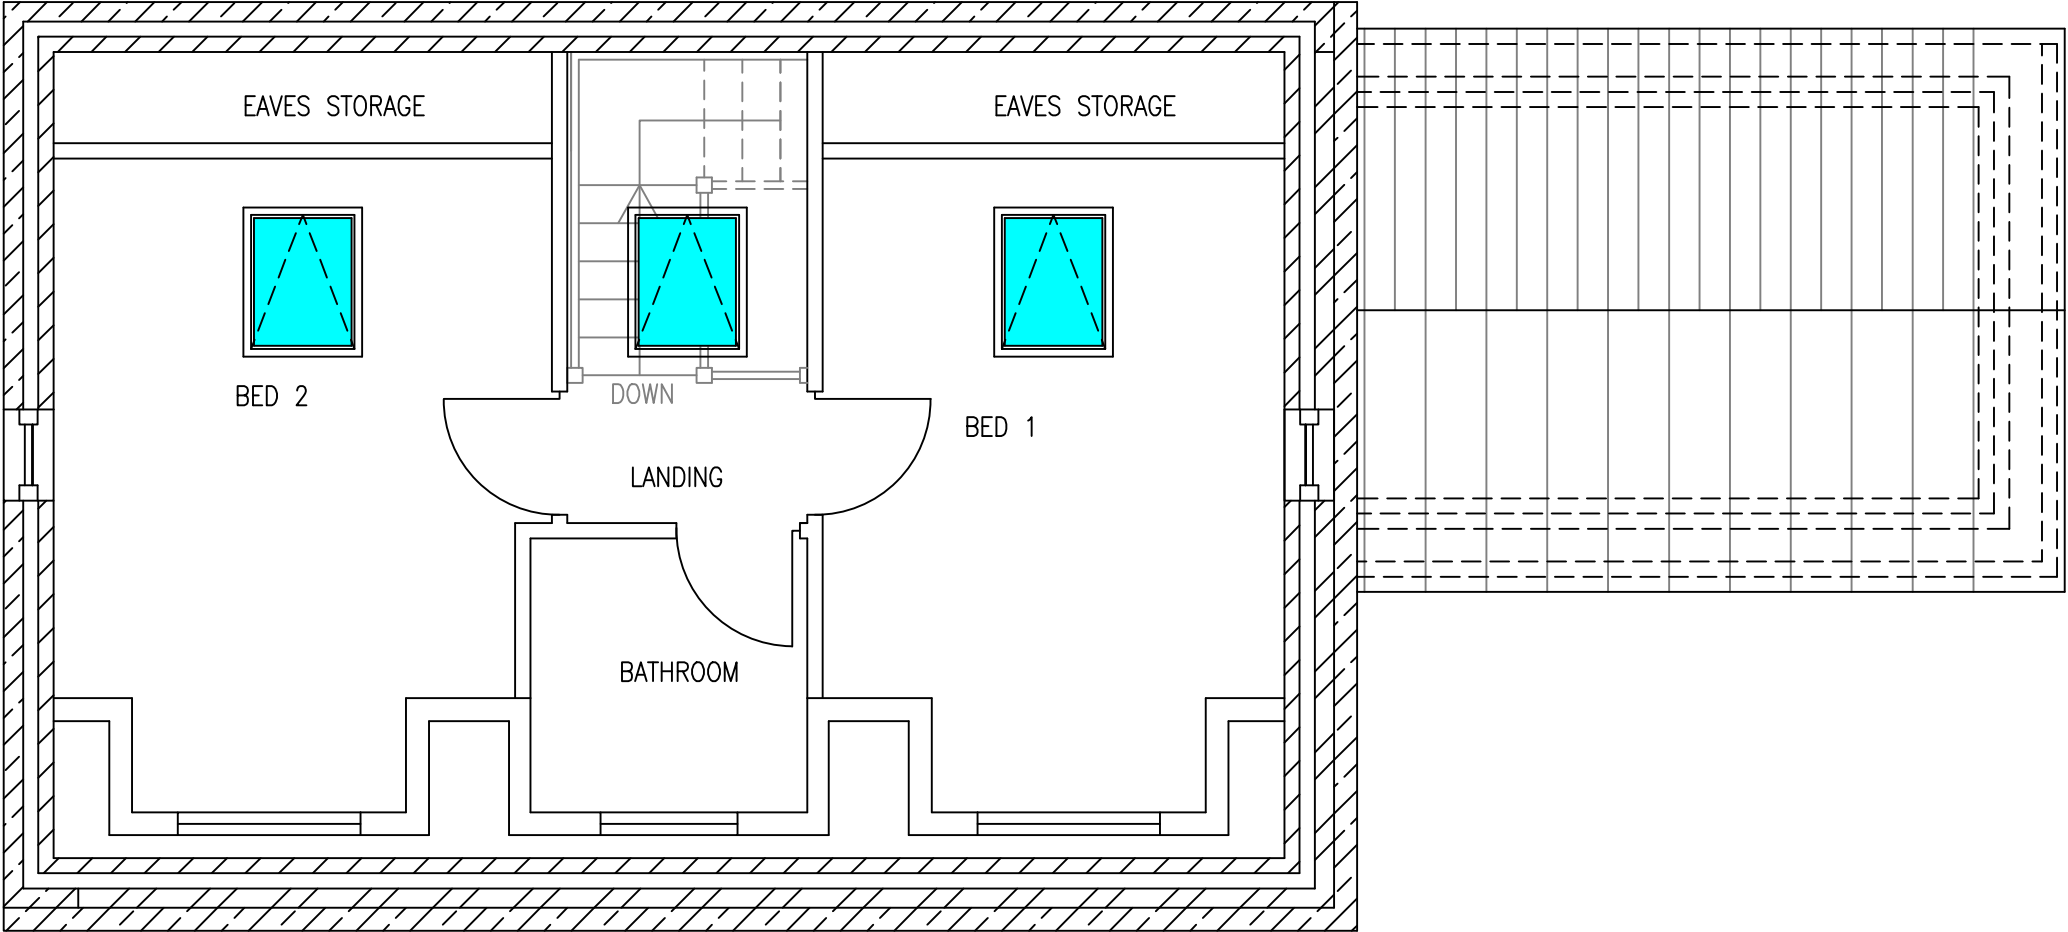


PROPOSED FIRST FLOOR PLAN.

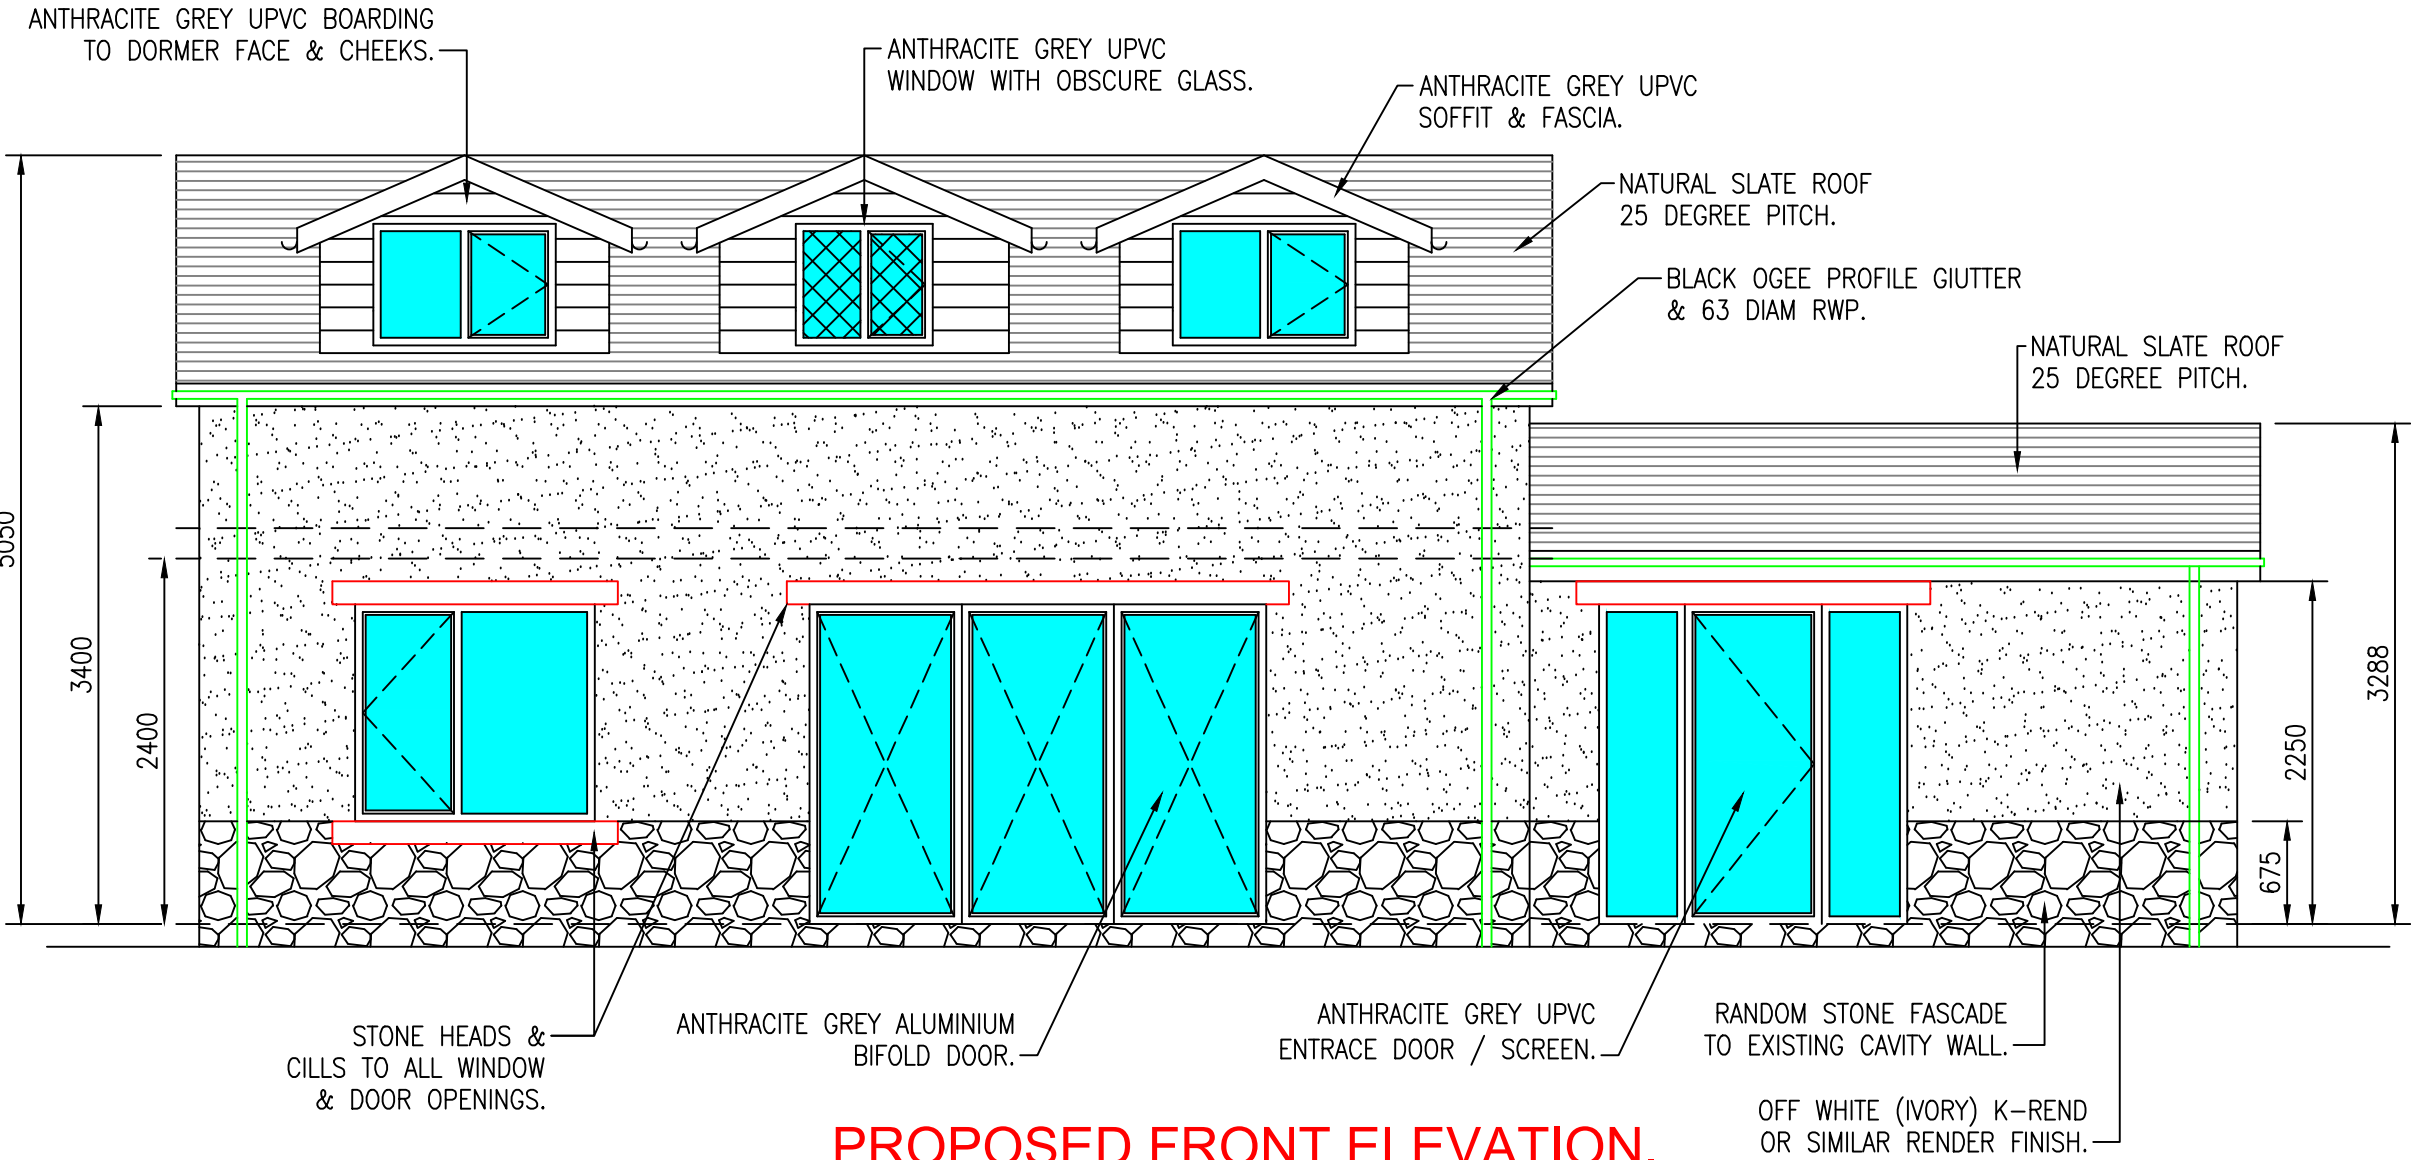


PROPOSED FRONT ELEVATION.

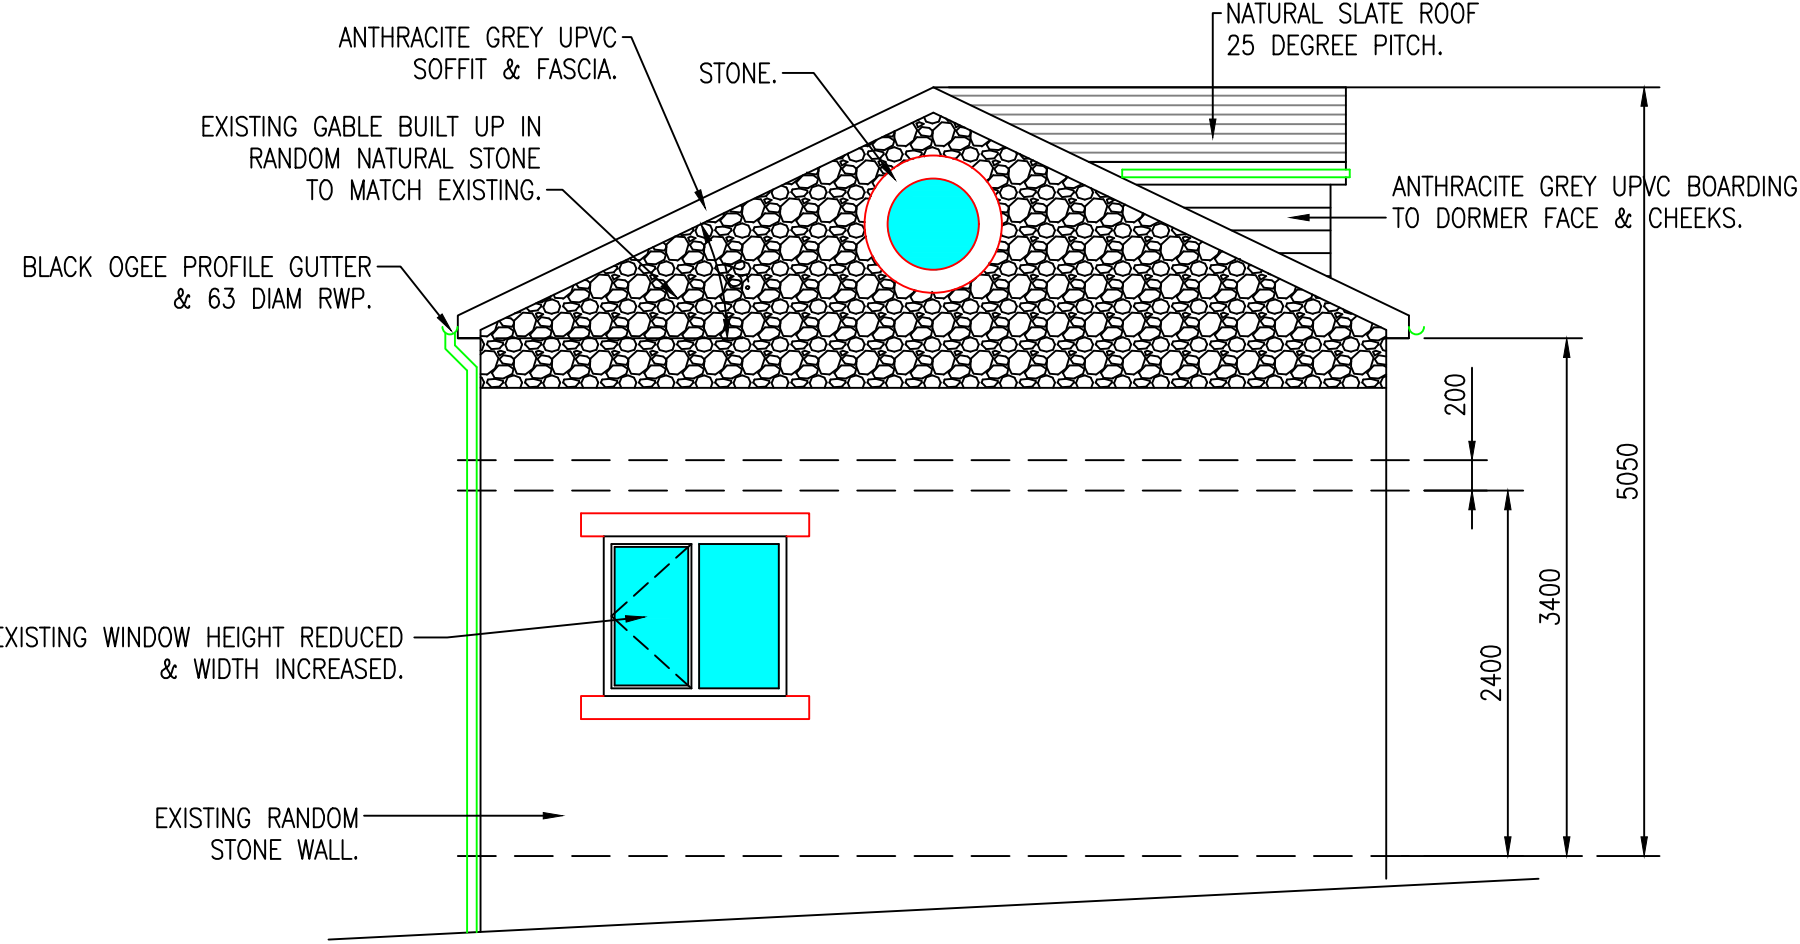


PROPOSED SIDE ELEVATION.

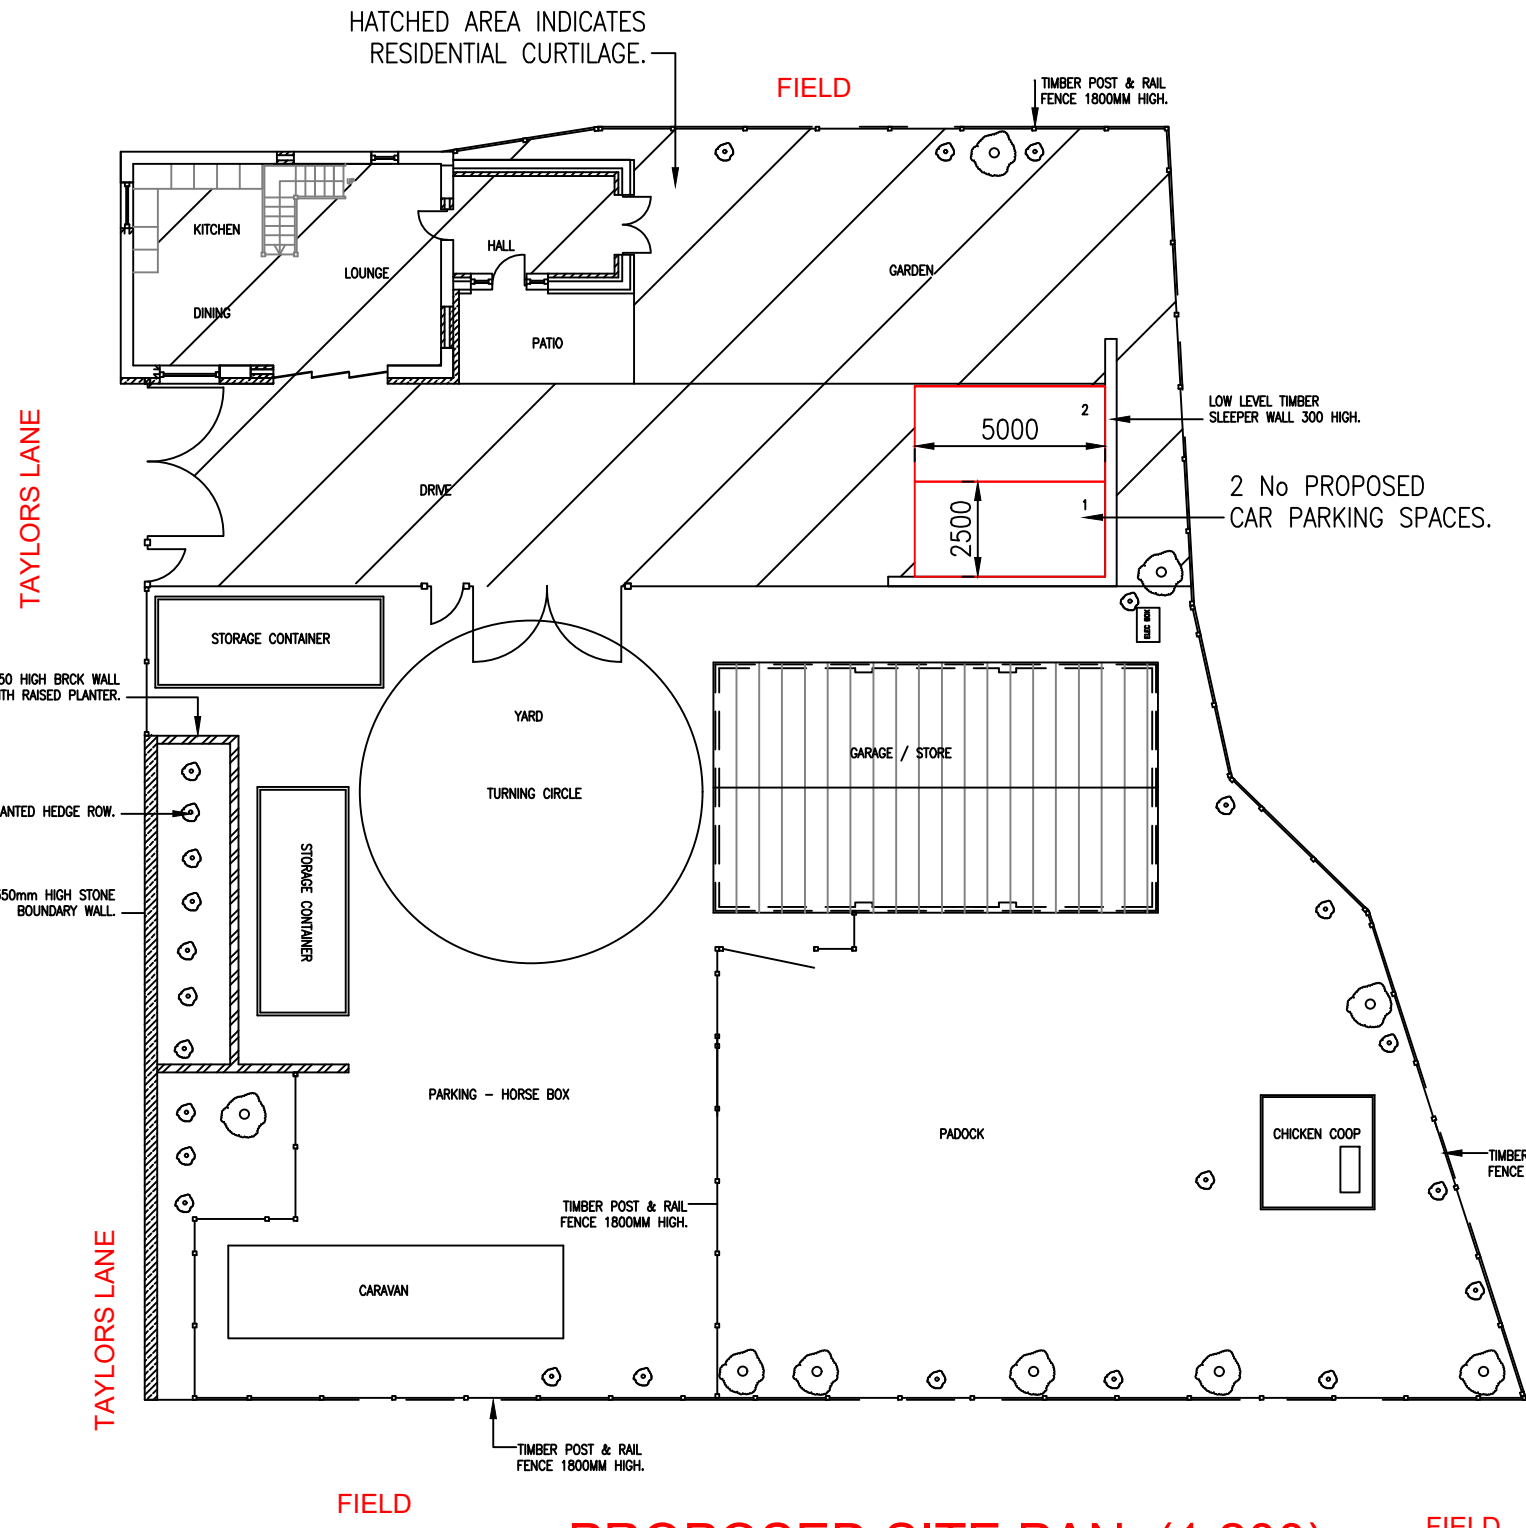


PROPOSED SITE PAN. (1:200)

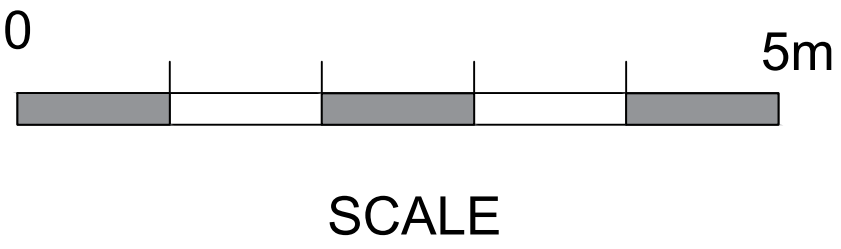

SCALE

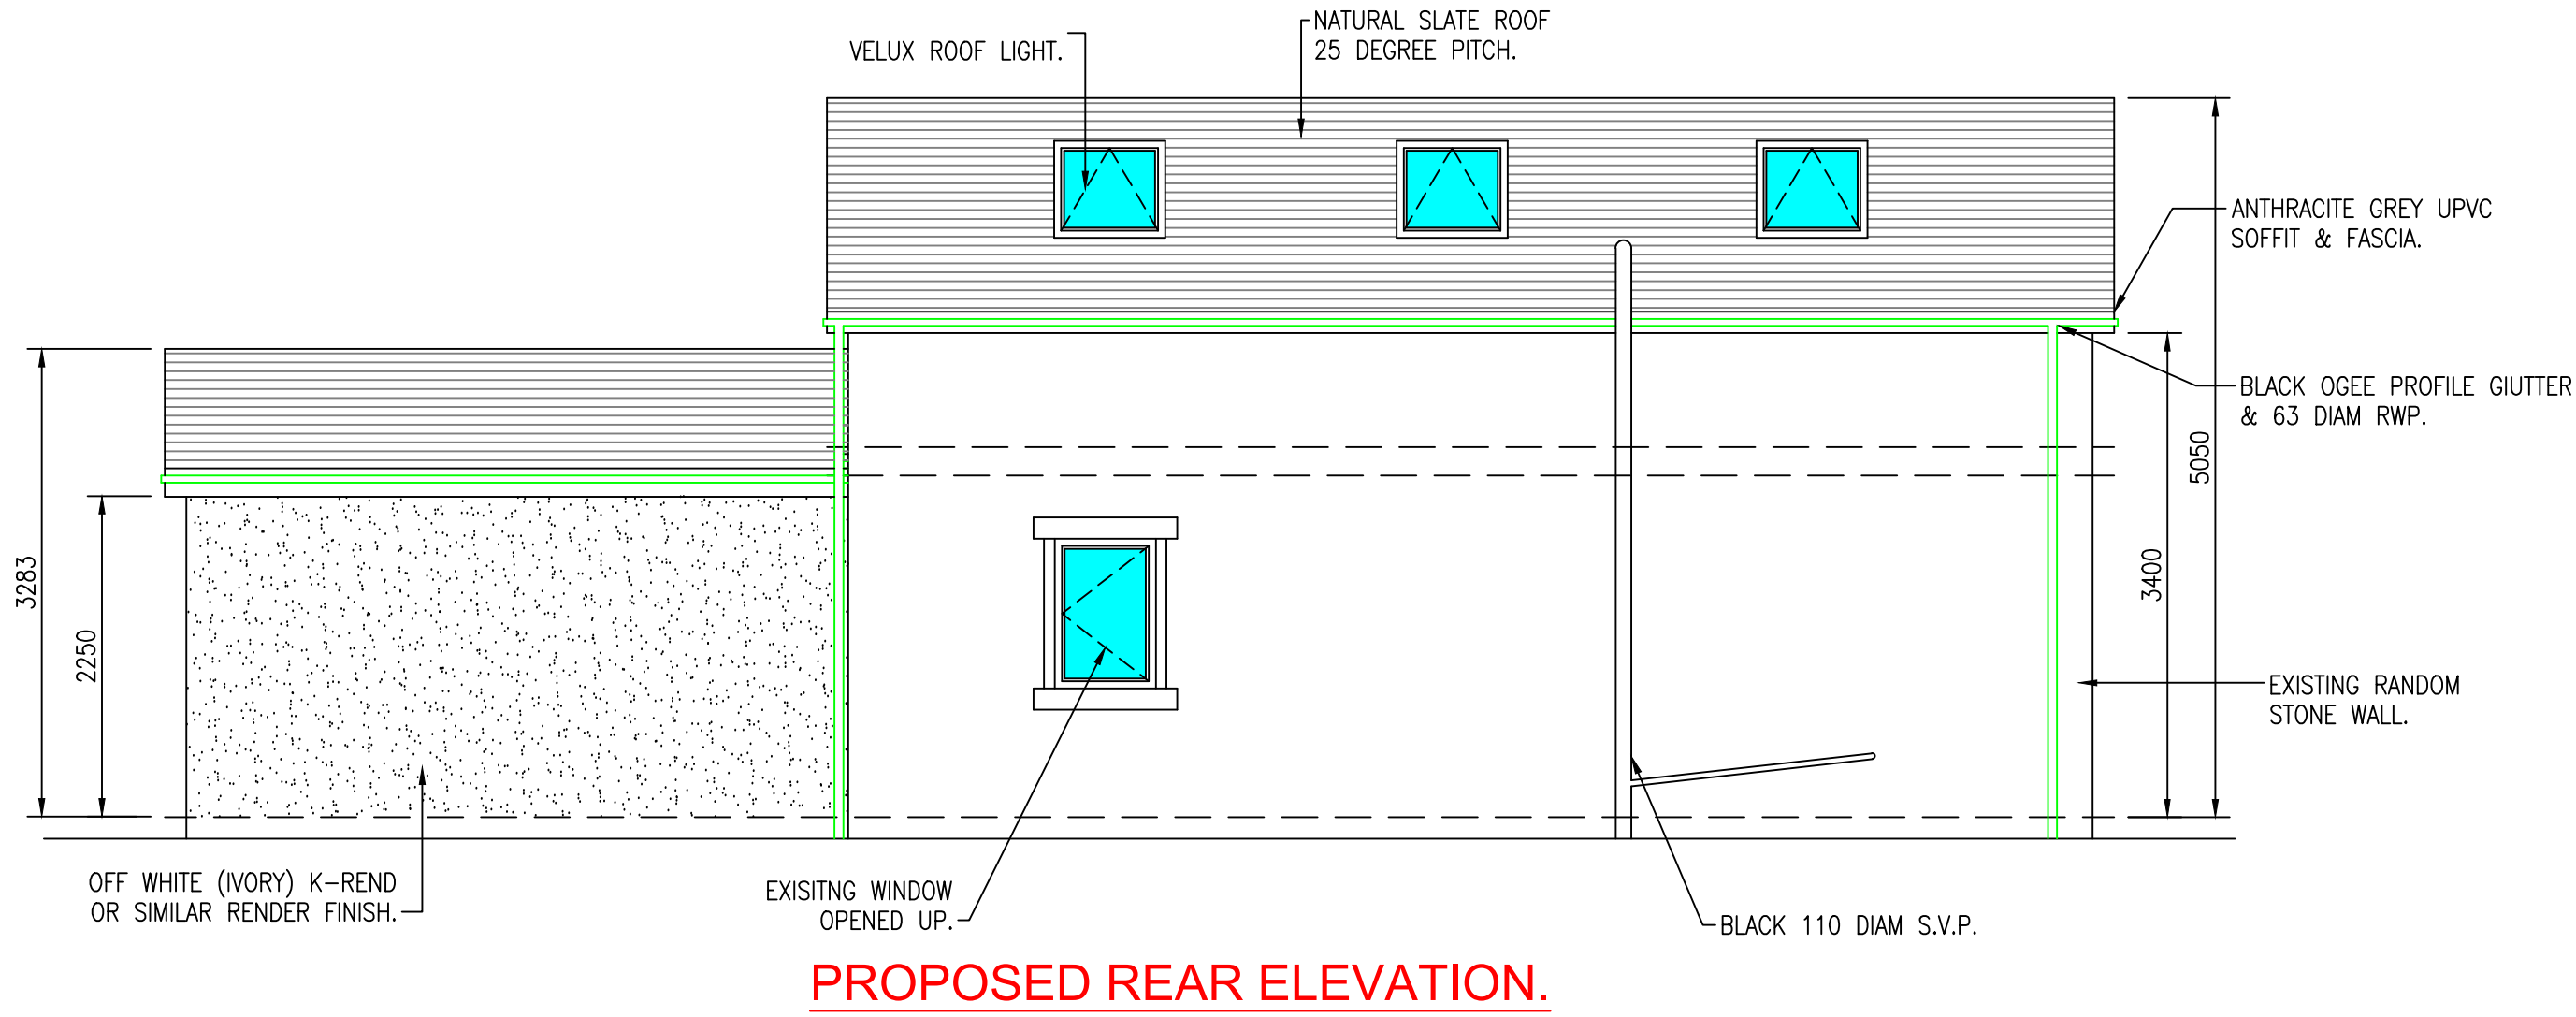

PROPOSED REAR ELEVATION.

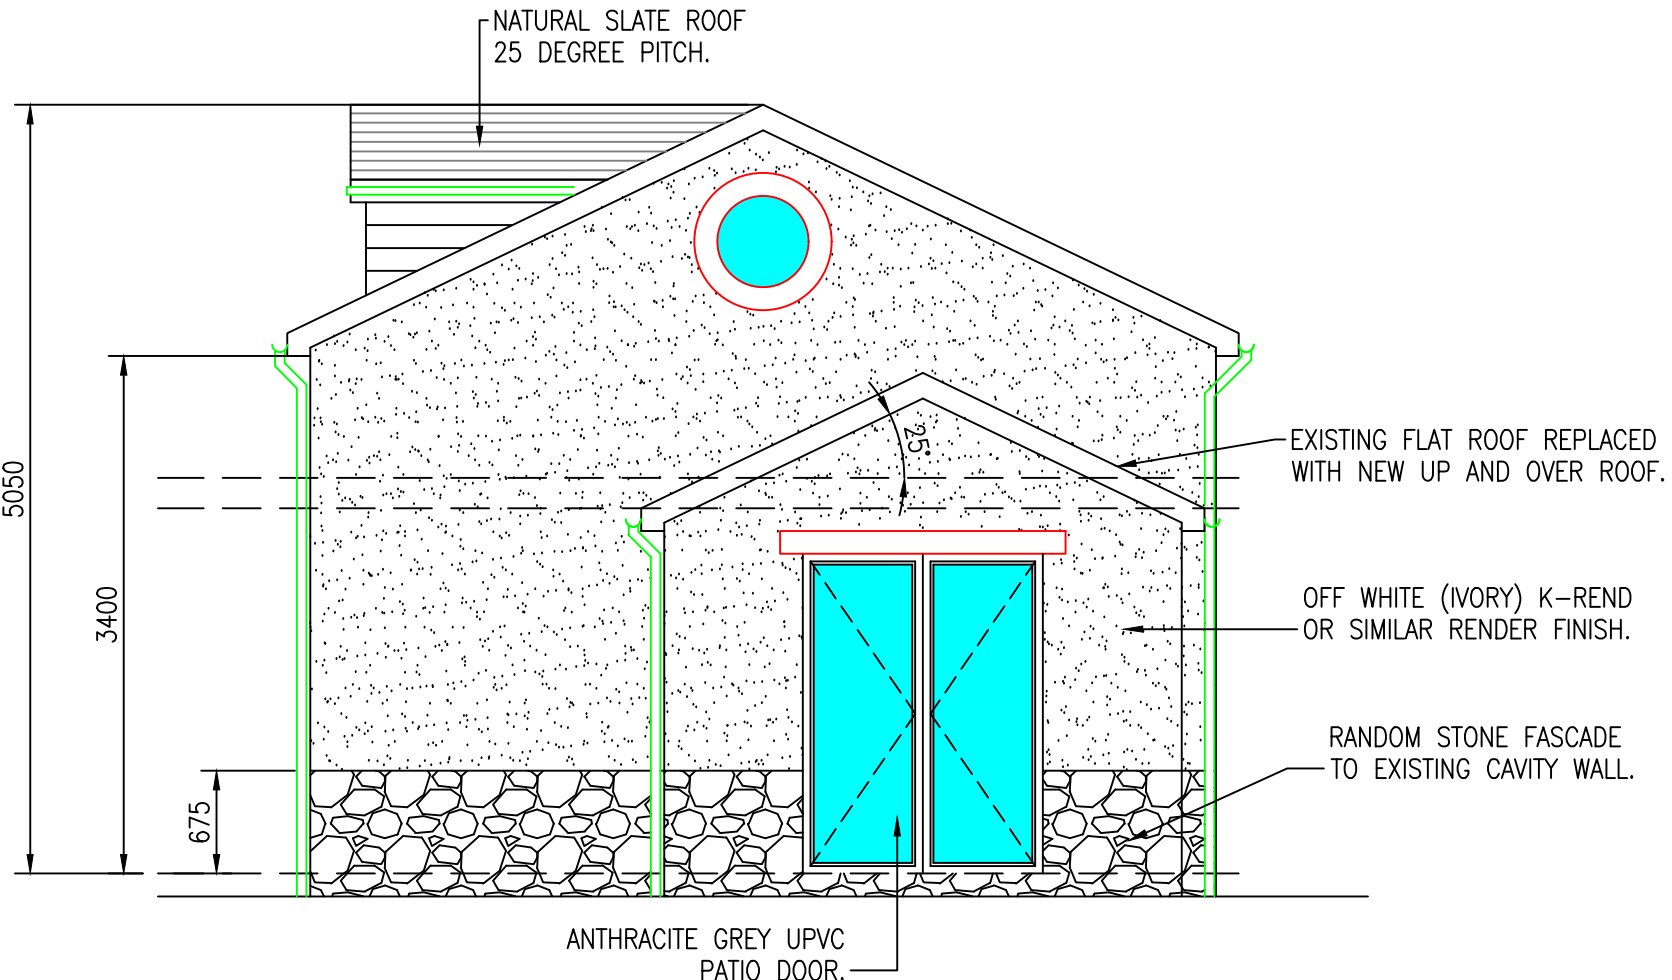

PROPOSED SIDE ELEVATION.

Rev A Car parking indicated on site plan, residential curtilage shown on site plan. 27/03/23
Revisions.

Client.
MR. M. CHADWICK.

Drawing Title.
PROPOSED PLANS & ELEVATIONS.

REDFORD CONSTRUCTION
CONCEPT TO COMPLETION
24 Smithells Croft Road, Smithells, Bolton BL1 6LN
Mob: 07791127133 Email: ryan@redfordconstruction.co.uk
Mob: 07498440593 Email: stuart@redfordconstruction.co.uk

SCALE: 1:50 DATE: FEB 23
DRAWN: R.M CHECKED: N.T

CONTRACT No: DRAWING No:
RC1120 2A