


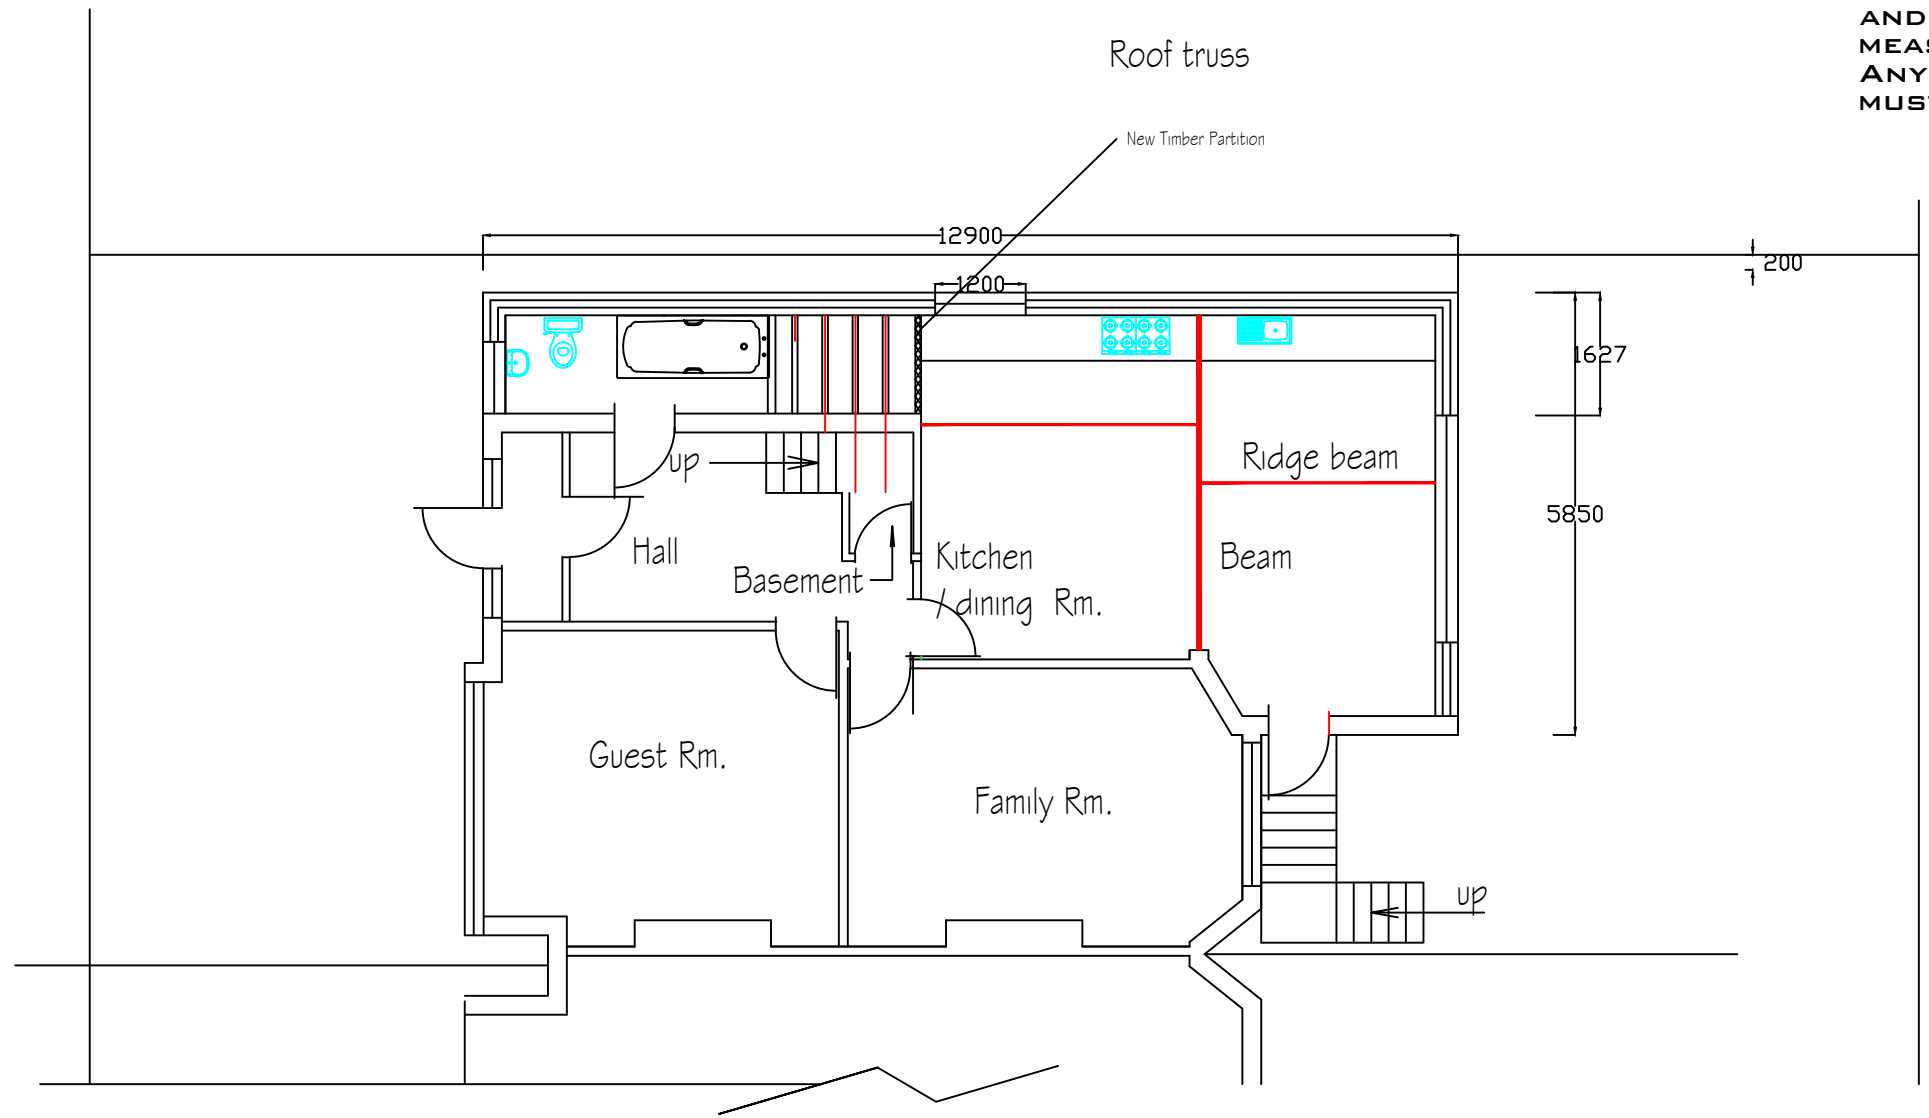

Proposed Ground Floor Plan

THE BUILDER MUST CHECK THE SITE
AND THE APPROVED DRAWINGS
BEFORE COMMENCING THE WORKS
AND MUST TAKE ANY WORKING
MEASUREMENTS AS NECESSARY.
ANY DISCREPANCY IN THE DRAWING
MUST BE REPORTED TO THE CLIENT .

Date	Rev	Description

H S H

Engineering Design Services
428 Cheetham Hill Road Cheetham Manchester
M8 9LE, UK. 0161 7956385, 07940197 333

project title	Proposed ground floor extension to create an additional living accomodation.		
client	Mr & Mrs Abdul Karim Zeria		
dwg. title	Proposed Ground Floor Plan		
dwg.no.	sheet no.	scale.	job no.
04		1:100 @ A3	
12 Queens Drive Prestwich M/c M25 0HQ			
drawn by.	checked by.	approved by.	date
TZ			March 2023