




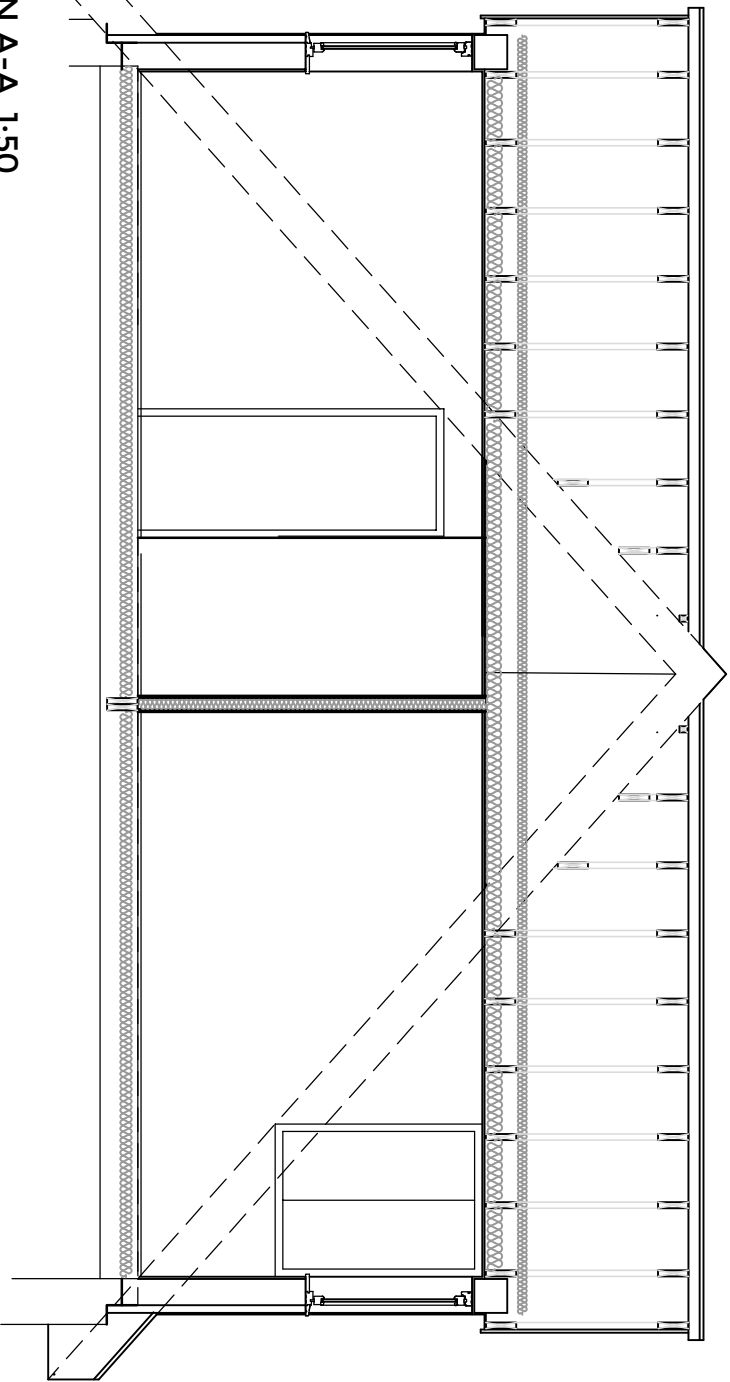

CA SECTION A-A 1:50

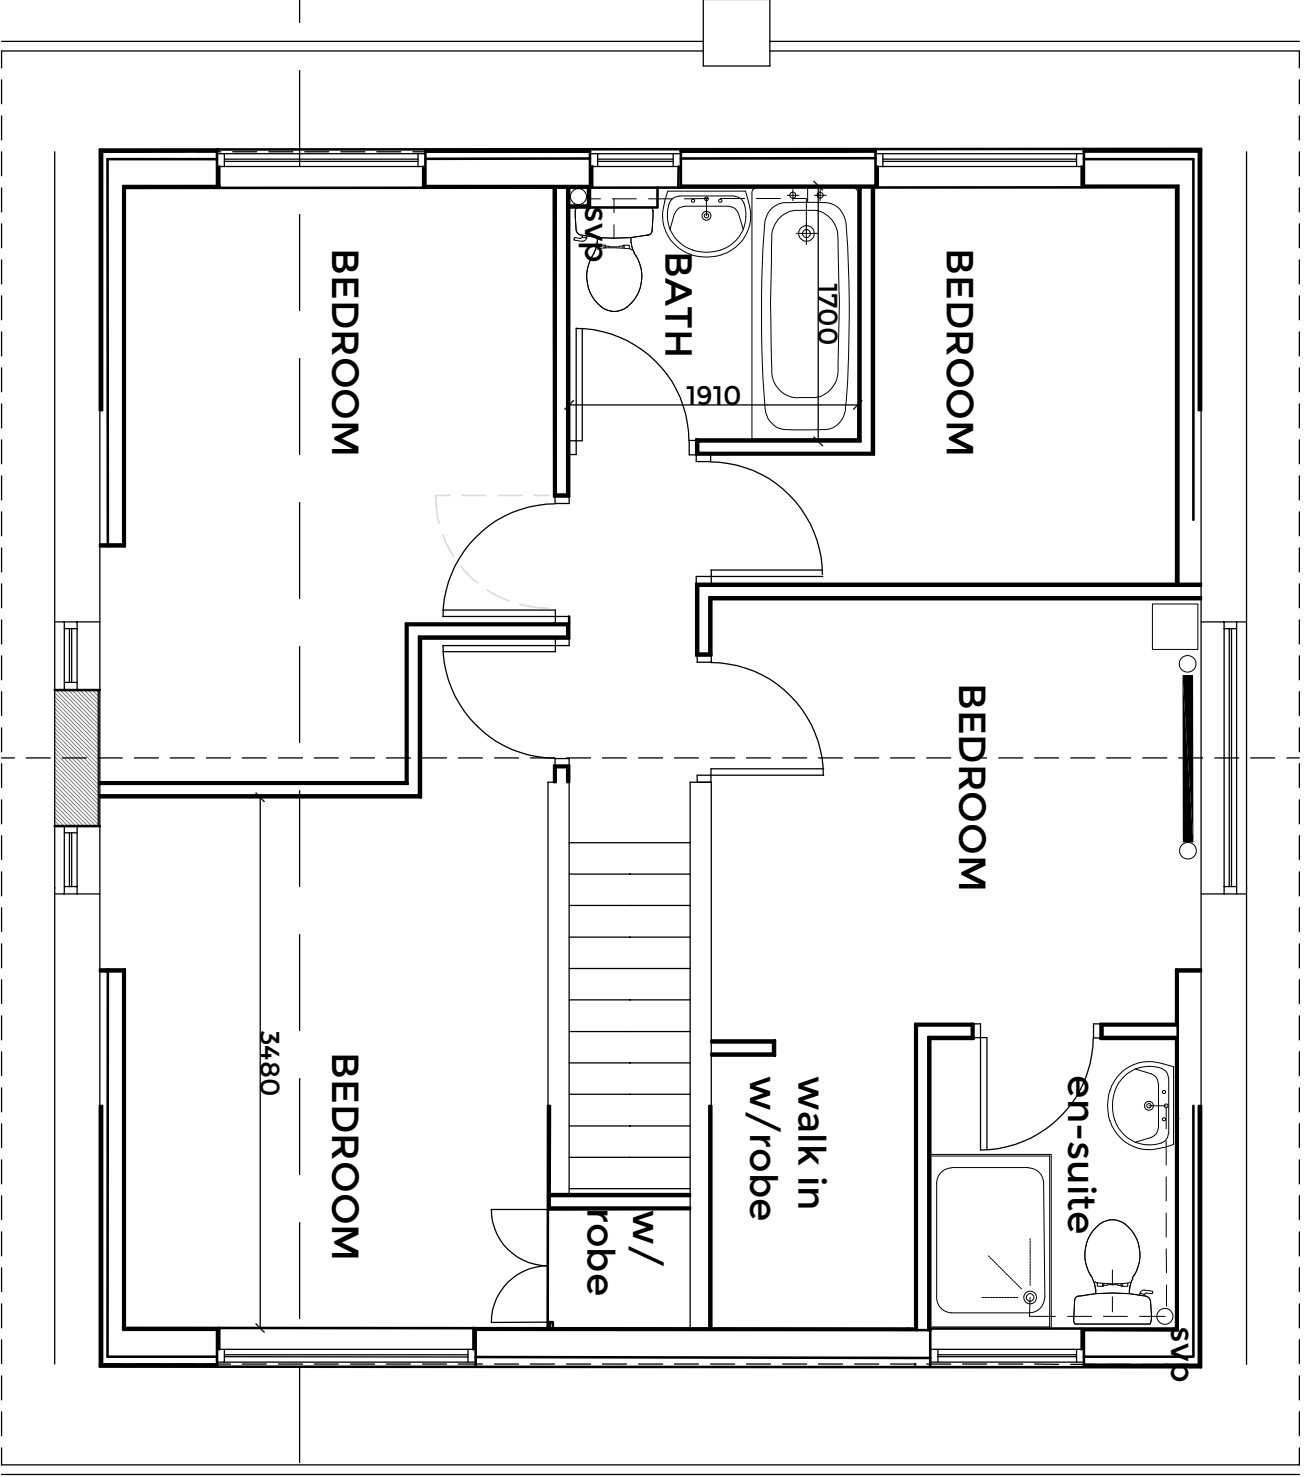

FIRST FLOOR PLAN 1:50

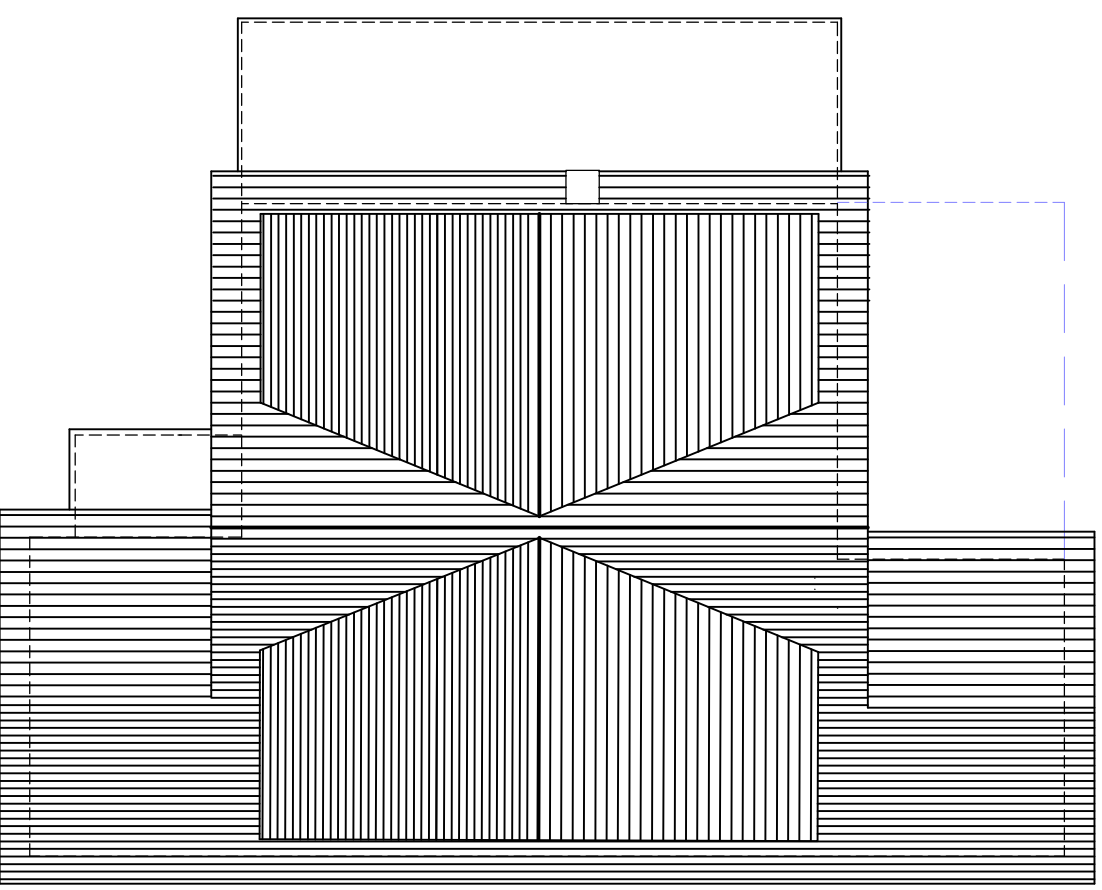

PROPOSED ROOF PLAN 1:100

Refer drawing 09 for details.

This drawing is © TECH:D Ltd and is not to be copied, reproduced or re-distributed either in whole or in part without the prior permission of the originator. The originator shall have no responsibility for any liability, loss, cost, damage or expense arising from or relating to any use of this document other than for its intended purpose on this project. This drawing shall be read in conjunction with all other relevant drawings, specifications and associated documentation. Any discrepancies, errors or omissions are to be reported to the originator before proceeding with work. This drawing is for Local Authority submission only. The client is to seek approval from the land freeholder and all parties who may have an interest in the land. All materials shall be suitable for their purpose and installed in strict accordance with the manufacturers instructions. All workmanship and materials to comply with Building regulations, British standards, Codes of practice and NHBC requirements where relevant. The contractor is to comply with the CDM regulations. All dimensions are to be checked on site by the contractor prior to proceeding with any work.

NOTES / KEY:

A	proposed roof plan add	DD	150322		



Architectural
Designer
1.0789767628
www.techd.co.uk

27 Oakham Chase, Bury
BL8 9XJ
1.0789767628
www.techd.co.uk

client
MRS V VARLEY / MR T. BROOKS,
12 CLIFF AVE, S/SEAT, BURY,
BL9 5NT.

Project
DORMER EXTENSION TO
EXISTING LOFT

status Building Regs

L.A.	Bury MBC	date	FEB 22
drawn by	DD	scale	1:100 @ A3
dwg no	22-01	08.	rev A