

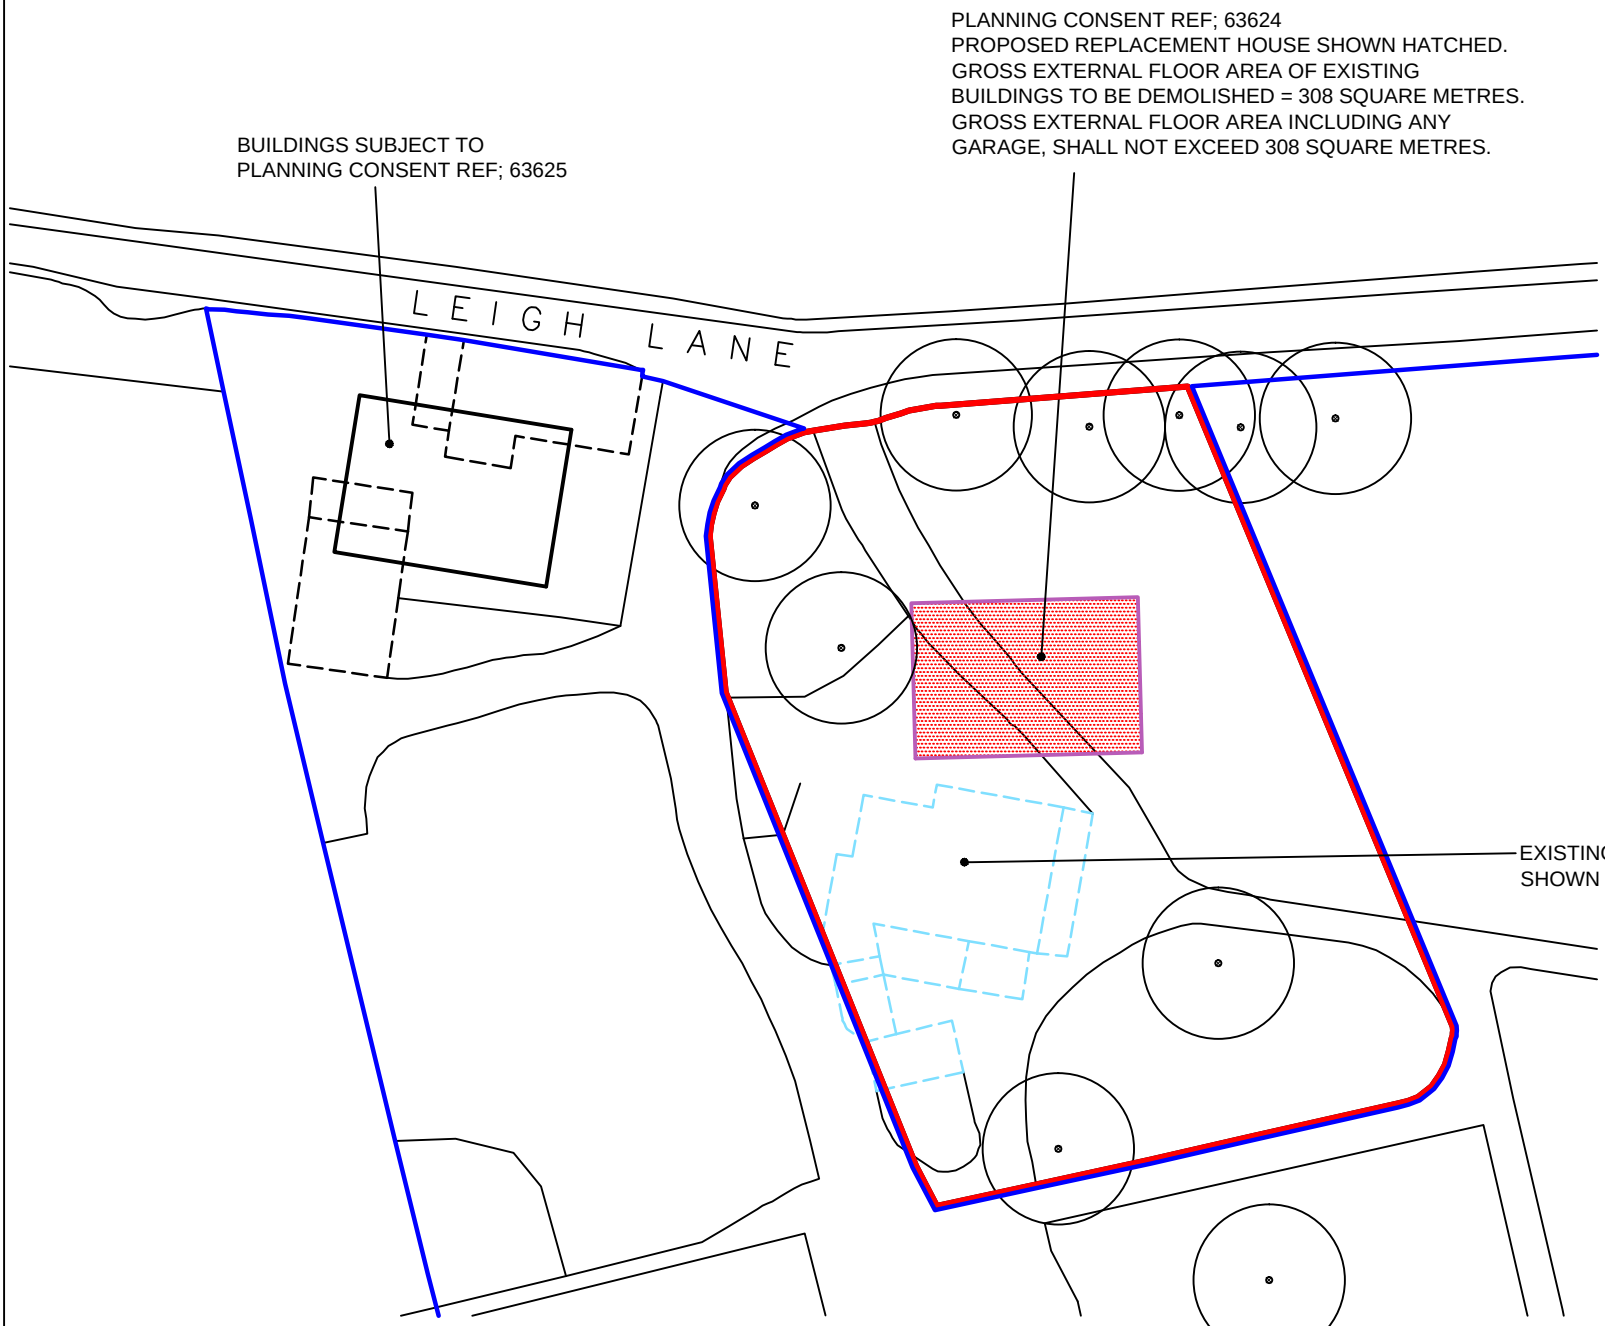


PROPOSED REPLACEMENT OF EXISTING DWELLING AT THE NURSERIES, LEIGH LANE, WALSHAW~

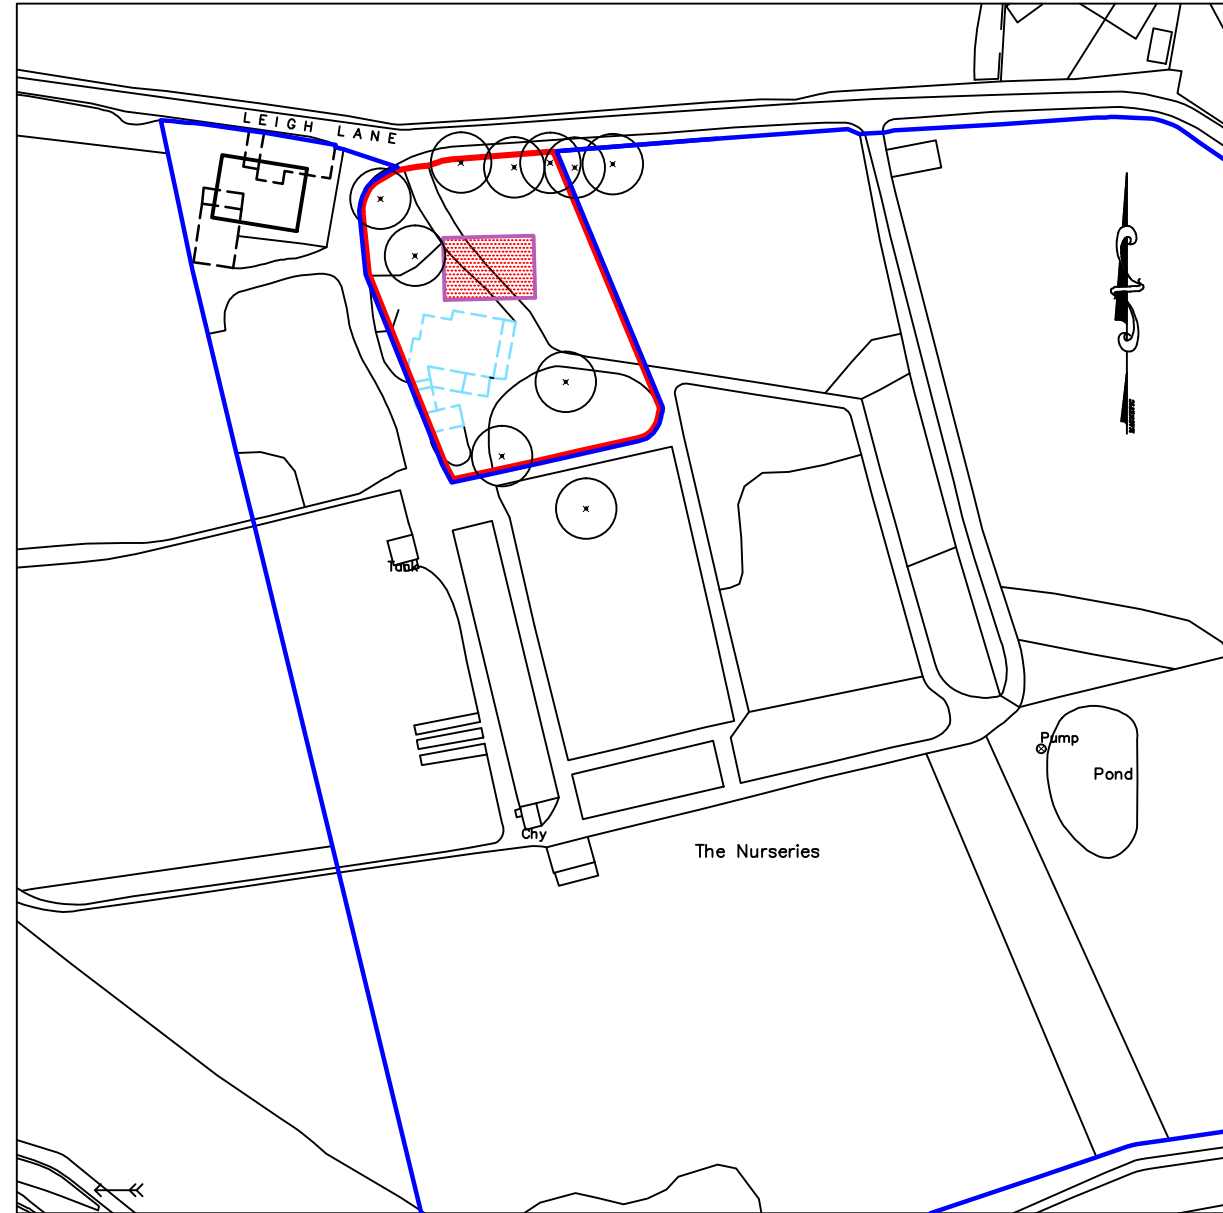

SITE PLAN (1:500)

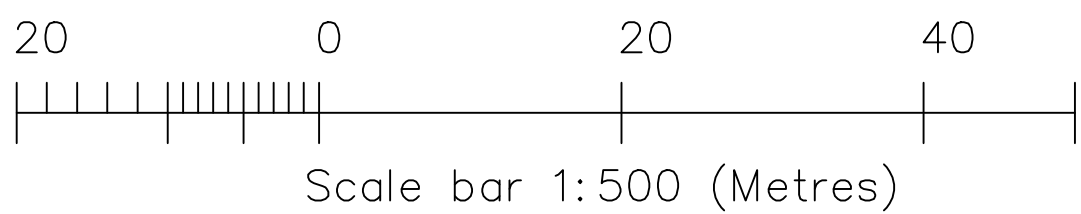

LOCATION PLAN (1:1250)

		Amendments	
		A 10.02.22 JPE	DRAWING REFERENCES UPDATED TO CURRENT APPLICATION (2022).
		Title PROPOSED REPLACEMENT OF EXISTING DWELLING AT THE NURSERIES, LEIGH LANE, WALSHAW. BL8 1RL~	
		Client PEDRO PROPERTIES	
		Dwg. No. 22/1208/201A - Existing and proposed site plan	
		Date 20.12.2018	Plot scale A3@1:500
		Drawn by JPE	Checked by

