


IMPORTANT NOTES
DO NOT SCALE FROM THIS PLAN
THESE ELEVATIONS ARE DRAFTED TO ALLOW THE PLANNING AUTHORITY TO MAKE A DECISION ON THE PROPOSED DEVELOPMENT AND FOR NO OTHER PURPOSE. THESE ELEVATIONS ARE NOT BUILDING REGULATION COMPLIANT AND SHOULD NOT BE RELIED UPON AS SUCH. THE DECISION NOTICE (WHEN AVAILABLE) SHALL PROVIDE THE EXACT DIMENSIONS OF THE PROPOSED BUILDING AND SHOULD BE RELIED UPON. THESE PLANS SHOULD NOT BE USED AS DEFINITIVE AND ANY MEASUREMENTS SHOULD BE TAKEN AND CHECKED FROM THE PROPOSED SITE.

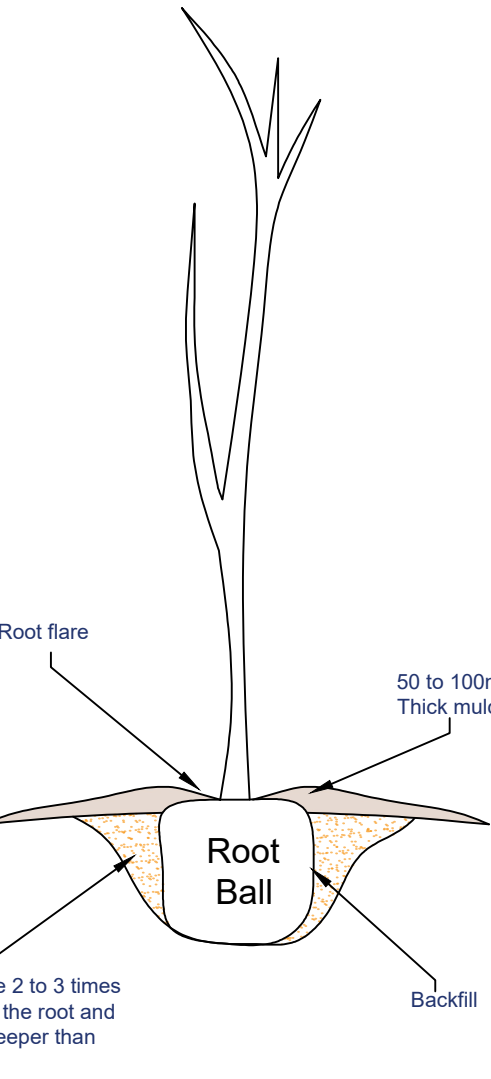

Planting Example

Name	Qty.	Height
Hazel (Corylus Avellana)	x4	60 - 80 cm
Cherry (Prunus Avium)	x 4	60 - 80 cm
Oak (Quercus robur)	x 5	1.2 - 1.5 m
Rowan (Sorbus Aucuparia)	x 2	60 - 80 cm
Guelder Rose Hege (Viburnum opulus)	x 4	60 - 80 cm

G.	Site section noted on plan at request of L.A.	25/07/23
F.	Site section noted on plan at request of L.A.	05/07/23
E.	Site section noted on plan at request of L.A.	05/07/23
D.	Site section noted on plan at request of L.A.	05/07/23
C.	Building position amended at request of L.A.	28/06/23
B.	Additional information noted on plan at request of L.A.	23/06/23
A.	Additional information noted on plan at request of L.A.	30/03/23

Revision Date



Drawing Title: Proposed Agricultural Building


Site Location: Land At Bentley Hall Road, BL8 3PH

Drawing Status: Proposed Site Plan


Date: 07/02/2023 Drawn by: JHolden

Scale: 1:500 @ A1 Rev: C 154 - 7 Attention: G.

Client: Mr & Mrs Speakman

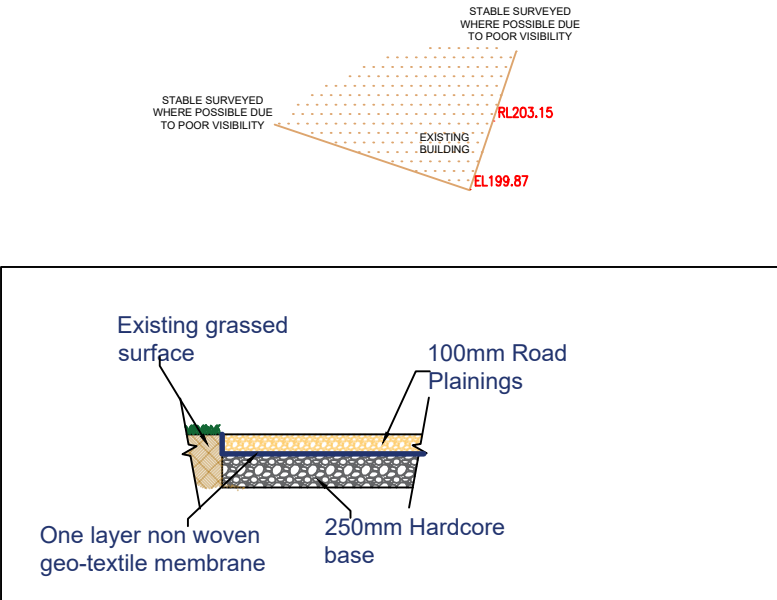

Proposed Access Track Section

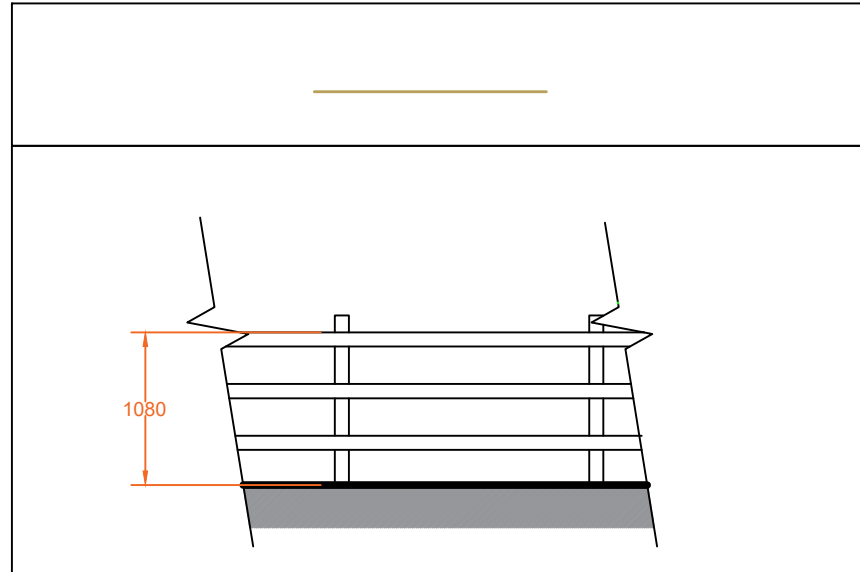

Proposed Fence Elevation

Proposed Site Plan
Scale (1 : 5 0 0)

Metres 1:500 0 5 10 15 20 25 30 35 40 45 50