


DO NOT SCALE FROM THIS DRAWING.
This drawing is to be read in conjunction with all related drawings. All dimensions must be checked and verified on site before commencing any work or material production. The originator should be notified immediately of any discrepancy.





Ronson
building design

Tel:07926826016
craig@ronsonbuildingdesign.co.uk

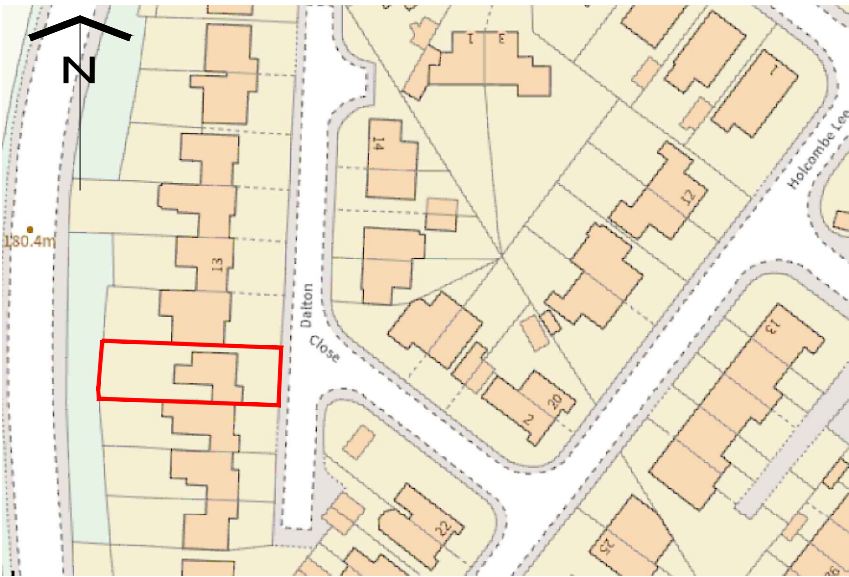

Location Plan (Scale - 1:1250)

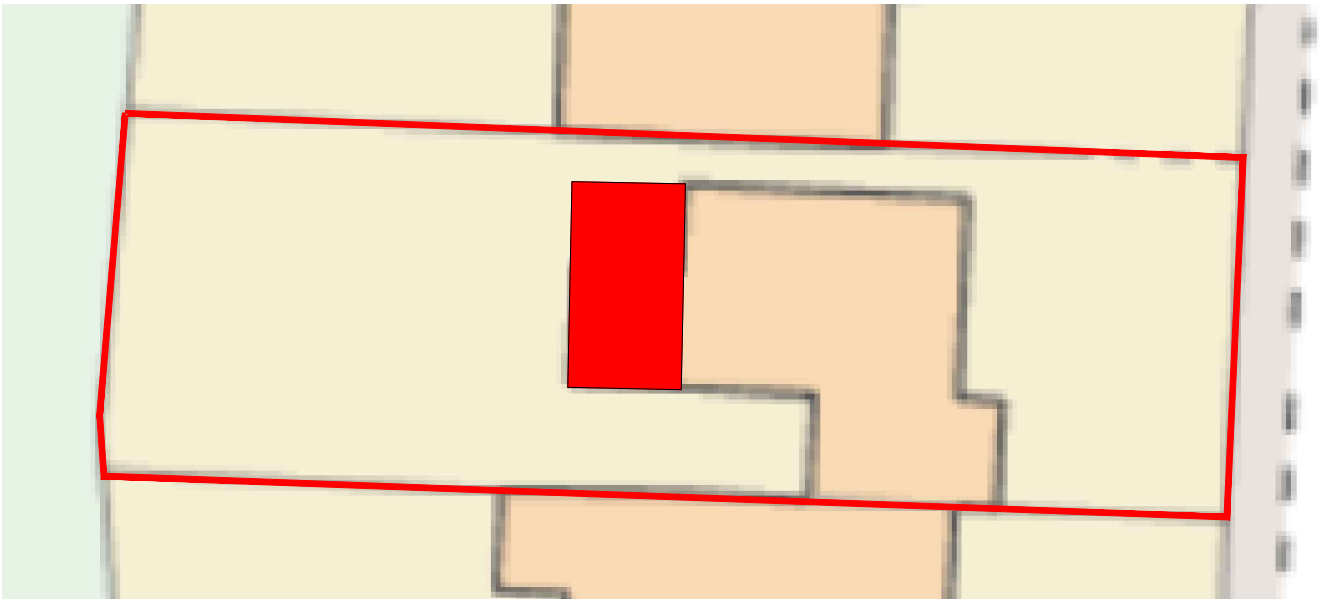 

Site Plan (Scale - 1:200)



Rev	Date	Description
-----	------	-------------

Issued For : INFORMATION PURPOSES ONLY

Client
-

Project
9 Dalton Close


Scheme - Drawing Title
Location & Site Plan

-/	01	-	Date	14-09-2023
Project No.	Drawing No.	Revision	Scale	As Noted @ A3

DO NOT SCALE FROM THIS DRAWING.
This drawing is to be read in conjunction with all related drawings. All dimensions must be checked and verified on site before commencing any work or material production. The originator should be notified immediately of any discrepancy.



Tel:07926826016
craig@ronsonbuildingdesign.co.uk

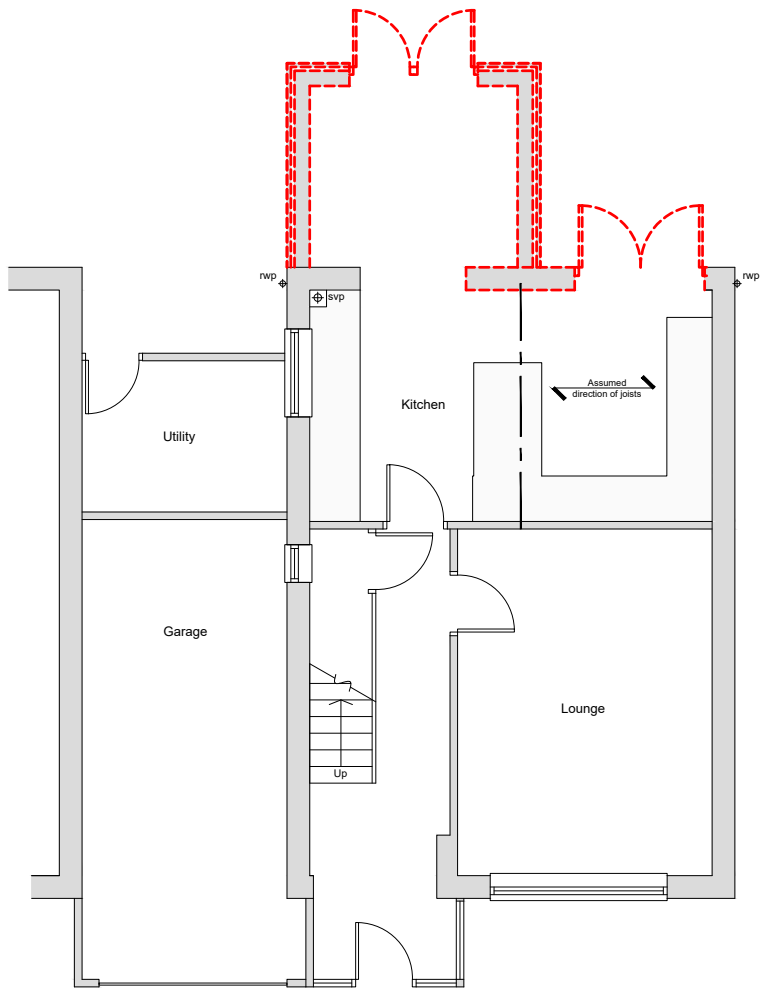

Side Elevation



Side Elevation



Rear Elevation

Rev	Date	Description
-----	------	-------------

Issued For : INFORMATION PURPOSES ONLY

Client

-

Project


9 Dalton Close

Scheme - Drawing Title

Existing Plans

-/ 02 - Date 14-09-2023

Project No. Drawing No. Revision Scale 1:100 @A3

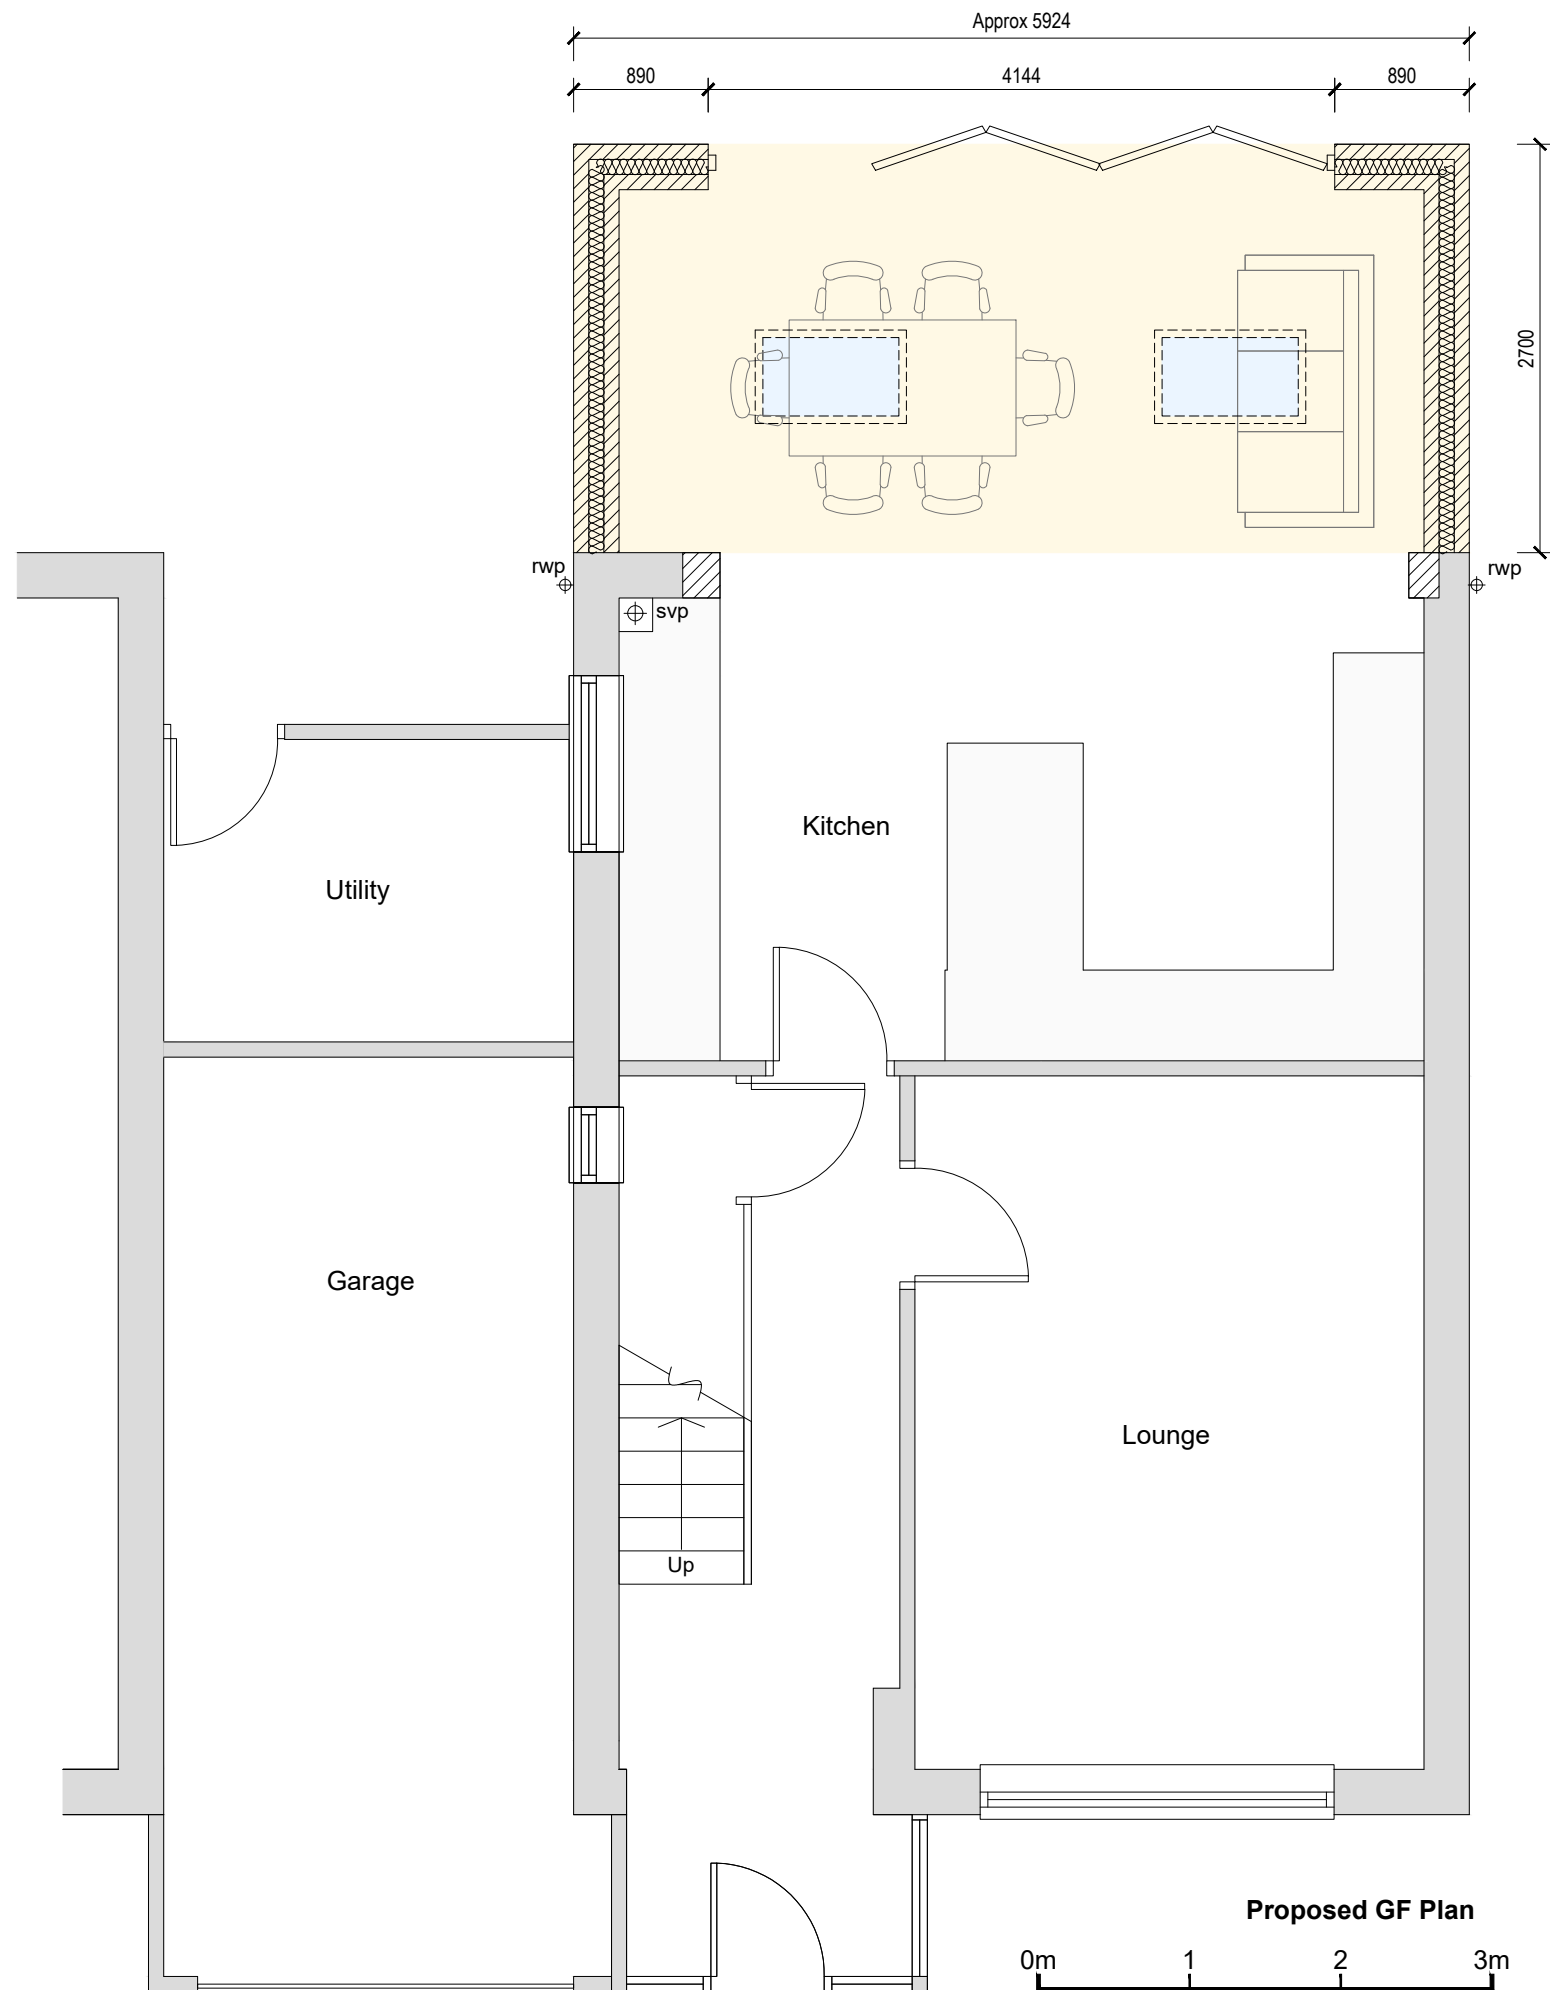

THESE DRAWINGS ARE NOT TO BE USED THIS WATERMARK IS REMOVED

DO NOT SCALE FROM THIS DRAWING.
This drawing is to be read in conjunction with all related drawings. All dimensions must be checked and verified on site before commencing any work or material production. The originator should be notified immediately of any discrepancy.

Ronson
building design
Tel: 07926826016
craig@ronsonbuildingdesign.co.uk

Rev	Date	Description
Issued For : INFORMATION PURPOSES ONLY		
Client		
-		
Project		
9 Dalton Close		
Scheme - Drawing Title		
Proposed Plans		
-/	03	Date 14-09-2023
Project No.	Drawing No.	Revision Scale 1:50 @A3


DO NOT SCALE FROM THIS DRAWING.
This drawing is to be read in conjunction with all related drawings. All dimensions must be checked and verified on site before commencing any work or material production. The originator should be notified immediately of any discrepancy.



Tel:07926826016
craig@ronsonbuildingdesign.co.uk



Side Elevation

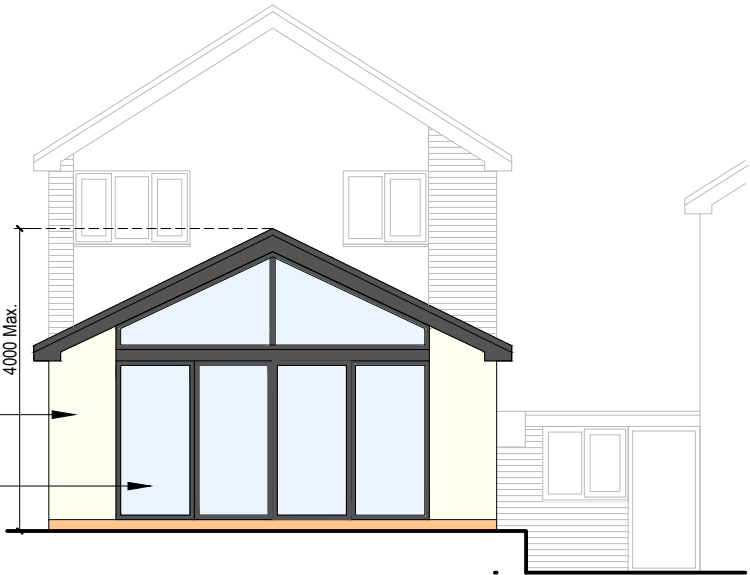

Facing render to match existing.

New external glazing to client specification.

Rear Elevation



Side Elevation

Rev	Date	Description
-----	------	-------------

Issued For : INFORMATION PURPOSES ONLY

Client
-

Project
9 Dalton Close

Scheme - Drawing Title
Proposed Elevations

- /	04	-	Date	14-09-2023
Project No.	Drawing No.	Revision	Scale	1:100 @A3