




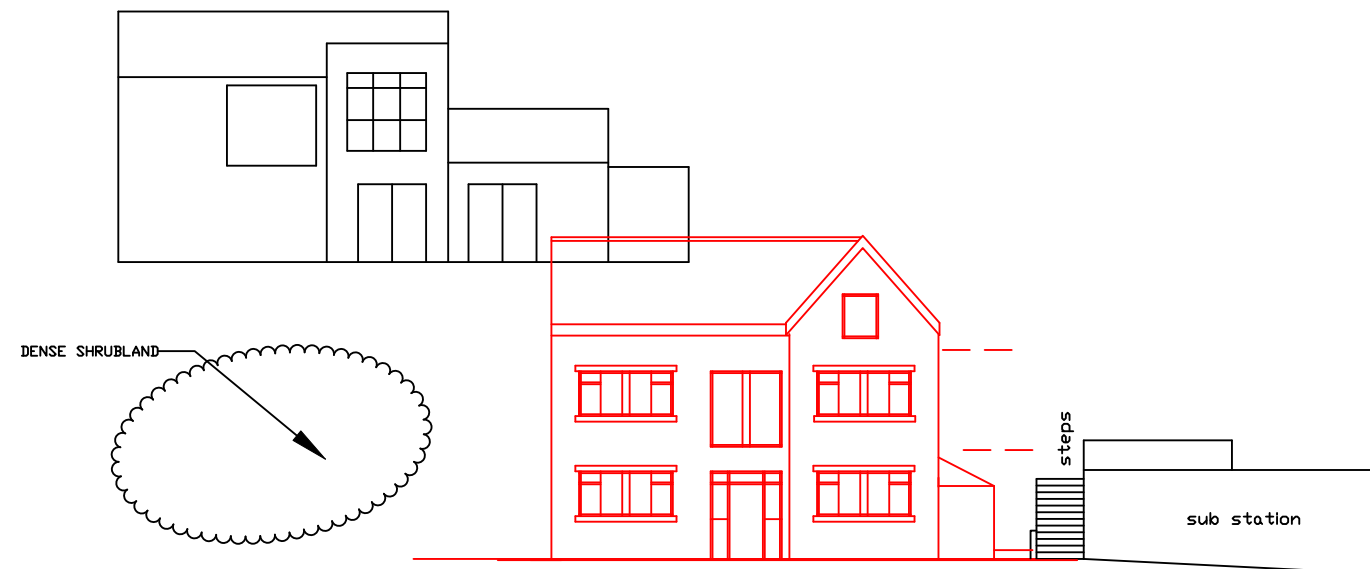

FRONT ELEVATION FROM ROAD
LANDSCAPING AND FENCES OMITTED

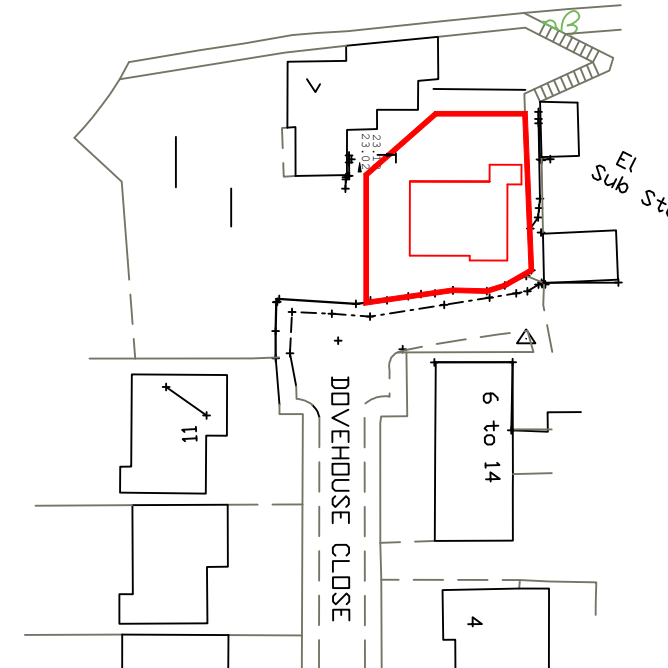


STREET SCENE BLOCKPLAN

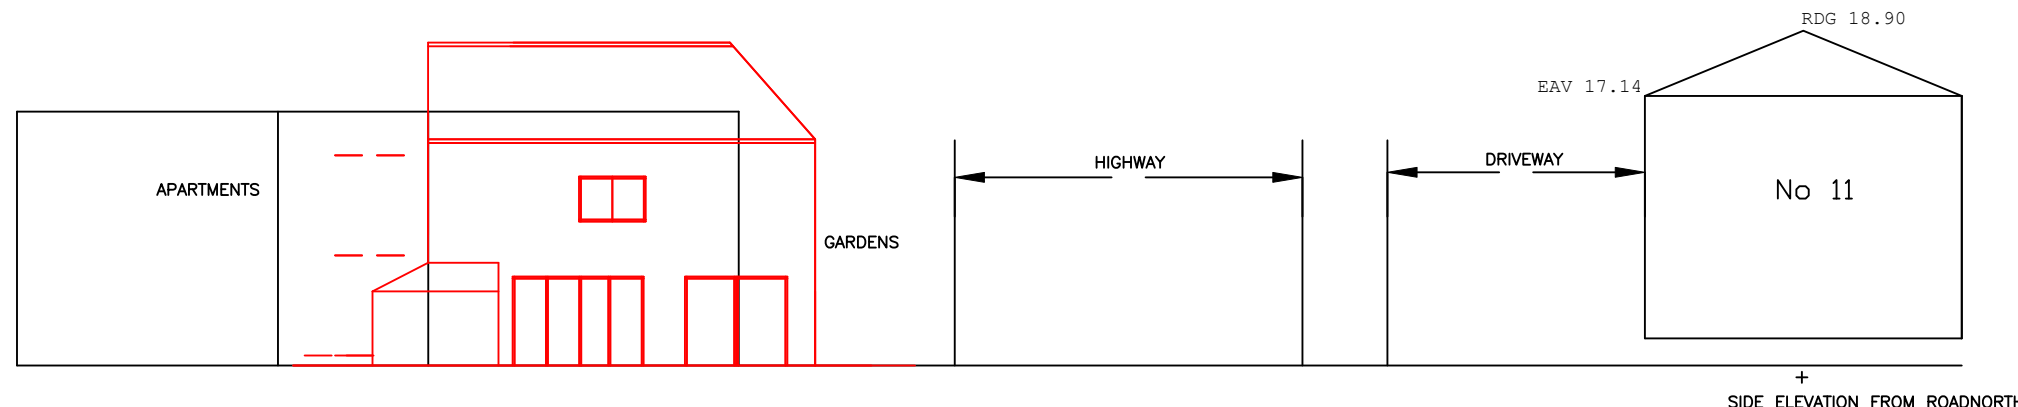

REAR ELEVATION
VIEW FROM REAR OF THE PROPERTY
LOOKING DOWN DOVEHOUSE CLOSE

SIDE ELEVATION FROM ROADNORTH

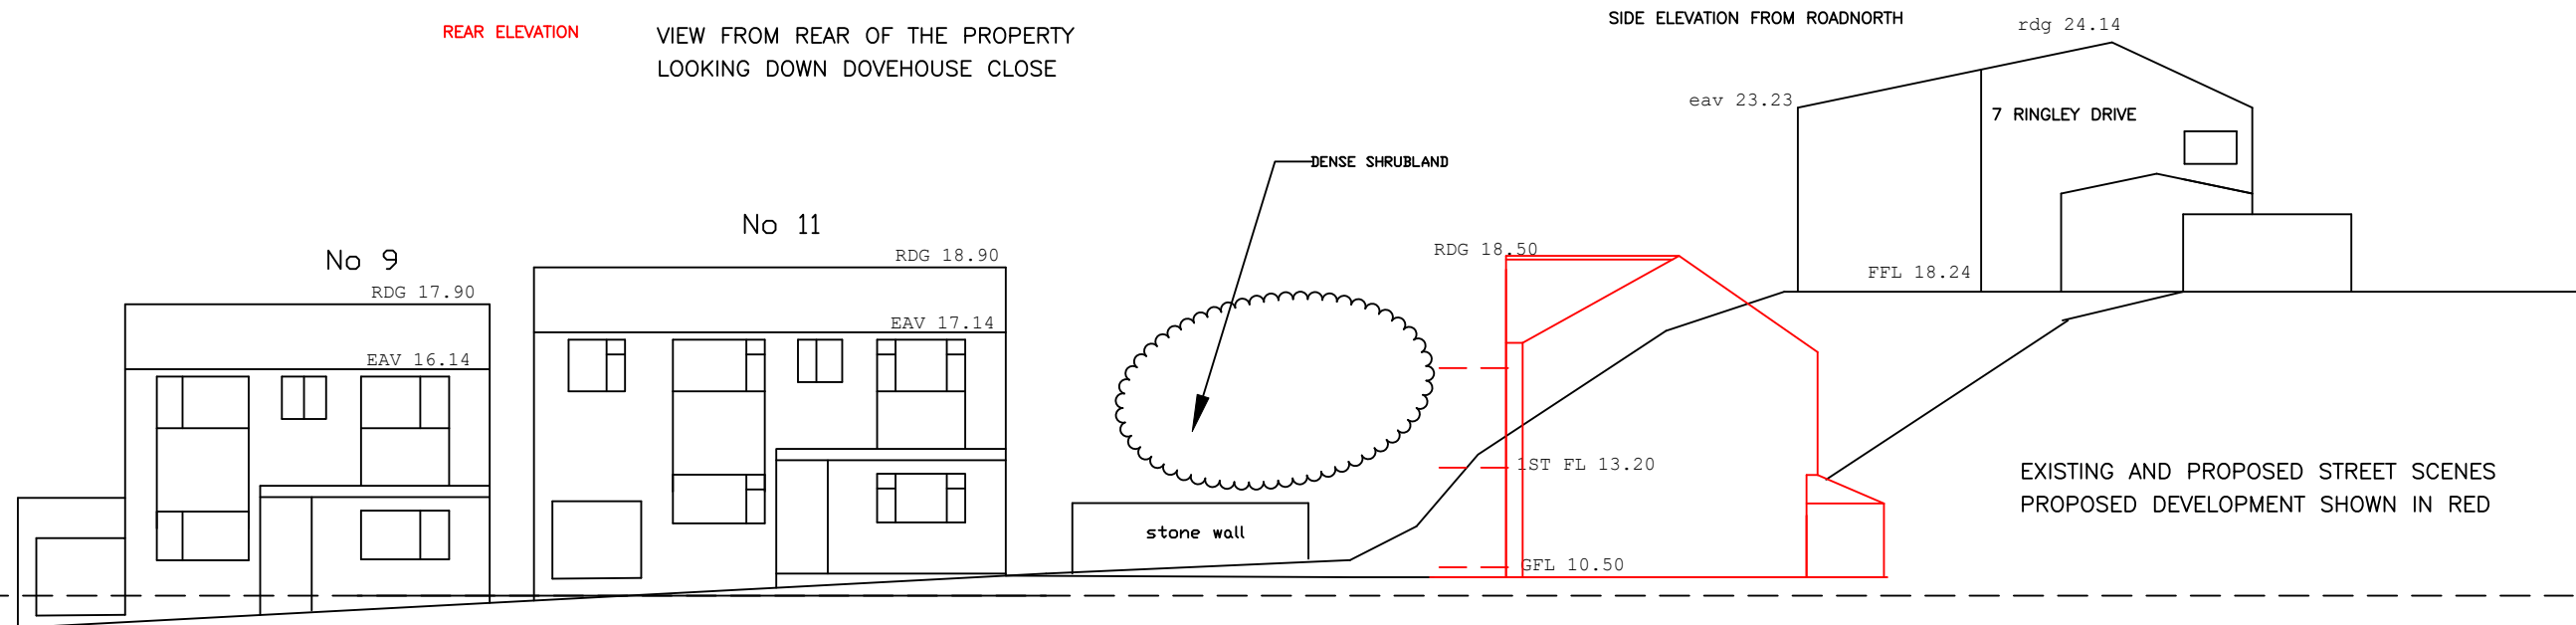

SIDE ELEVATION FROM ROAD
9 AND 11 RINGLEY ROAD FRONT VIEWS

EXISTING AND PROPOSED STREET SCENES
PROPOSED DEVELOPMENT SHOWN IN RED

DRAWING UPDATED WITH ADDITIONAL STREETSCENE VIEW ADDED

CLIENT AYAZ KHAWAJA	JOB LAND ADJACENT TO 7 RINGLEY DRIVE & 11 DOVEHOUSE CLOSE WHITEFIELD M45 7PE	TITLE PROPOSED DEVELOPMENT STREET SCENE PARAGRAPH 2	DRAWN DH		RFP SURVEYS Consulting Engineers Tel: 0161 655 3703 Fax: 0161 655 3150 920 Edenfield Road, Norden, Rochdale, OL12 7SS
			DATE FEB 2023	CHECKED AA	
			SCALE 1 : 100@A1	APPROVED	
			DRG No. 21082/13		
			REV AA		