


DO NOT SCALE FROM THIS DRAWING.
This drawing is to be read in conjunction with all related drawings. All dimensions must be checked and verified on site before commencing any work or material production. The originator should be notified immediately of any discrepancy.





Ronson
building design

Tel: 07926826016
craig@ronsonbuildingdesign.co.uk

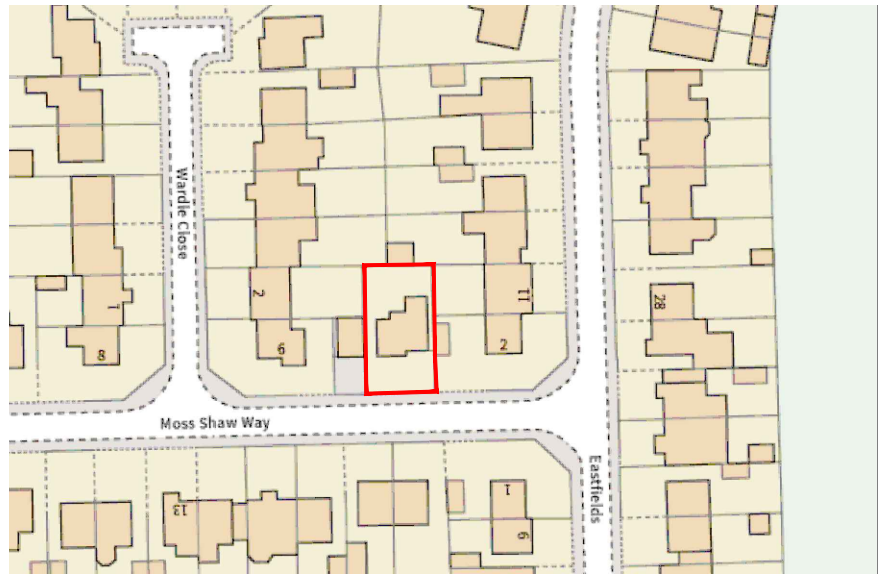


Location Plan (Scale - 1:1250)
0m 10 20 30 40 50 60m

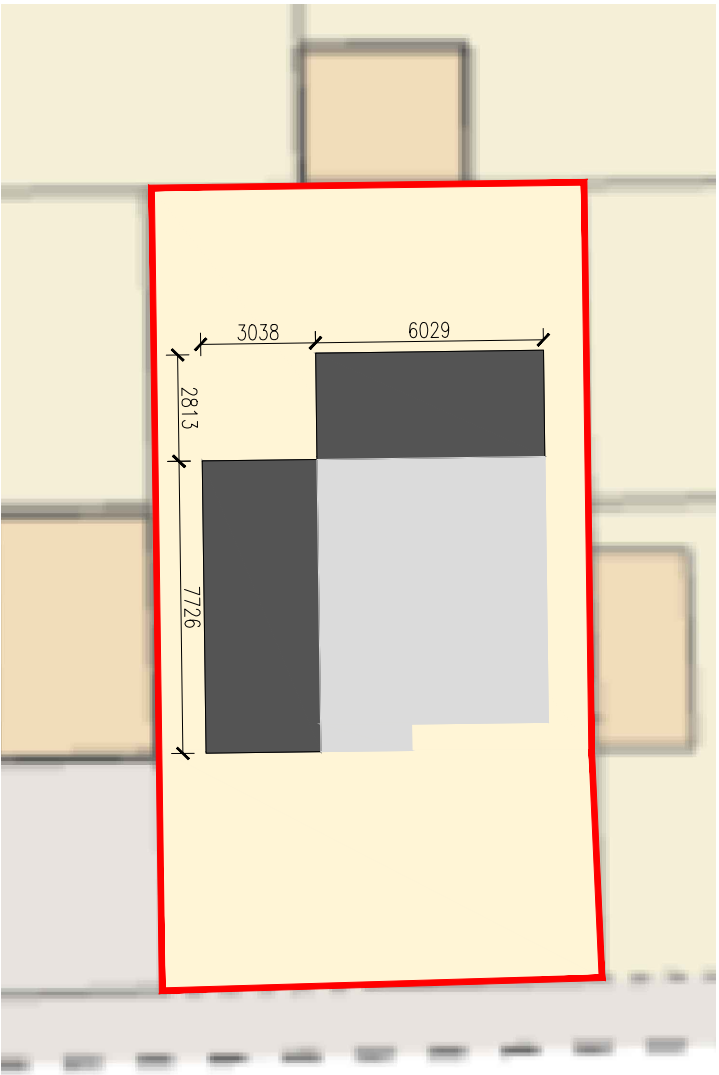 

Site Plan (Scale - 1:200)
0m 2 4 6 8 10m

Rev	Date	Description
Issued For : INFORMATION PURPOSES ONLY		
Client		
-		
Project		
4 Moss Shaw Way Radcliffe M26 4QH		
Scheme - Drawing Title		
Location & Site Plan		
-/	01	Date 16-02-2022
Project No.	Drawing No.	Revision Scale As Noted @ A3

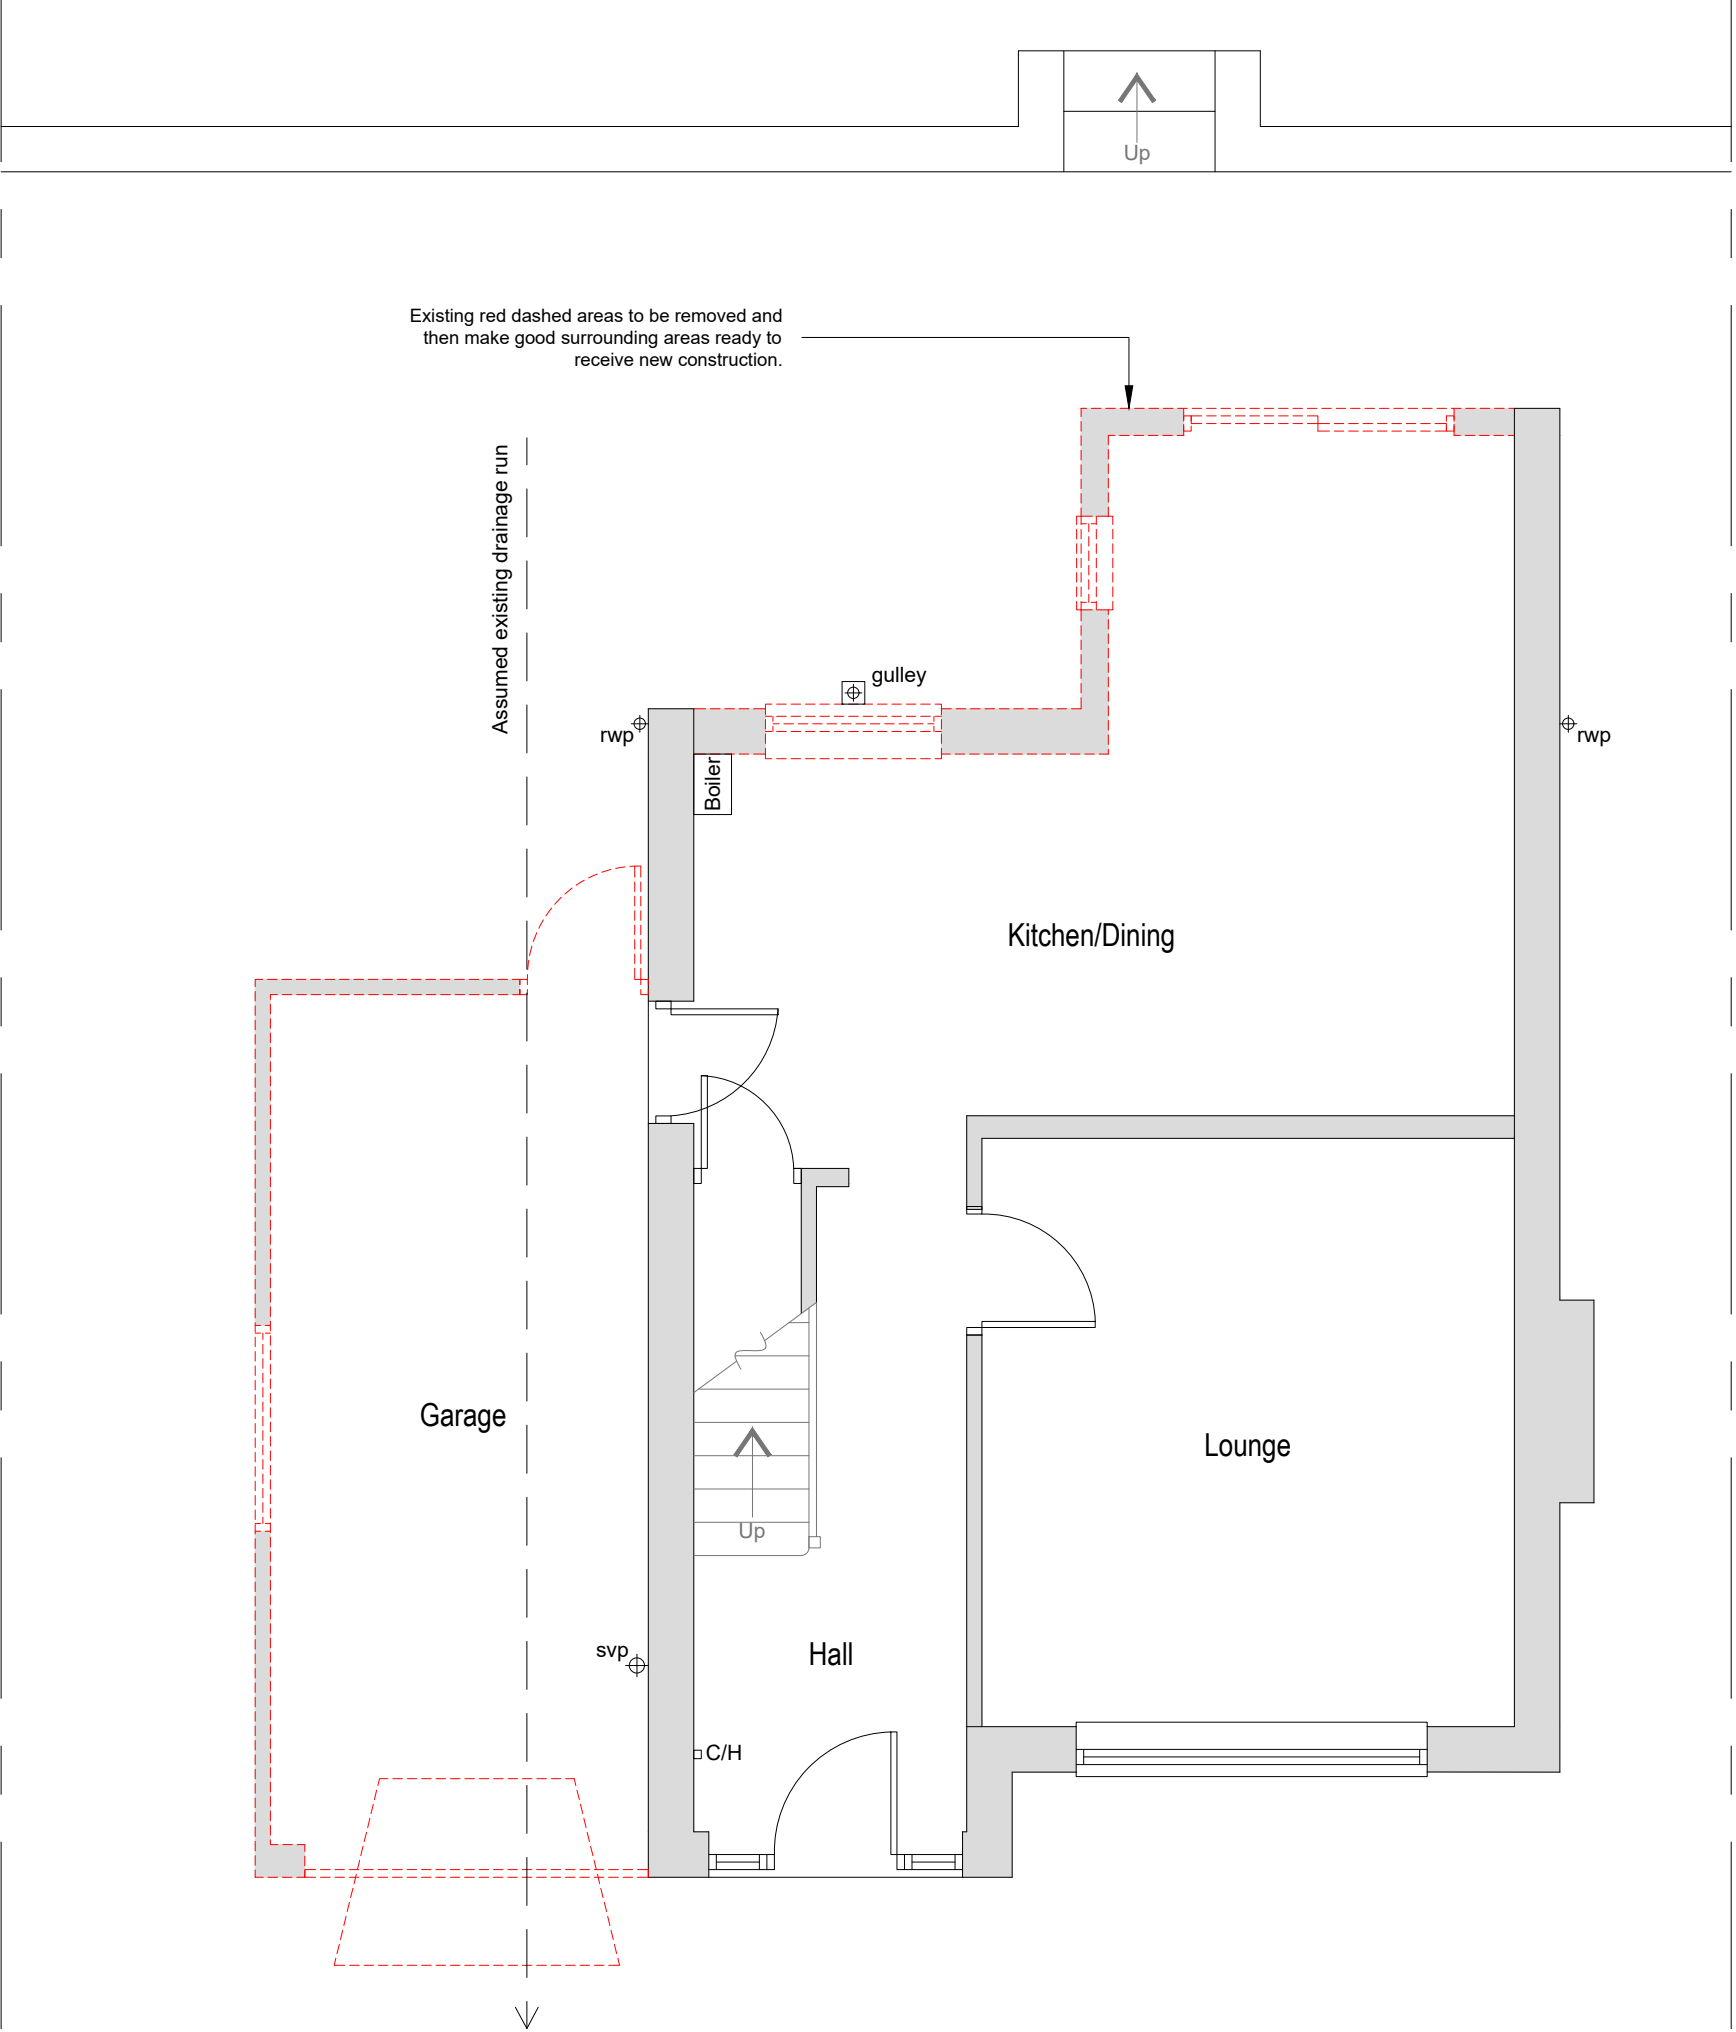

DO NOT SCALE FROM THIS DRAWING.
This drawing is to be read in conjunction with all related drawings. All dimensions must be checked and verified on site before commencing any work or material production. The originator should be notified immediately of any discrepancy.

Ronson
building design
Tel: 07926826016
craig@ronsonbuildingdesign.co.uk

Rev	Date	Description
Issued For : INFORMATION PURPOSES ONLY		
Client -		
Project 4 Moss Shaw Way Radcliffe M26 4QH		
Scheme - Drawing Title Existing Plans		
-/	02	Date 16-02-2022
Project No.	Drawing No.	Revision Scale 1:100 @A3

DO NOT SCALE FROM THIS DRAWING.
This drawing is to be read in conjunction with all related drawings. All dimensions must be checked and verified on site before commencing any work or material production. The originator should be notified immediately of any discrepancy.



Ronson
building design

Tel: 07926826016
craig@ronsonbuildingdesign.co.uk



Existing Front Elevation




Existing Side Elevation



Existing Rear Elevation



Rev	Date	Description
Issued For : INFORMATION PURPOSES ONLY		
Client -		
Project 4 Moss Shaw Way Radcliffe M26 4QH		
Scheme - Drawing Title Existing Elevations		
-/	03	Date 16-02-2022
Project No.	Drawing No.	Revision Scale 1:100 @A3

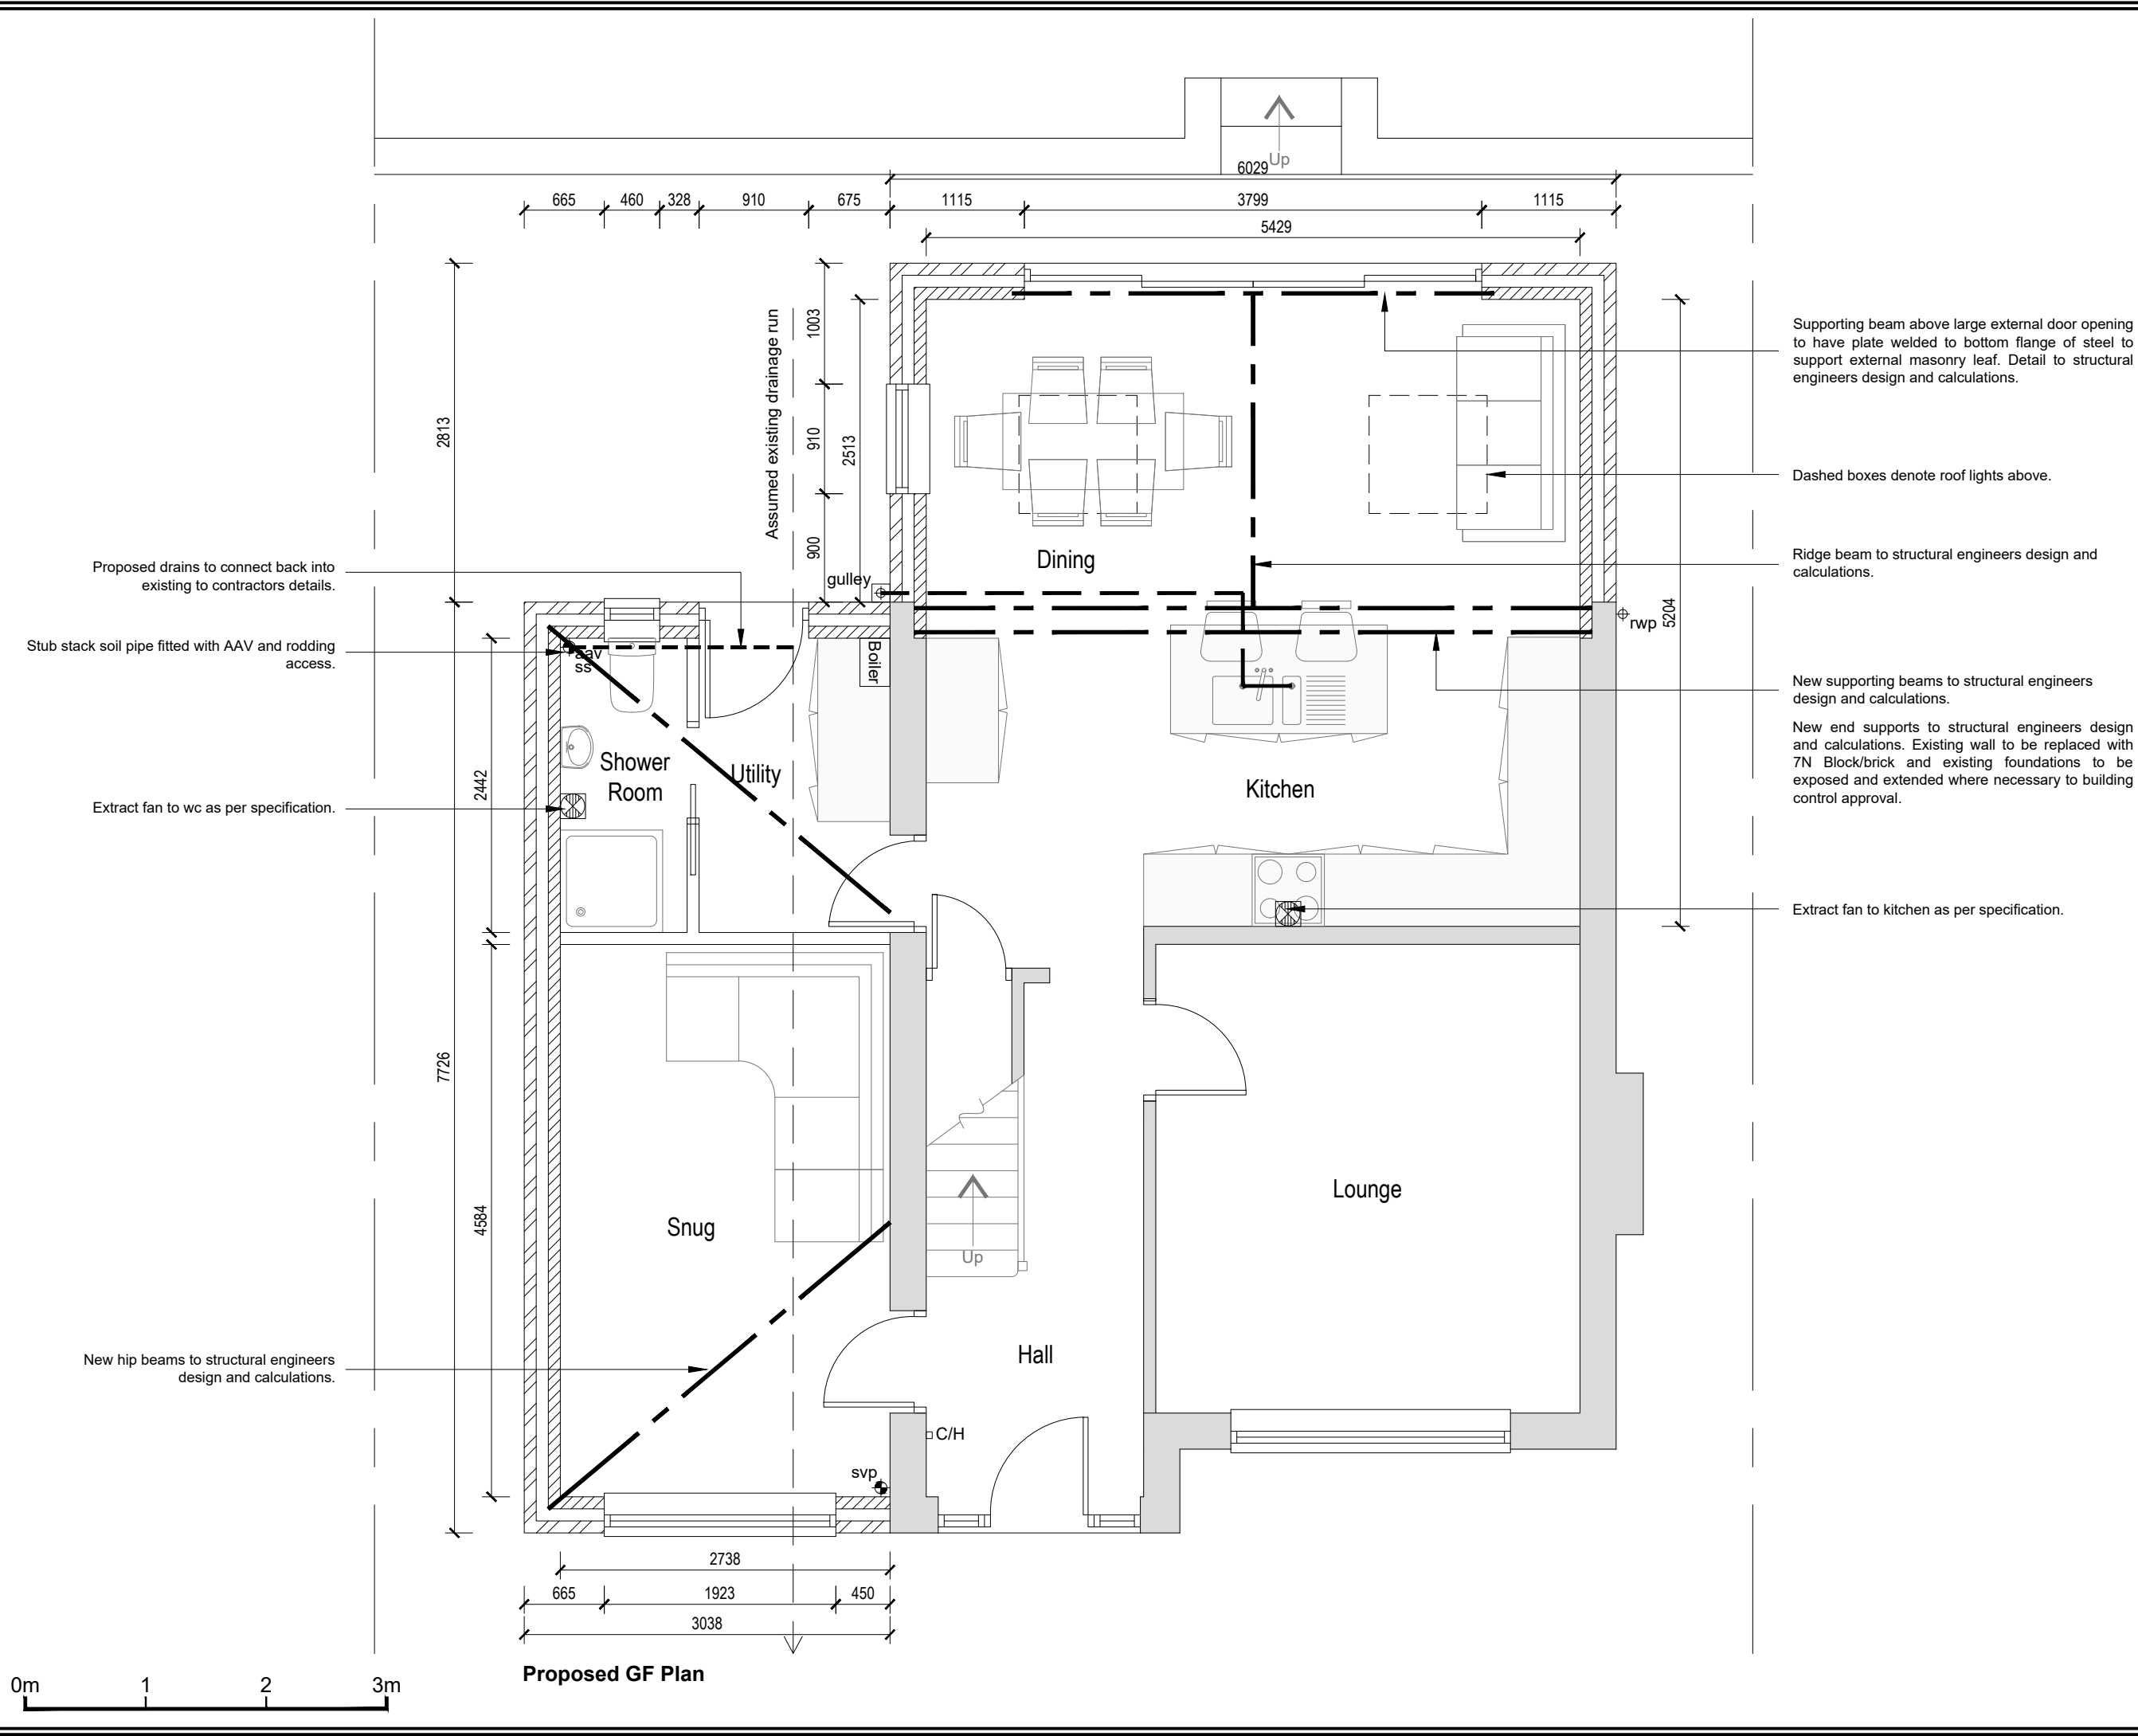

DO NOT SCALE FROM THIS DRAWING.
This drawing is to be read in conjunction with all related drawings. All dimensions must be checked and verified on site before commencing any work or material production. The originator should be notified immediately of any discrepancy.

Ronson
building design
Tel: 07926826016
craig@ronsonbuildingdesign.co.uk

Rev	Date	Description
Issued For : INFORMATION PURPOSES ONLY		
Client -		
Project 4 Moss Shaw Way Radcliffe M26 4QH		
Scheme - Drawing Title Proposed Plans		
-/	04	Date 16-02-2022
Project No.	Drawing No.	Revision
		Scale 1:50 @A3

DO NOT SCALE FROM THIS DRAWING.
This drawing is to be read in conjunction with all related drawings. All dimensions must be checked and verified on site before commencing any work or material production. The originator should be notified immediately of any discrepancy.



Ronson
building design

Tel: 07926826016
craig@ronsonbuildingdesign.co.uk



Proposed Front Elevation



Proposed Side Elevation



Proposed Rear Elevation



Rev	Date	Description
Issued For : INFORMATION PURPOSES ONLY		
Client		
-		
Project		
4 Moss Shaw Way Radcliffe M26 4QH		
Scheme - Drawing Title		
Proposed Elevations		
-/	05	Date 16-02-2022
Project No.	Drawing No.	Revision Scale 1:100 @A3