



All dimensions to be checked on site by user - any discrepancies, errors or omissions to be reported to the Client before / during the course of the works. In the absence of a structural survey any structural issues and/or defects identified before or during the course of the works is to be reported to the Client. This drawing has been produced for Planning Approval only and does not constitute full working drawings for the building regulations approval.


| Rev. | Description | Date | By |
|------|-------------|------|----|
|      |             |      |    |
|      |             |      |    |

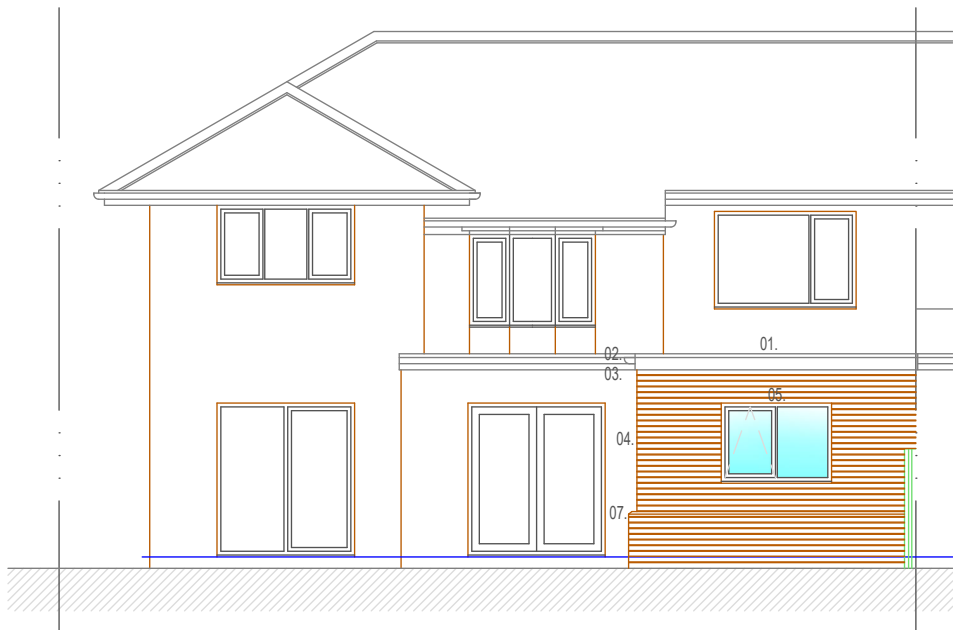

PROPOSED REAR ELEVATION

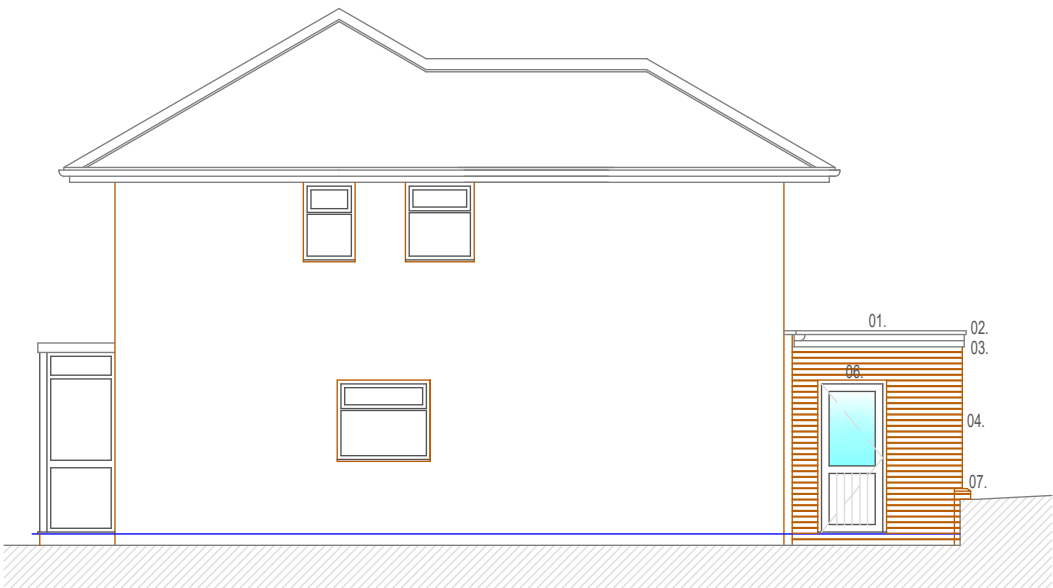

PROPOSED NORTH ELEVATION

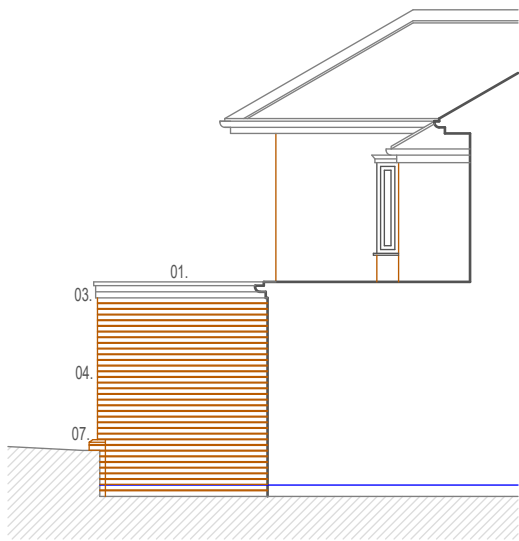


PROPOSED SOUTH ELEVATION

ELEVATIONS LEGEND

- 01. Matching flat roof
- 02. Rainwater goods to match existing
- 03. Matching uPVC fascia
- 04. Brickwork to match existing
- 05. Matching uPVC window
- 06. Matching uPVC doorset
- 07. Top course of canted brickwork with vertical DPC

Scale bar 1 : 100

 

JPL Design and Construct Ltd.

www.jpldesignandconstruct.co.uk  
E-mail jp@jpldesignandconstruct.co.uk  
12, Ormskirk Close, Seddons Farm,  
Bury, BL8 2JG  
Telephone 0161 272 0643

|   |                                                         |                       |
|---|---------------------------------------------------------|-----------------------|
| Client   | Mr. A. Martin, 918, Manchester Rd., Bury, BL9 8DW       | Scale at A3 As stated |
| Site   | 918, Manchester Rd., Bury, BL9 8DW                      | Project no. MAR0008   |
| Project   | Demolition of rear porch & rear single storey extension | Date 06.06.22.        |
| Title   | Proposed Elevations                                     | Drawing no. E02       |
| All drawings are the Copyright of JPL Design and Construct Ltd. This drawing may not be copied by any 3rd. party without prior permission. |                                                         | Revision              |