




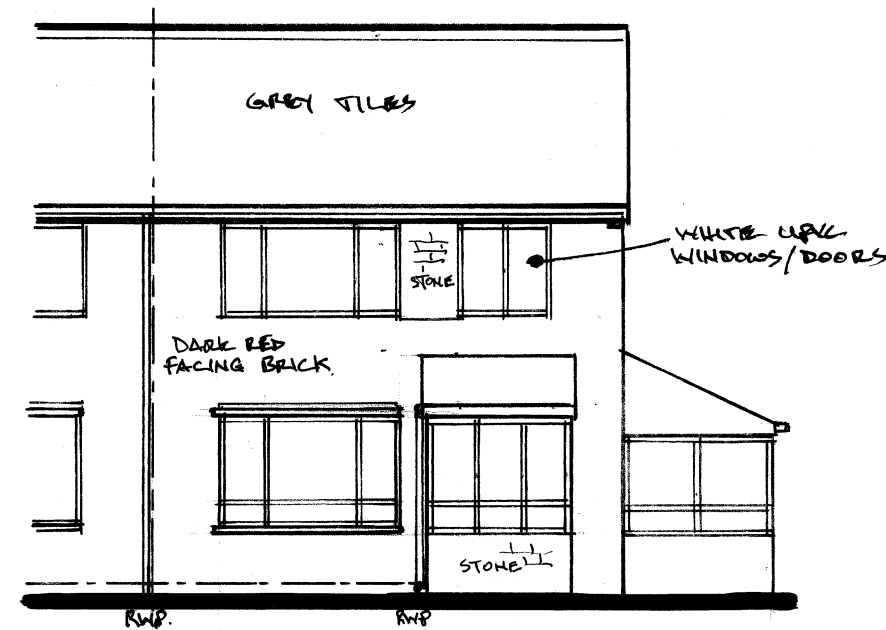


FRONT ELEVATION 1:100

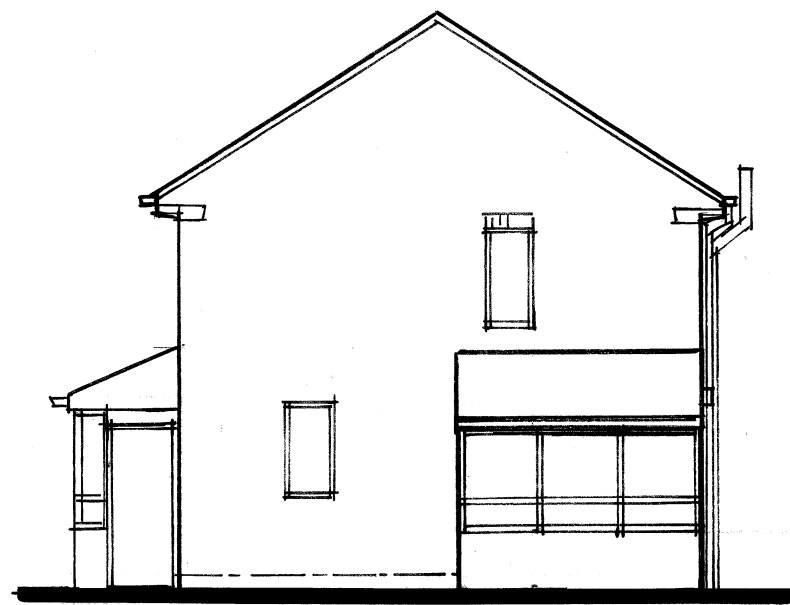


SIDE ELEVATION

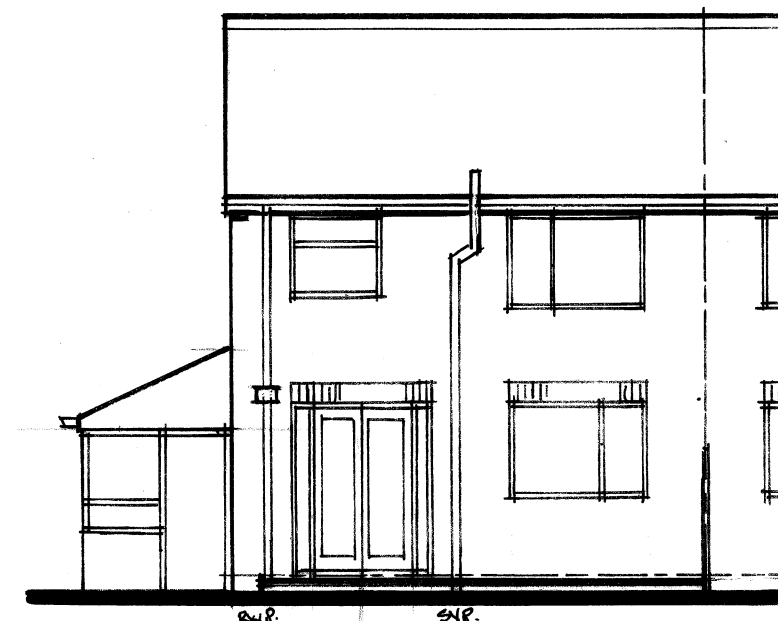


REAR ELEVATION.

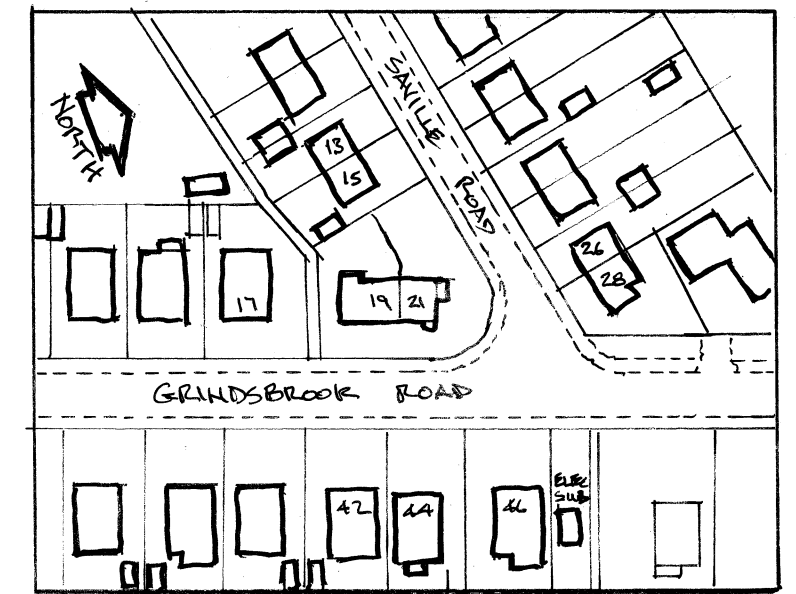


LOCATION PLAN 1:1250.

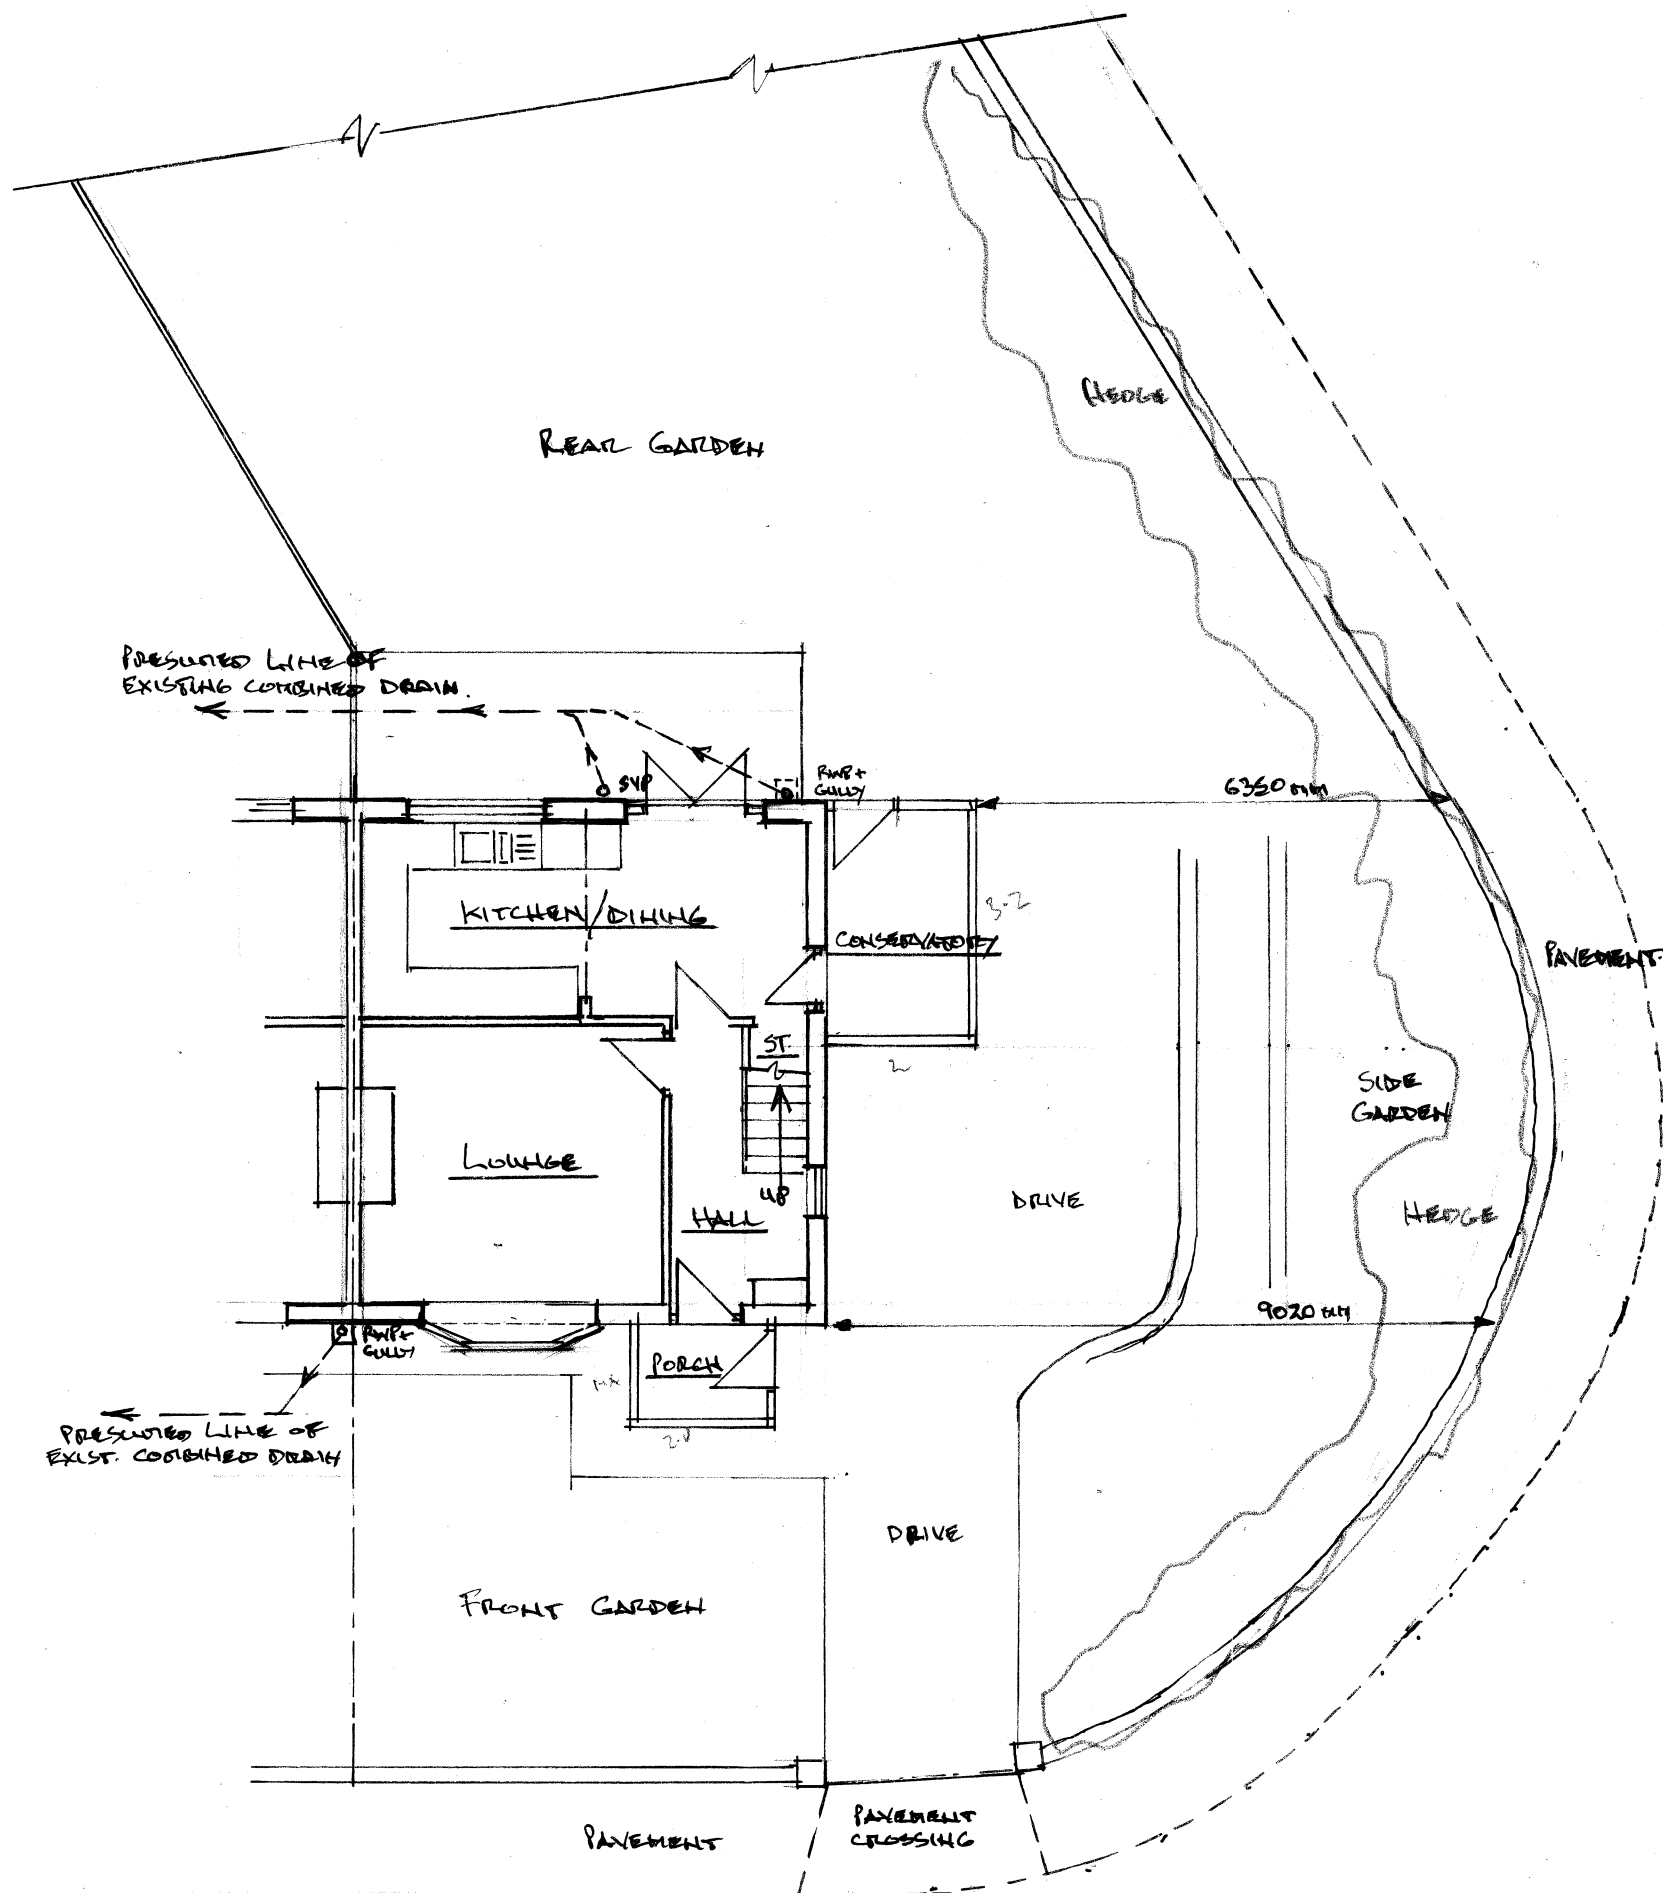

GROUND FLOOR PLAN 1:50.

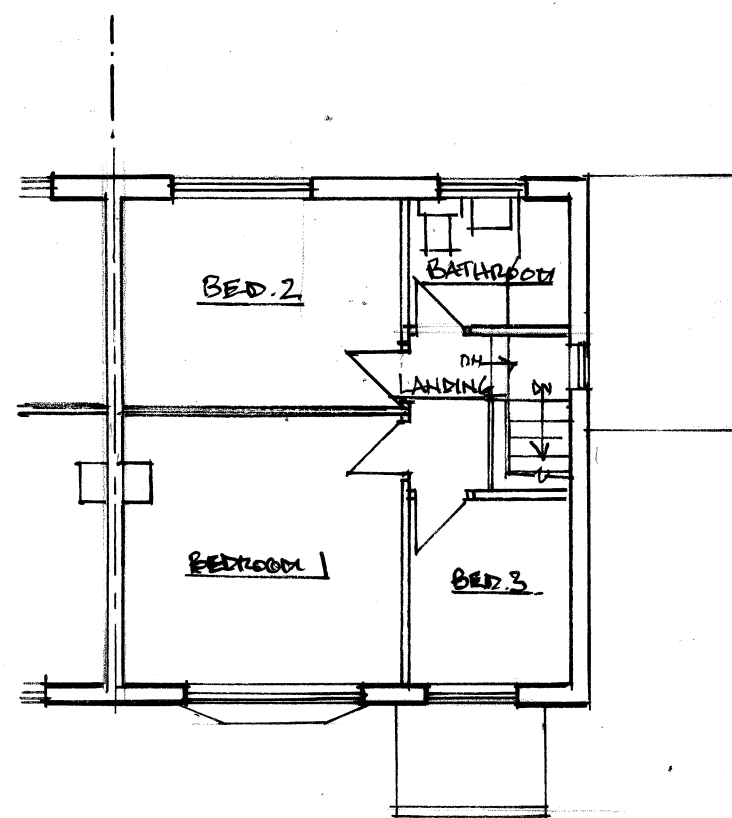

FIRST FLOOR PLAN

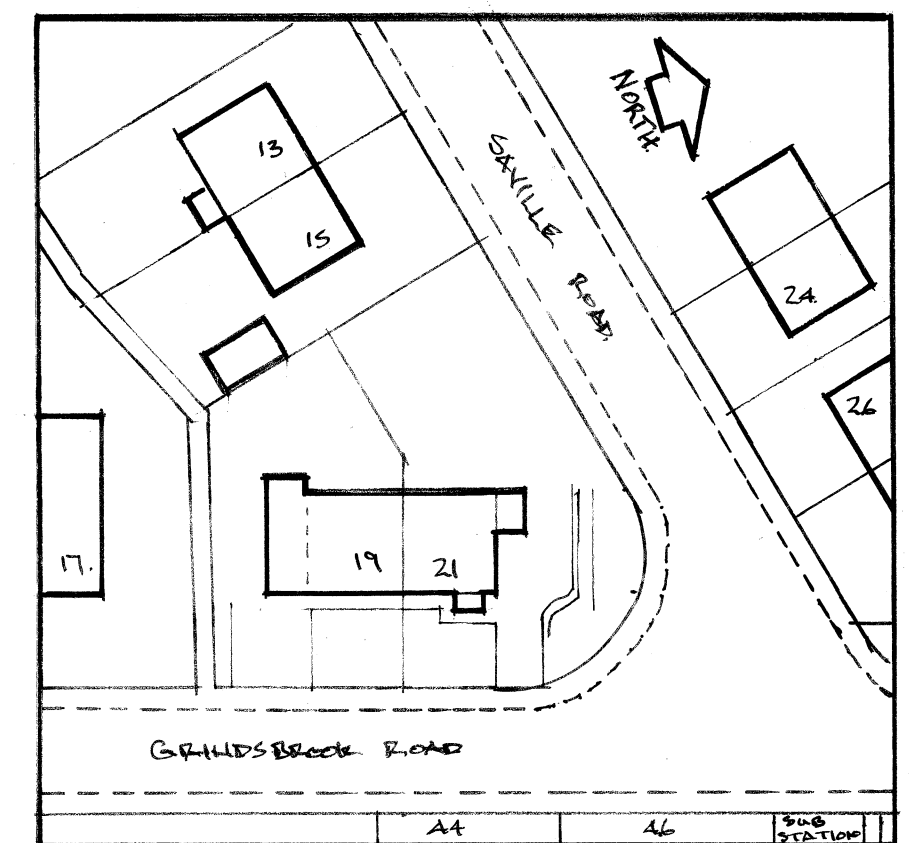

SITE PLAN 1:500



Architectural & Building Services

NEIL BUTTERWORTH

Tel:
Mobile: 07785 275483

89 Higher Ainsworth Road, Radcliffe,
Manchester, M26 4JJ.

Job Title PROPOSED TWO STOREY SIDE EXTENSION
& EXTENDED DRIVE/PAVEMENT CROSSING,
AT 21 GRINDSBROOK RD, RADCLIFFE

Drawing Title PLANS & ELEVATIONS (EXISTING)

Scale <u>1:100</u>	Date <u>JUNE 25</u>	Drawn by <u>N.B.</u>	Drawing No. <u>1</u>
-----------------------	------------------------	-------------------------	-------------------------

©copyright.