




EXISTING FRONT ELEVATION

REAR

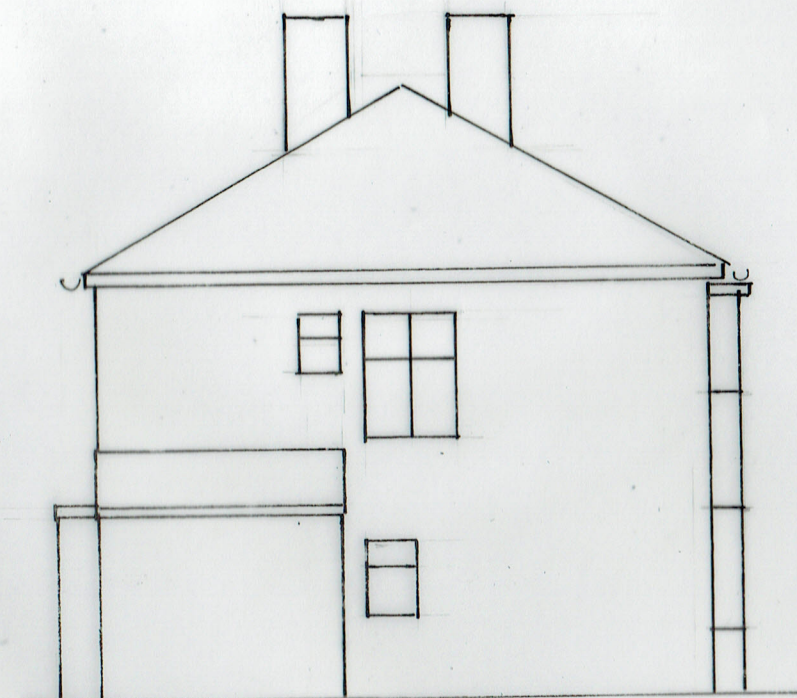


SIDE

SLATE ROOF


RED BRICKWORK

WHITE UPVC WINDOWS

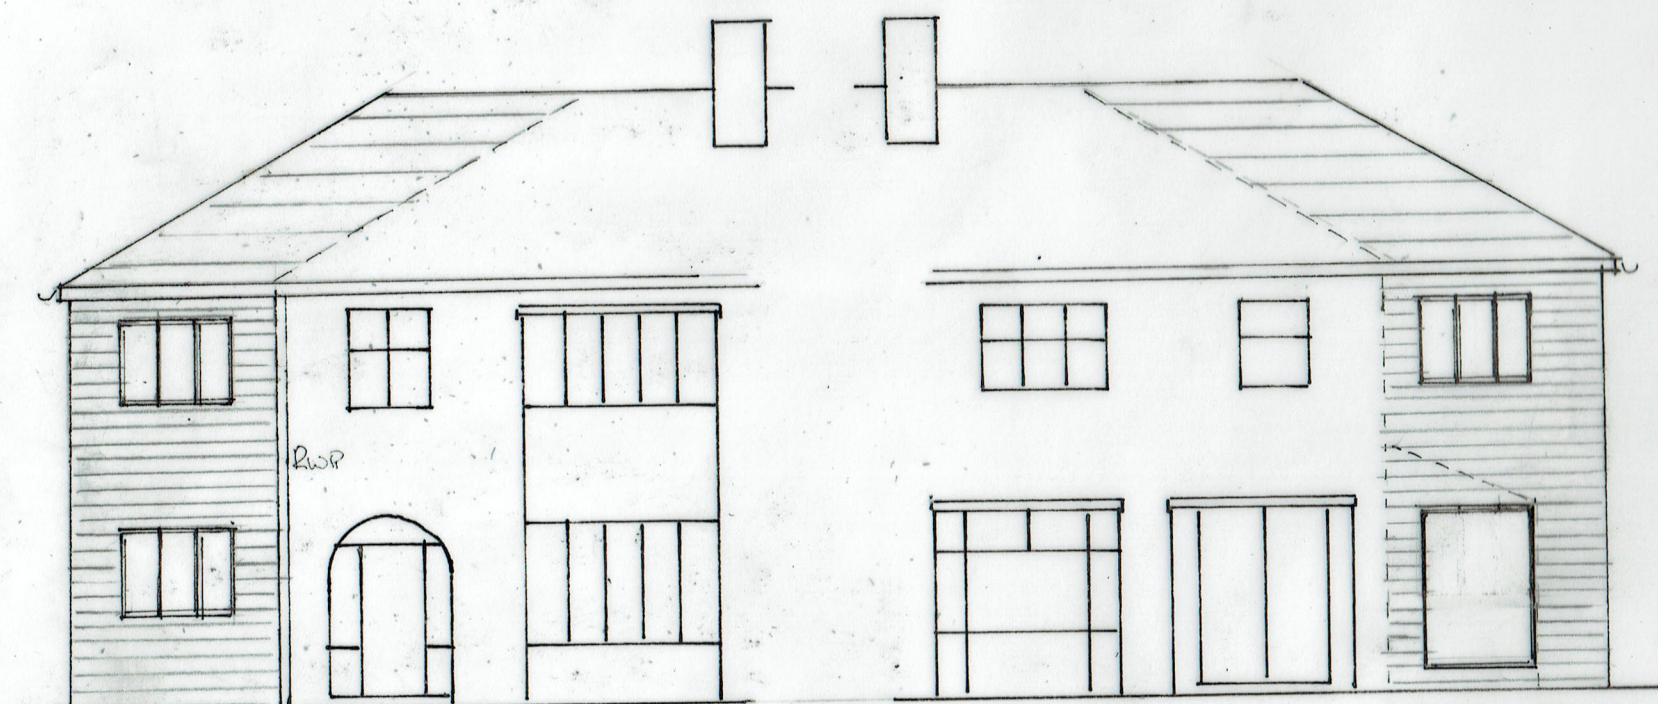

PROPOSED FRONT ELEVATION

REAR

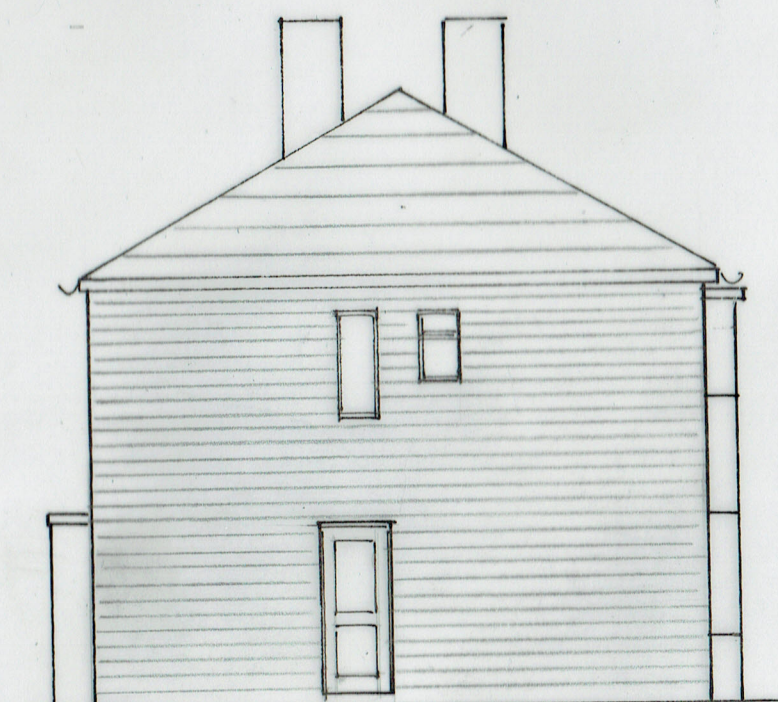


SIDE

SLATE ROOF

RED BRICKWORK
TO MATCH EXISTING

5 ELEVATIONS

 

SCALE 1:100 @ A3

10/09/2020

20/5/2005

TWO STOREY SIDE EXTENSION
89 SPRINGSIDE ROAD, BURY BL9 5JG