





1 Proposed Rear Elevation EE  
Scale: 1:200

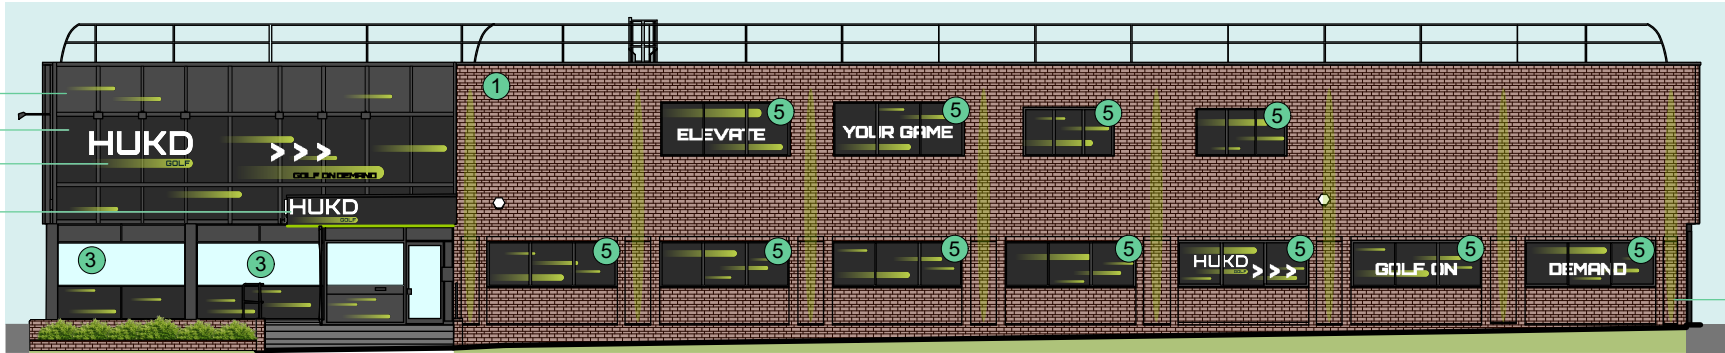


2 Proposed Front Elevation AA  
Scale: 1:200

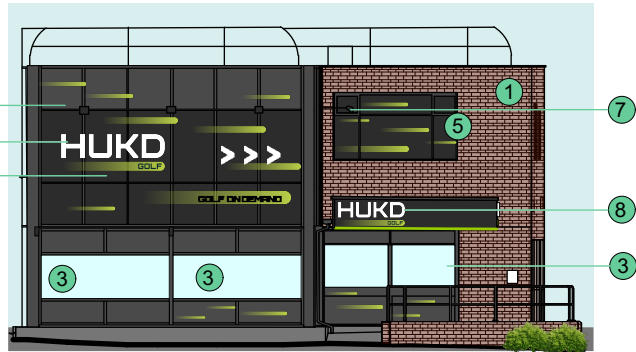


3 Proposed LHS Elevation BB  
Scale: 1:200



4 Proposed RHS Elevation CC  
Scale: 1:200

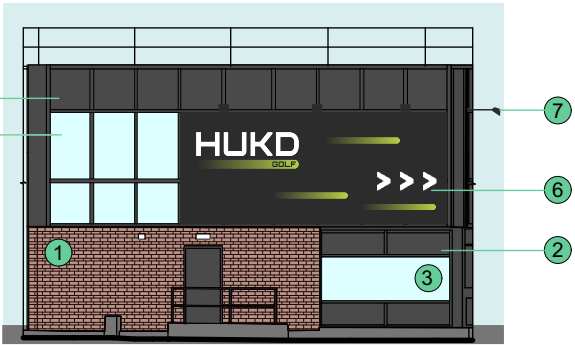

5 Proposed Rear Section DD  
Scale: 1:200

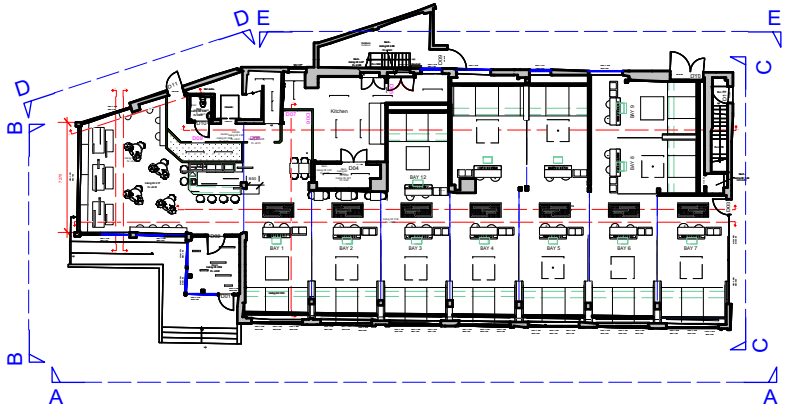

6 Proposed Plan View  
Scale: 1:500

| NOTES   |  | KEY                                                                                |  | PURPOSE OF DRAWING                                                                    |  | PROJECT                                             |  |
|---|--|------------------------------------------------------------------------------------|--|---------------------------------------------------------------------------------------|--|-----------------------------------------------------|--|
| 1. This drawing indicates elements of the proposed sites interior and fascia" design, (where applicable)", for approval and/or tender purposes only. The Contractor shall be responsible for all quantities, locations, positions and final details of all related construction information, furniture, fittings and equipment. The Contractor shall obtain final approval from the project manager/ design team on all such constructional and working information before the work commences. |  | 1. EXISTING BRICKWORK                                                              |  | <input type="checkbox"/> PRELIMINARY <input checked="" type="checkbox"/> CONSTRUCTION |  | HUKD_BURY                                           |  |
| 2. All indicative mechanical and electrical services are as shown on the consultant engineers' drawings and are described in the M&E Performance Specification. All construction information/drawings are to be read in conjunction with and coordinated with the principal M & E sub-contractors drawings and the consultant engineer's drawings and performance specification. Any anomalies are to be brought to the attention of the project manager/ design team before work commences.   |  | 2. EXISTING CLADDING TO BE REMOVED & REPLACED WITH NEW INSULATED CLADDING.         |  | <input type="checkbox"/> INFO - ONLY <input type="checkbox"/> PLANNING                |  | LOCATION HUKD, LINK HOUSE, 35 WALMERSLEY ROAD, BURY |  |
| 3. WINDOWS TO BE REPLACED WITH NEW DOUBLE GLAZING   |  | 3. WINDOWS TO BE REPLACED WITH NEW DOUBLE GLAZING                                  |  | <input type="checkbox"/> APPROVAL <input type="checkbox"/> BUILDING REGULATIONS       |  | TITLE PROPOSED EXTERIOR ELEVATIONS                  |  |
| 4. ONE WAY VISION FILM APPLICATION ON GLAZING   |  | 4. ONE WAY VISION FILM APPLICATION ON GLAZING                                      |  | <input type="checkbox"/> TENDER <input type="checkbox"/> RECORD DRAWING               |  | DWG NO VT289_01A REV A                              |  |
| 5. VINYL APPLICATION ON GLAZING   |  | 5. VINYL APPLICATION ON GLAZING                                                    |  | NEW WALL CONDENSER UNITS SHOWN ON ELEVATION                                           |  | SCALE 1:200 @ A3 DATE 19/07/22                      |  |
| 6. BILLBOARD ZONE - ROOF; INSTALL CAPPING AT WALL JUNCTION FOR STRUCTURAL SUPPORT.   |  | 6. BILLBOARD ZONE - ROOF; INSTALL CAPPING AT WALL JUNCTION FOR STRUCTURAL SUPPORT. |  |                                                                                       |  | DWG BY VRT CHECK BY -                               |  |
| 7. FLOOD LIGHTING   |  | 7. FLOOD LIGHTING                                                                  |  |                                                                                       |  |                                                     |  |
| 8. LED ILLUMINATED SIGN   |  | 8. LED ILLUMINATED SIGN                                                            |  |                                                                                       |  |                                                     |  |
| 9. NEW WALL MOUNTED UNITS TO REPLACE EXISTING UNITS   |  | 9. NEW WALL MOUNTED UNITS TO REPLACE EXISTING UNITS                                |  |                                                                                       |  |                                                     |  |