


The contractor must verify all dimensions on site before commencing any work. If this drawing exceeds the quantities taken in any way Northedge Architecture are to be informed before the work is initiated.

Do not scale off this drawing.
Drawings are based on Ordnance Survey - design and drawing content is subject to detailed Site Survey, Structural Survey, Site Investigations, Planning and Statutory Requirements and Approvals. This drawing is not to be reproduced without express permission of the architect. This drawing and all associated designs indicated remain the copyright of the architect.
Northedge Architecture Copyright.

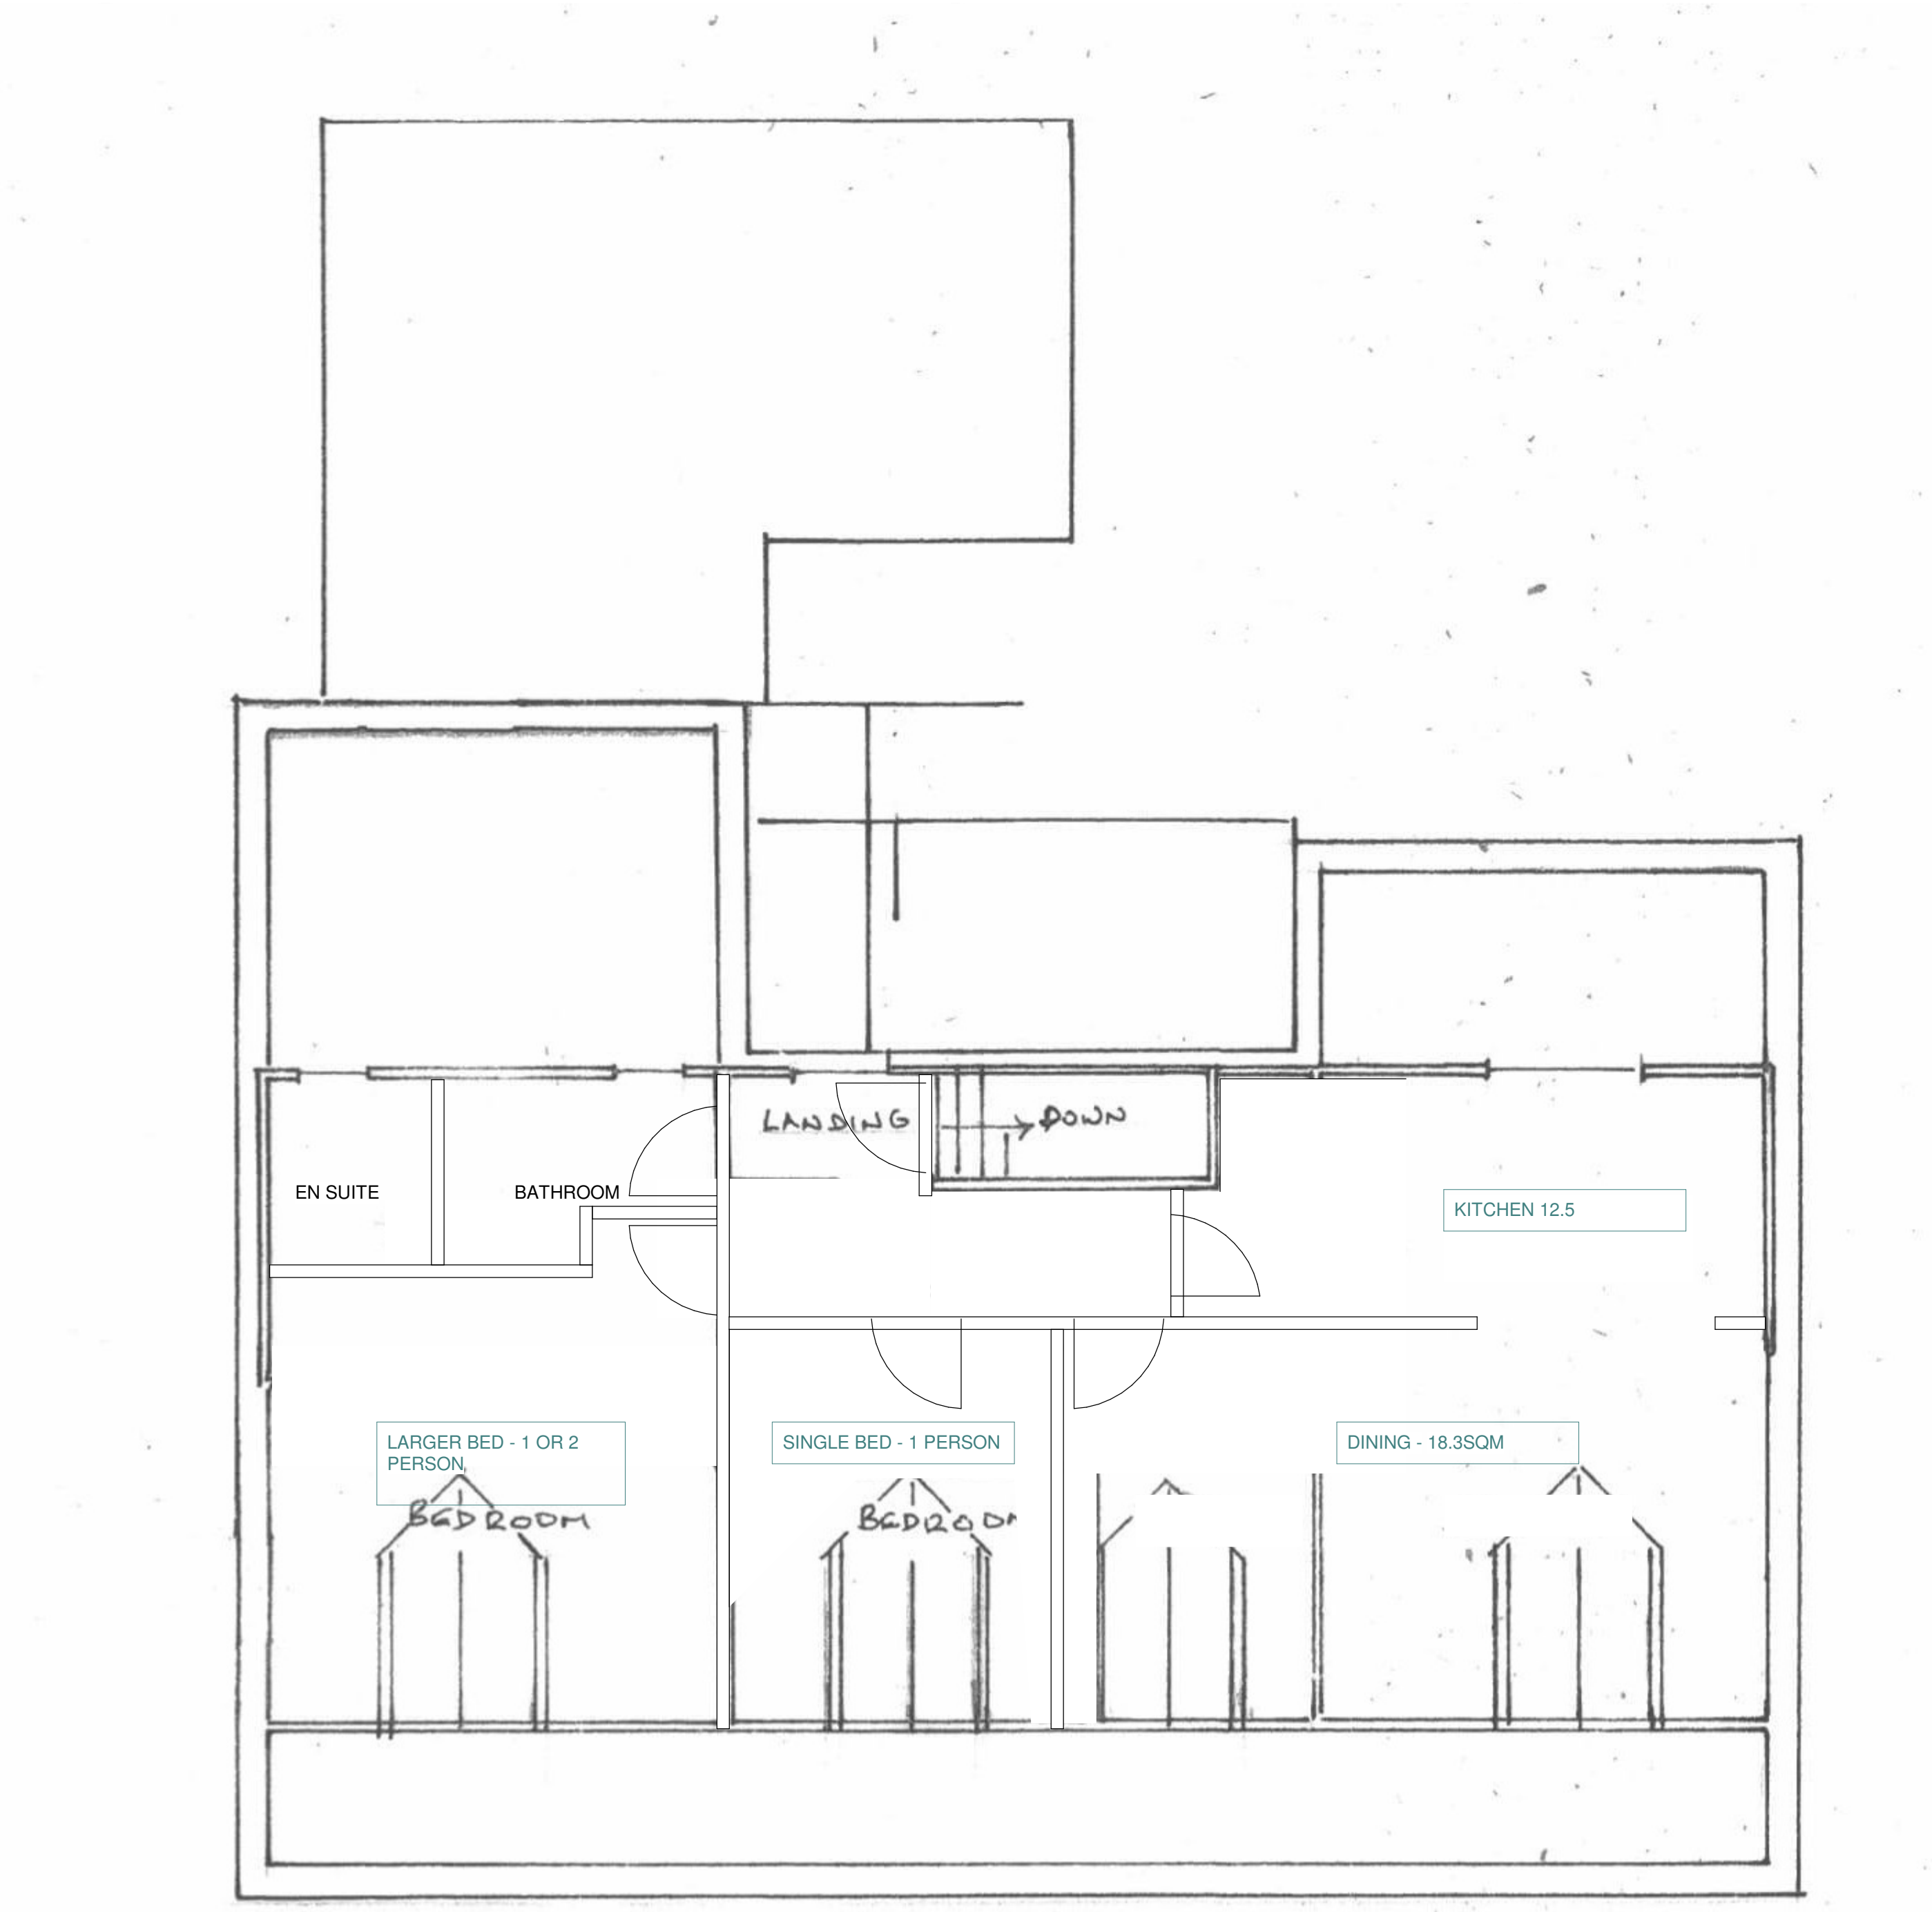


Second Floor
1 : 50


TOTAL AT SECOND
FLOOR PERSONS -
MAX 3

KITCHEN
10 PERSONS = 12.5SQM

DINING
10 PERSONS = 18.3SQM

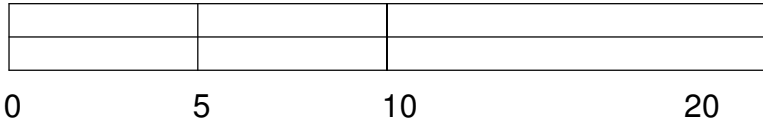

SCALE BAR 1:200

 

SCALE BAR 1:50

Rev:	Description:	Issue Date:
R1	Initial Issue	UA 18.08.22
R2	Updated	UA 11.11.22
R3	Updated	UA 01.12.22

Project:
6 Sandford Street,
Radcliffe

Drawing Title:
Proposed Second Floor Plan

Scale: 1 : 50@A1 Status: Concept

Drawing Number: 22-60-20-002 Revision: R3