


This drawing is the copyright Paddock Johnson Partnership Limited and may not be used without their prior written consent.
Written dimensions to be taken in preference to scaled dimensions.
Due to the inaccuracies of scanning, scanned images should not be scaled.

	REV:	DATE:	DESCRIPTION:	BY:
A	27.11.24		drawing updated to reflect client comments	OM
B	16.09.25		Status Updated to Planning	GR
C	20.11.25		Planning Status Issue	GR
D	11.12.25		Final comments added.	GR

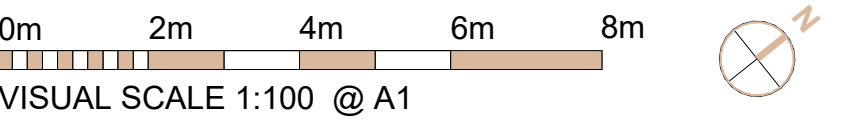

SOA		
Type	No.	Area
LG-LwrGround		
1B2P_54m2	4	54 m²
2B3P_64m2	2	64 m²
	6	
00Ground		
1B2P_54m2	11	54 m²
2B3P_64m2	3	64 m²
	14	
01First		
1B2P_54m2	12	54 m²
2B3P_64m2	4	64 m²
2B3P_67m2	1	67 m²
	17	
02Second		
1B2P_54m2	12	54 m²
2B3P_64m2	4	64 m²
2B3P_67m2	1	67 m²
	17	
03Third		
1B2P_54m2	3	54 m²
2B3P_64m2	2	64 m²
2B3P_67m2	1	67 m²
	6	
TOTAL	60	



CLIENT:

Westshield Ltd.

PROJECT:

Proposed Residential Development
Ashbourne Grove, Stand Golf Club,
Whitefield, M45 7NL

PADDOCK
JOHNSON

DRAWING NUMBER:
23036-PJA-AP-02-DR-A-2003-D

DRAWING TITLE:

Apartment - Second Floor Plan

STATUS:

PLANNING

SCALE: 1:100@A1 DATE: 07.11.24 BY: OM CHECKED: EG

Studio 2, The Lyceum,
Bath Street, Port Sunlight,
Merseyside, CH62 4UJ
0151 643 1234
admin@paddockjohnson.com
www.paddockjohnson.com
Paddock Johnson Partnership
limited. Registered in England
and Wales. No. 06684275