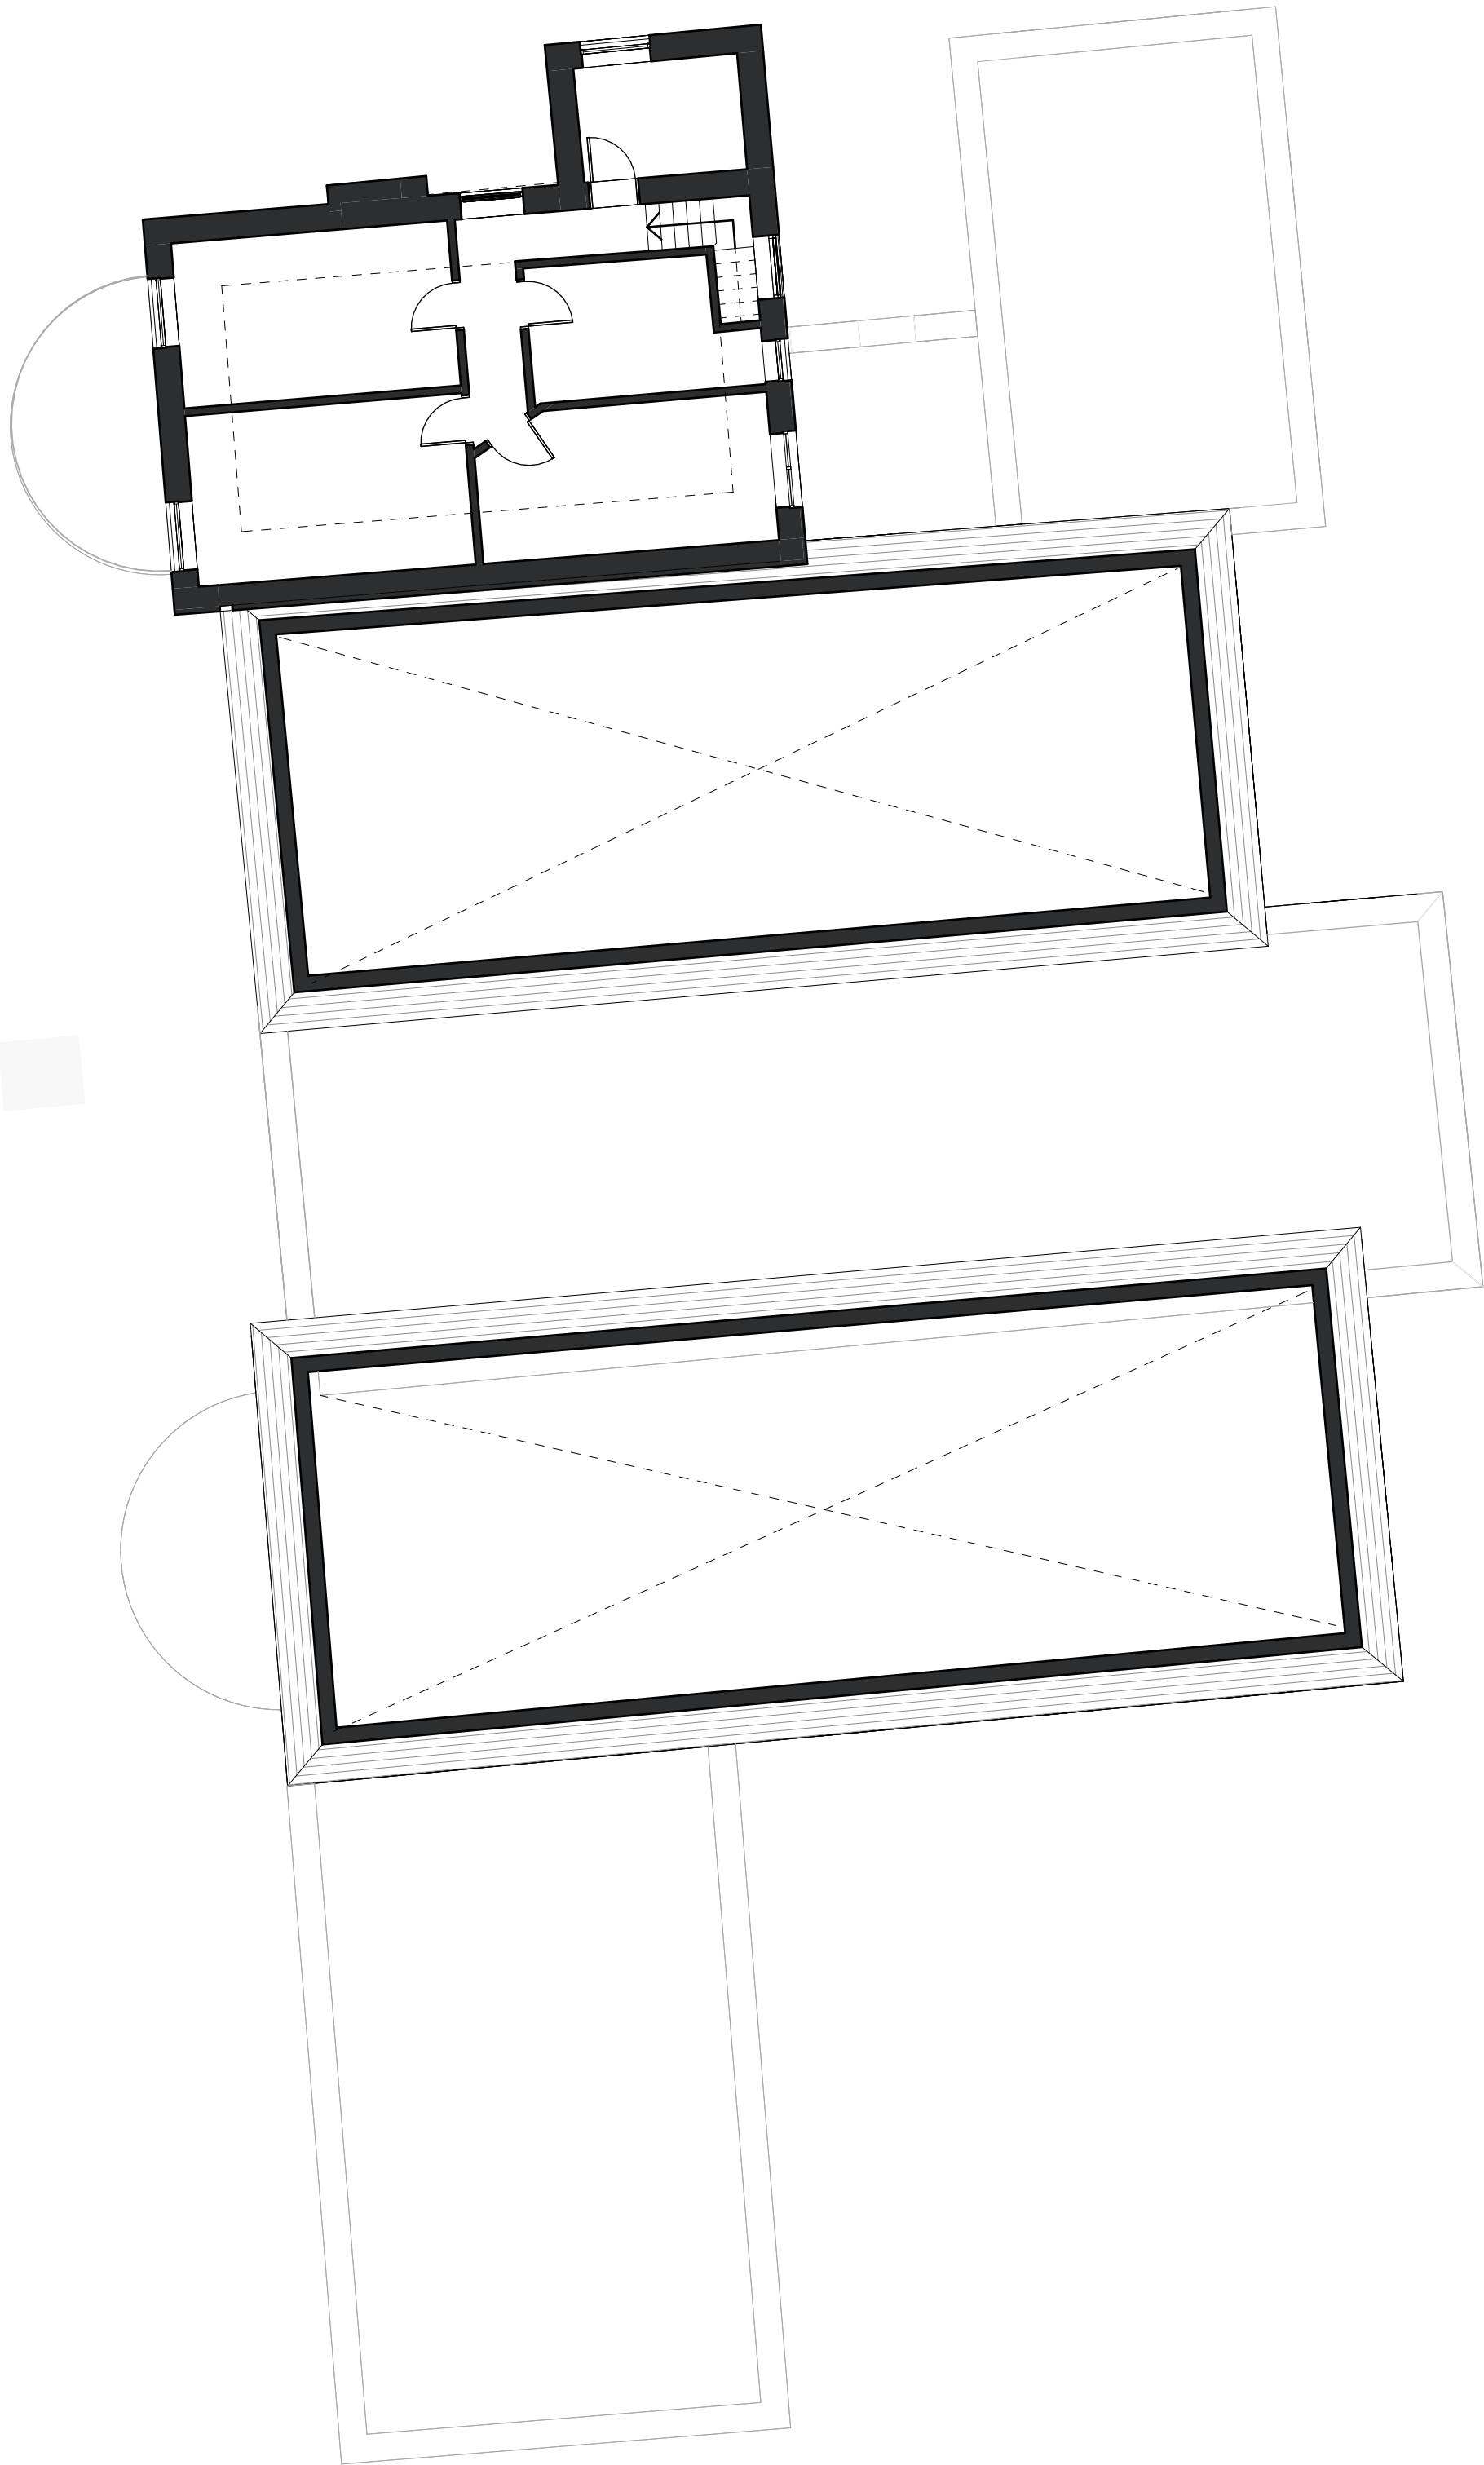


CLIENT:
Westshield

PROJECT:
Proposed Residential Development
Ashbourne Grove, Stand Golf Club ,
Whitefield, M45 7NL

DRAWING NUMBER:
23036-PJA-EX-01-DR-A-2002-A

DRAWING TITLE:
Existing Clubhouse First Floor Plan

STATUS:

PLANNING

SCALE:	DATE:	BY:	CHECKED:
1 : 100@A1	06/09/24	GR	EG



Studio 2, The Lyceum,
Bath Street, Port Sunlight,
Merseyside, CH62 4UJ
0151 643 1234
admin@paddockjohnson.com
www.paddockjohnson.com
Paddock Johnson Partnership
Limited. Registered in England
and Wales. No. 06684275