



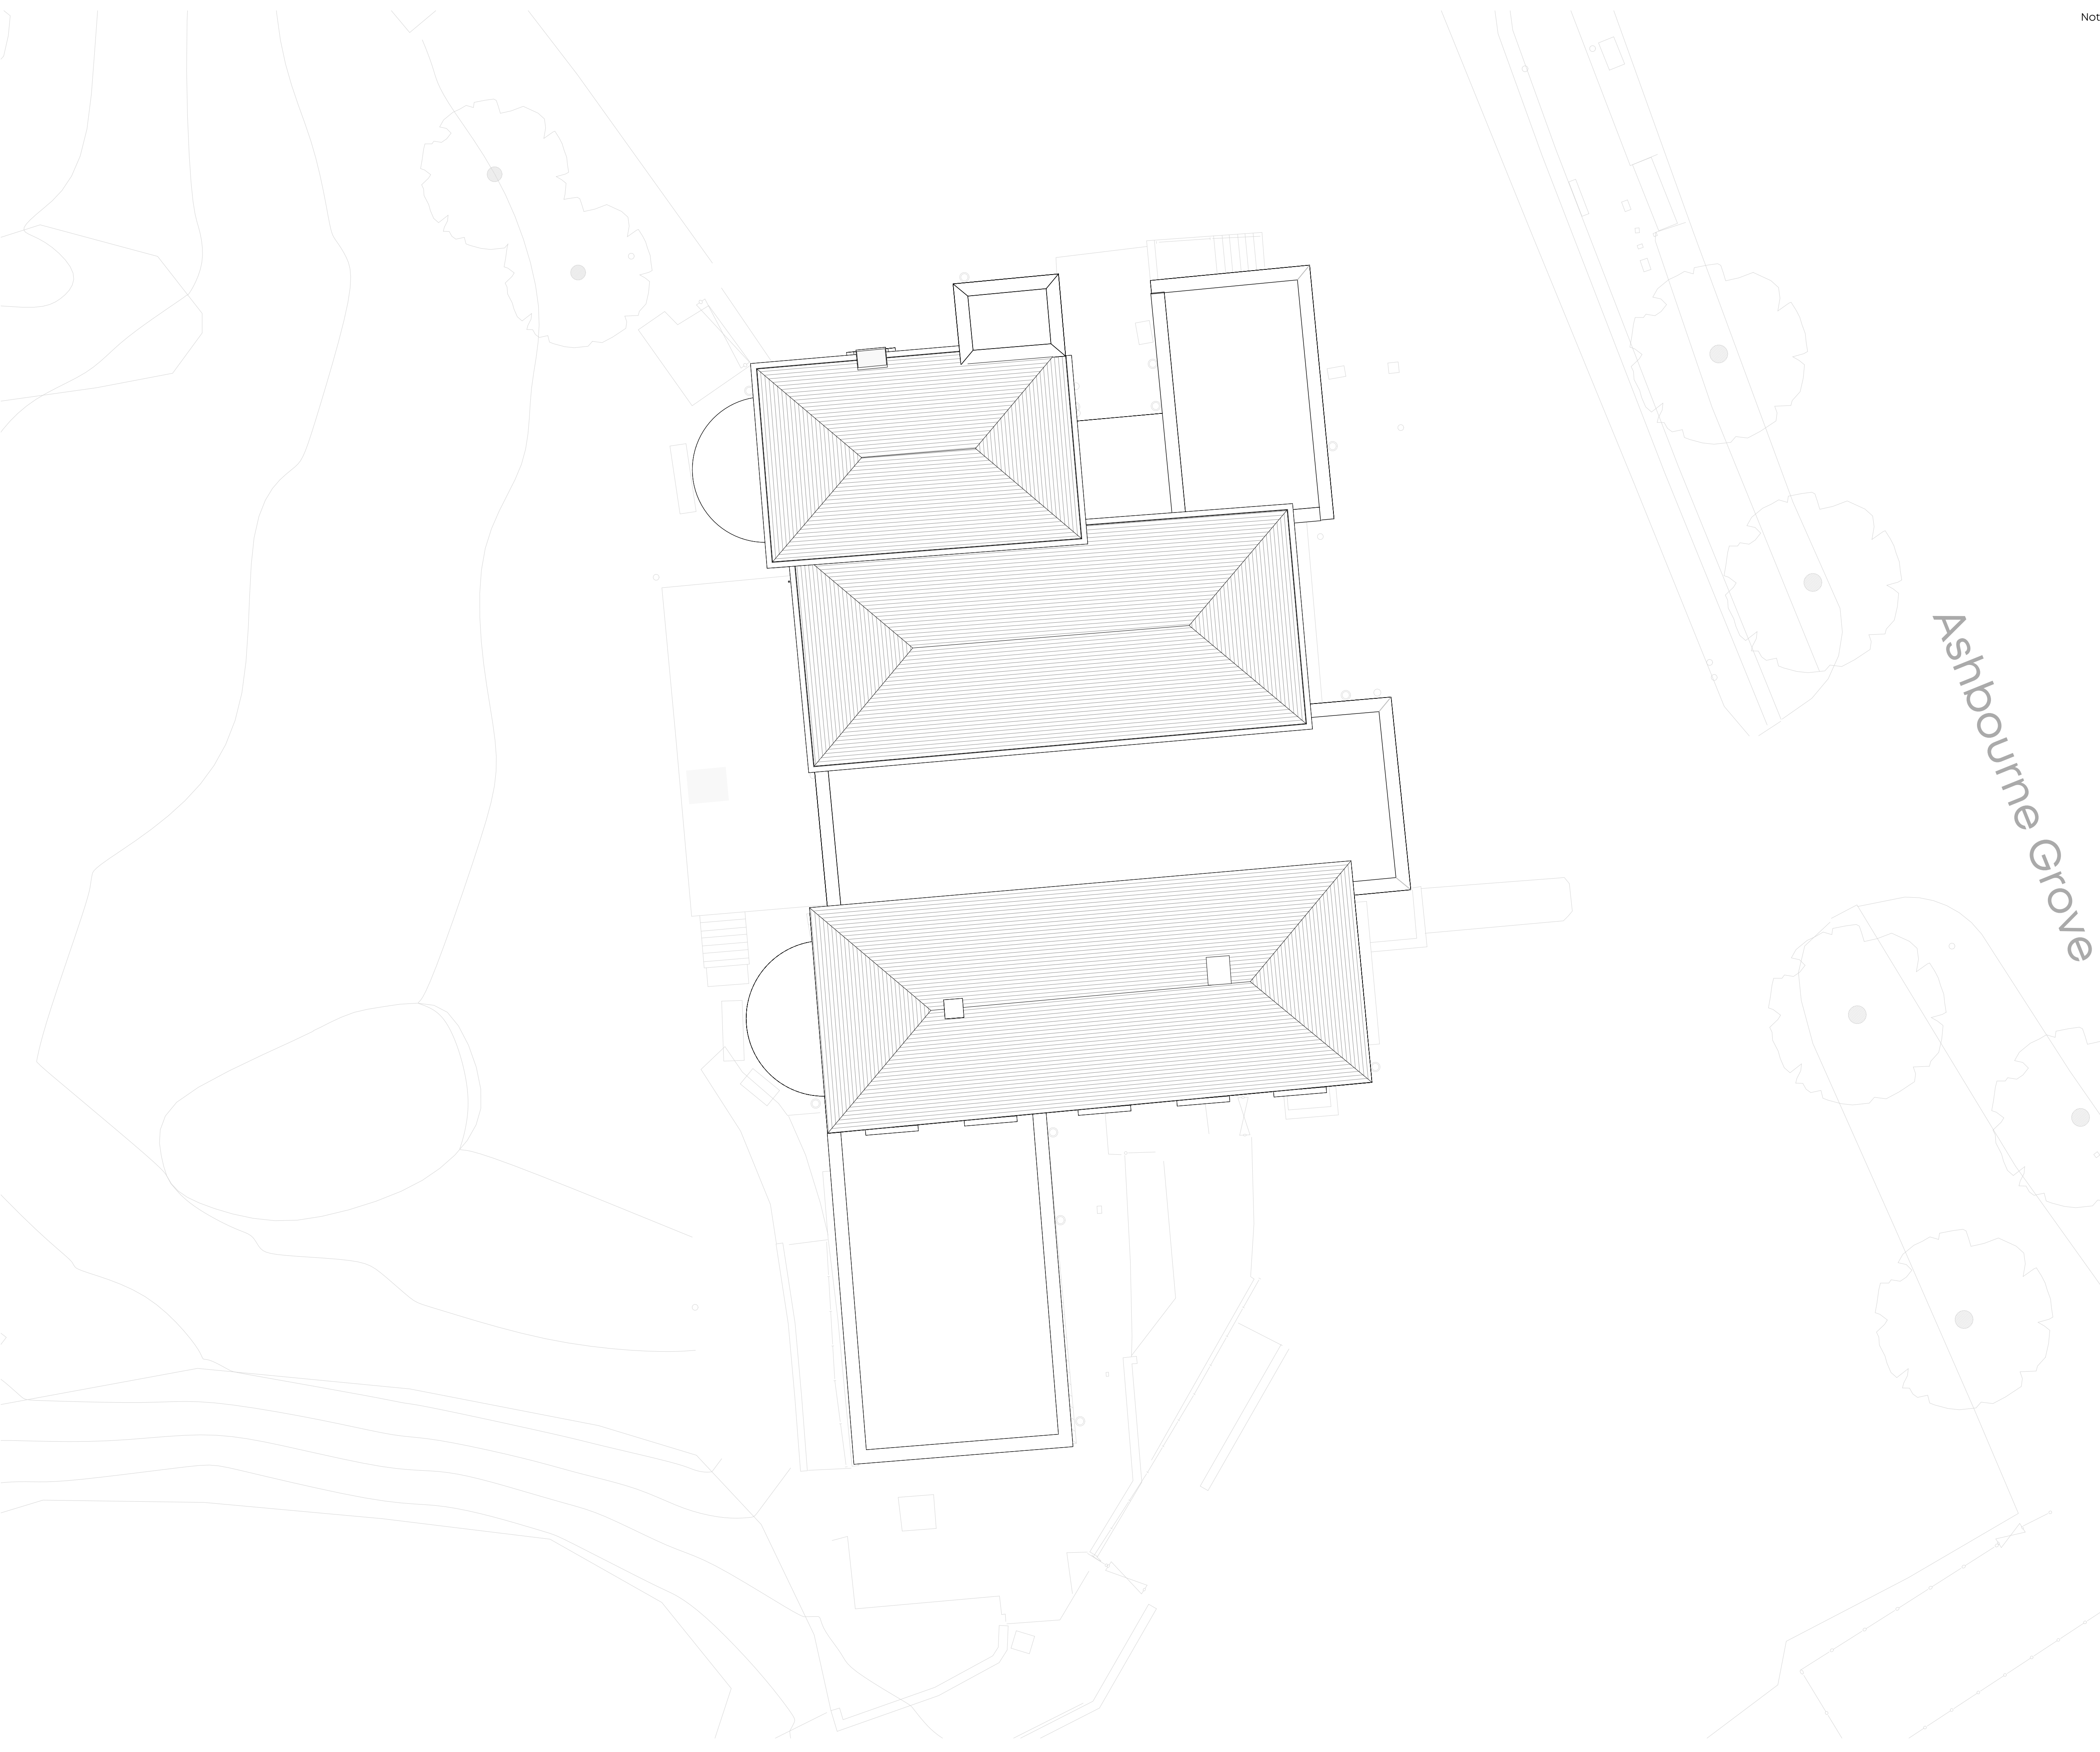

Notes:		This drawing is the copyright Paddock Johnson Partnership Limited and may not be used without their prior written consent. Written dimensions to be taken in preference to scaled dimensions. Due to the inaccuracies of scanning, scanned images should not be scaled.		
+	REV:	DATE:	DESCRIPTION:	BY:
	A	21.11.25	Status updated to Planning	CT

 

CLIENT:

Westshield

PROJECT:

Proposed Residential Development
Ashbourne Grove, Stand Golf Club ,
Whitefield, M45 7NL

DRAWING NUMBER:

23036-PJA-EX-RF-DR-A-2003-A

DRAWING TITLE:

Existing Clubhouse Roof Plan

STATUS:

PLANNING

SCALE:

1 : 100@A1

DATE:

06/09/24

BY:

GR

CHECKED:

EG

PADDOCK
JOHNSON

Studio 2, The Lyceum,
Bath Street, Port Sunlight,
Merseyside, CH62 4UJ
0151 643 1234
admin@paddockjohnson.com
www.paddockjohnson.com
Paddock Johnson Partnership
Limited. Registered in England
and Wales. No. 06684275