


Notes: This drawing is the copyright Paddock Johnson Partnership Limited and may not be used without their prior written consent. Written dimensions to be taken in preference to scaled dimensions. Due to the inaccuracies of scanning, scanned images should not be scaled.

+	REV:	DATE:	DESCRIPTION:	BY:
	A	20.02.25	Drawing amended following client comments	OM
	B	02.09.25	Status Updated to Planning	BG
	C	21.11.25	Planning status issue	CT

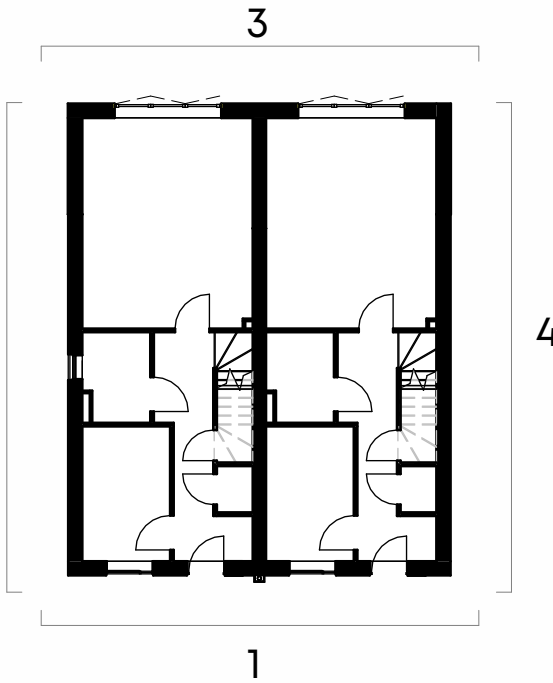


5 A1 Key Plan
Scale: 1:200

Notes:

Please refer to site plan [drawing ref: 23036-PJA-01-XX-DR-A-1200 for plot locations and further information.

Planning Materials:

Graphical representation of materials is indicative, please refer to D&A statement for details.

 

VISUAL SCALE 1:100 @ A3

CLIENT:
Westshield Ltd.

PROJECT:
Proposed Residential Development
Ashbourne Grove, Stand Golf Club, Whitefield

DRAWING TITLE:
Block A1 - Elevations - 2B4P - 93m2 - Plots 20-21

DRAWING NUMBER:
23036-PJA-A1-ZZ-DR-A-2200-C

SCALE:
As indicated@A3

DATE:
19.02.25

STATUS:
PLANNING

BY:
OM

CHECKED:
SH

\\pjpg01\CubeFiles\Generated Docs\2456\Drawings\PJA-A1-ZZ-M3-A-9000\23036-PJA-A1-ZZ-M3-A-9000-B.rvt

PADDOCK
JOHNSON

Studio 2, The Lyceum,
Bath Street, Port Sunlight,
Merseyside, CH62 4UJ
0151 643 1234
admin@paddockjohnson.com
www.paddockjohnson.com
Paddock Johnson Partnership
Limited. Registered in England
and Wales. No. 06684275