


Notes: This drawing is the copyright Paddock Johnson Partnership Limited and may not be used without their prior written consent. Written dimensions to be taken in preference to scaled dimensions. Due to the inaccuracies of scanning, scanned images should not be scaled.

+	REV:	DATE:	DESCRIPTION:	BY:
	A	19.02.25	Drawing amended following client review	OM
	B	20.02.25	Drawing updated following client comments	OM
	C	24.02.25	Drawing graphics updated	OM
	D	15.08.25	Status updated to Planning	BG
	E	21.11.25	Planning Status Issue	CT




1 Front Elevation
Scale: 1 : 100

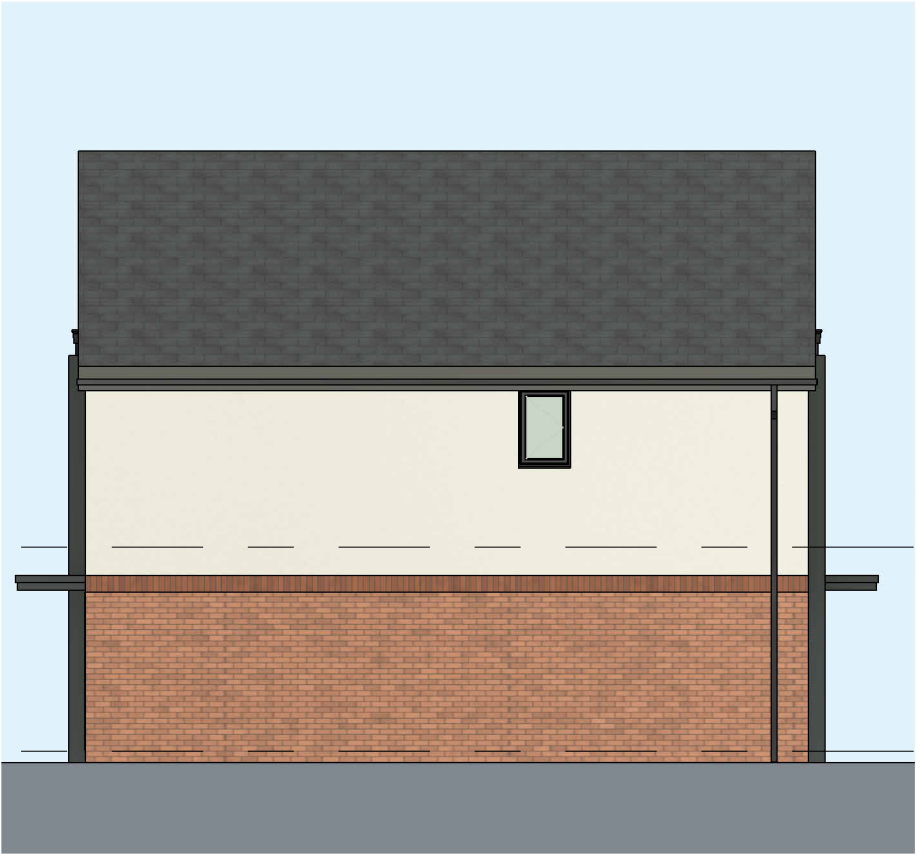


2 Side Elevation 1
Scale: 1 : 100



3 Rear Elevation
Scale: 1 : 100

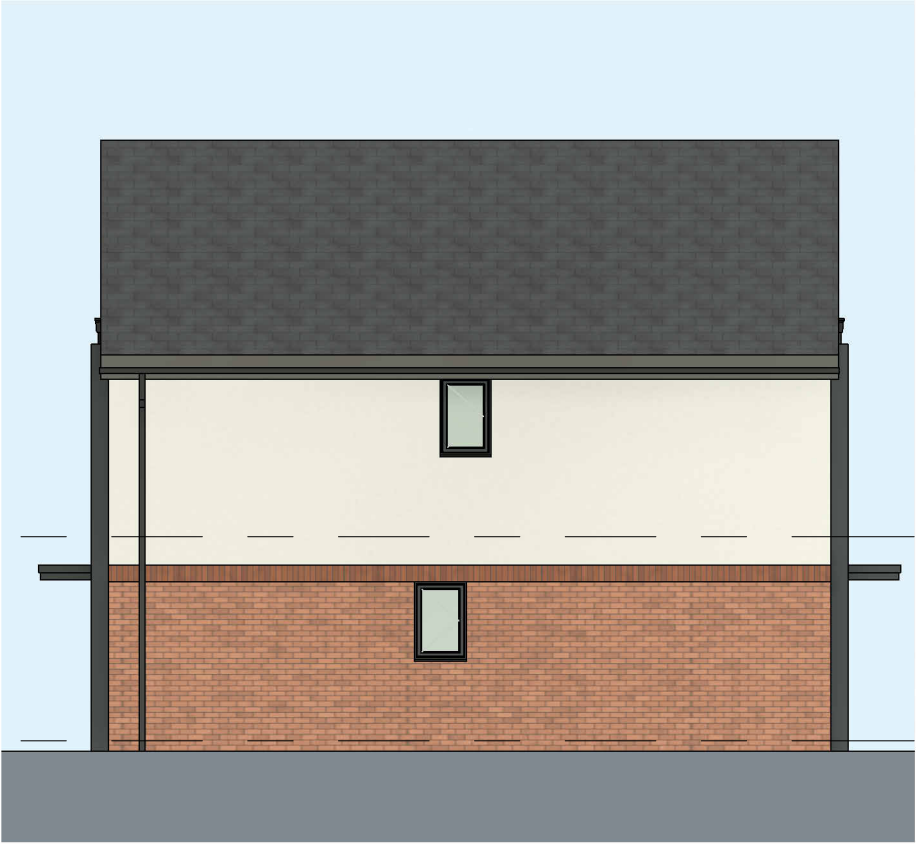

4 Side Elevation 2
Scale: 1 : 100

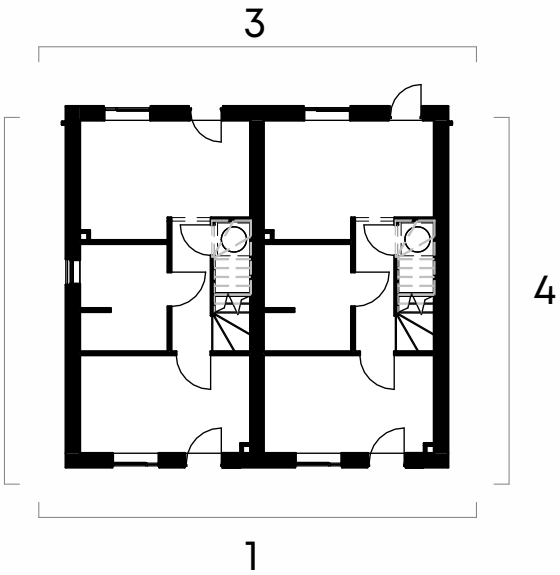


5 A4 Key Plan
Scale: 1 : 200

Notes:

Please refer to site plan drawing ref: 23036-PJA-01-XX-DR-A-1200 for further information including house types schedule, location of plot numbers, and accessibility notes.

Planning Materials:

Graphical representation of materials is indicative, please refer to D&A statement for details.

 

VISUAL SCALE 1:100 @ A3

CLIENT:	PROJECT:
Westshield Ltd.	Proposed Residential Development Ashbourne Grove, Stand Golf Club, Whitefield

DRAWING TITLE:
Block A4 - Elevations - 2B4P - 79m2 - Plots 9-10

DRAWING NUMBER:	SCALE:	DATE:
23036-PJA-A4-ZZ-DR-A-2200-E	As indicated@A3	29.11.24
STATUS:	BY:	CHECKED:
PLANNING	CT	EG

\\pjdco1\CubeFiles\Generated Docs\2456\Drawings\PJA-A4-ZZ-M3-A-9000\23036-PJA-A4-ZZ-M3-A-9000-B.rvt

PADDOCK
JOHNSON

Studio 2, The Lyceum,
Bath Street, Port Sunlight,
Merseyside, CH62 4UJ
0151 643 1234
admin@paddockjohnson.com
www.paddockjohnson.com
Paddock Johnson Partnership
Limited. Registered in England
and Wales. No. 06684275