



Notes: This drawing is the copyright Paddock Johnson Partnership Limited and may not be used without their prior written consent. Written dimensions to be taken in preference to scaled dimensions. Due to the inaccuracies of scanning, scanned images should not be scaled.


REV:	DATE:	DESCRIPTION:	BY:
A	24.02.25	Plot handed	OM
B	15.08.25	Status updated to Planning	GR
C	21.11.25	Planning status issue	CT

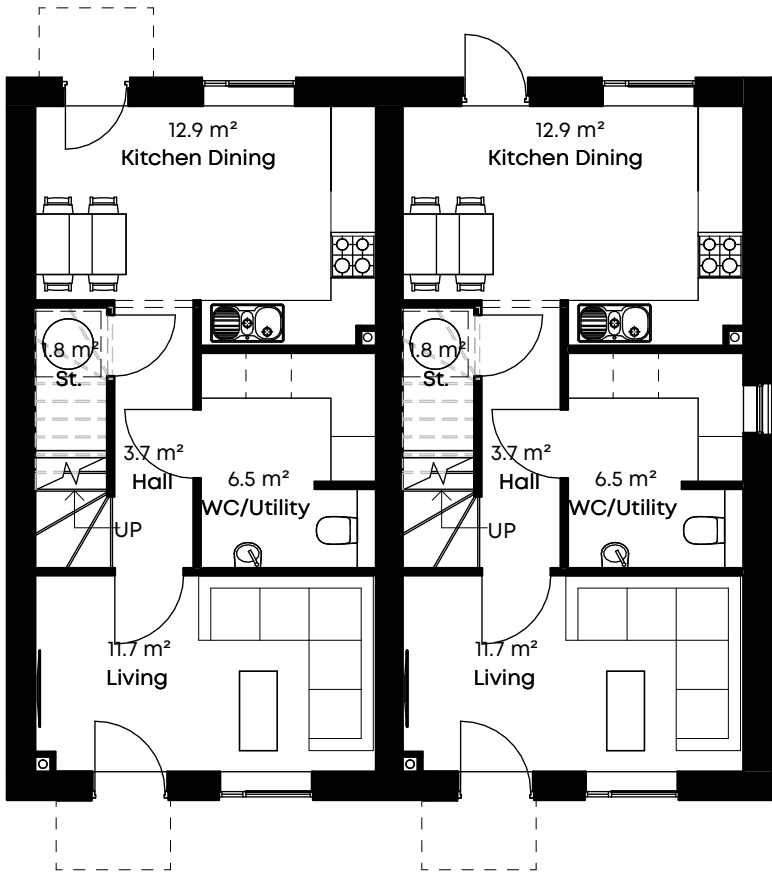

1 Ground Floor
Scale: 1:100

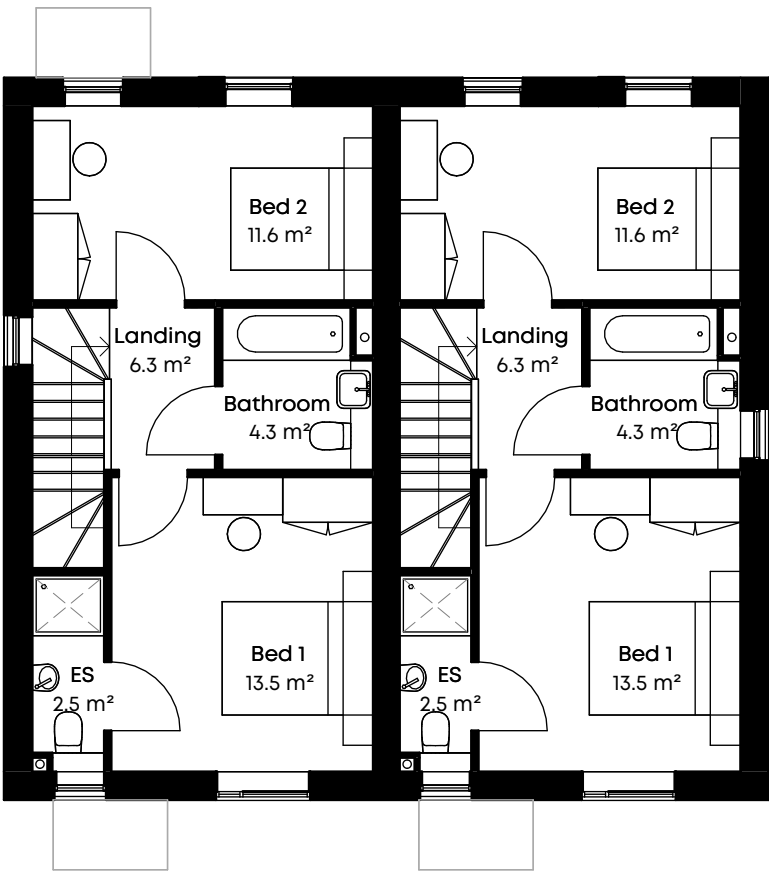

2 First Floor
Scale: 1:100

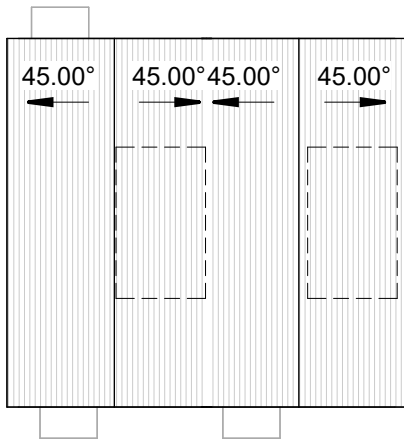


3 A5 Roof Plan
Scale: 1:200

Notes:

Please refer to site plan [drawing ref: 23036-PJA-01-XX-DR-A-1200 for further information including house types schedule, location of plot numbers, and accessibility notes.

PV shown indicatively. Location and amount of PV to be designed by SAP consultant during developed design stage to ensure compliance with ADBR Part L'

 

VISUAL SCALE 1:100 @ A3

CLIENT:
Westshield Ltd.

PROJECT:
Proposed Residential Development
Ashbourne Grove, Stand Golf Club, Whitefield

DRAWING TITLE:
Block A5 - Floor Plans - 2B4P - 79m2 - Plots 16-17

DRAWING NUMBER:
23036-PJA-A5-ZZ-DR-A-2000-C

SCALE:
As indicated@A3

DATE:
29/11/24

STATUS:
PLANNING

BY:
CT

CHECKED:
EG

Studio 2, The Lyceum,
Bath Street, Port Sunlight,
Merseyside, CH62 4UJ
0151 643 1234
admin@paddockjohnson.com
www.paddockjohnson.com
Paddock Johnson Partnership Limited. Registered in England and Wales. No. 06684275