




1 Front Elevation  
Scale: 1 : 100

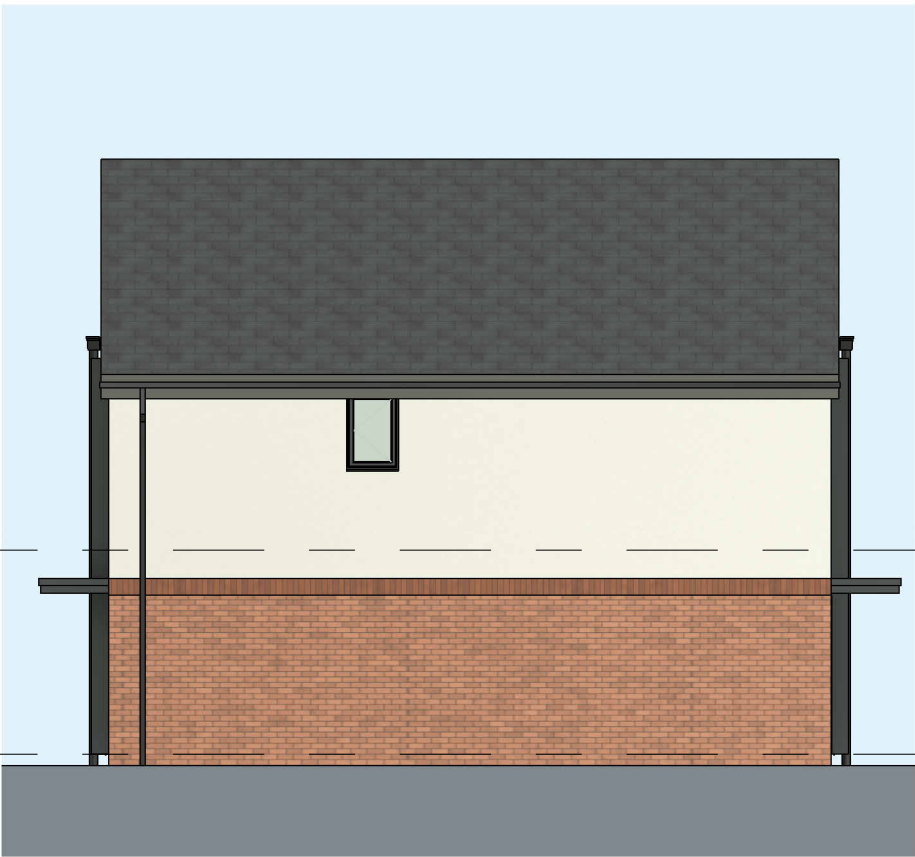

2 Side Elevation 1  
Scale: 1 : 100




3 Rear Elevation  
Scale: 1 : 100



4 Side Elevation 2  
Scale: 1 : 100

Notes: This drawing is the copyright Paddock Johnson Partnership Limited and may not be used without their prior written consent.  
Written dimensions to be taken in preference to scaled dimensions.  
Due to the inaccuracies of scanning, scanned images should not be scaled.

| REV: | DATE:    | DESCRIPTION:               | BY: |
|------|----------|----------------------------|-----|
| A    | 24.02.25 | Plot handed                | OM  |
| B    | 15.08.25 | Status updated to Planning | GR  |
| C    | 21.11.25 | Planning status issue      | CT  |

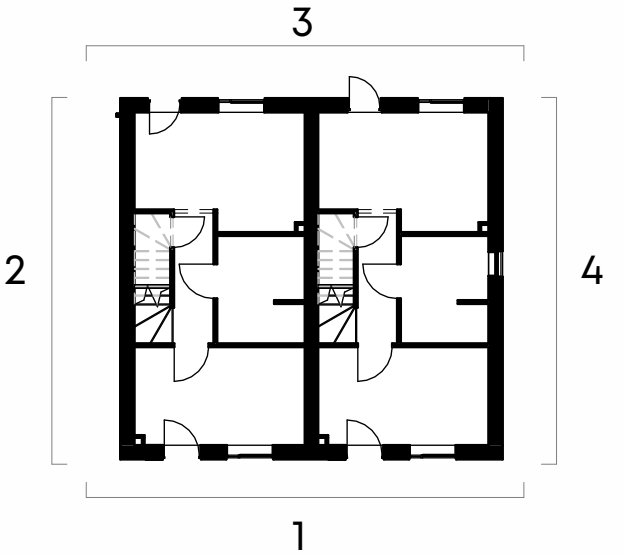


5 Ground Floor Key Plan  
Scale: 1 : 200

Notes:

Please refer to site plan [drawing ref: 23036-PJA-01-XX-DR-A-1200 for further information including house types schedule, location of plot numbers, and accessibility notes.

Planning Materials:

Graphical representation of materials is indicative, please refer to D&A statement for details.

 

VISUAL SCALE 1:100 @ A3

|                 |                                                                                        |                                                      |                                    |                    |          |   |
|-----------------|----------------------------------------------------------------------------------------|------------------------------------------------------|------------------------------------|--------------------|----------|---|
| CLIENT:         | PROJECT:                                                                               | DRAWING TITLE:                                       | DRAWING NUMBER:                    | SCALE:             | DATE:    | <div><div>PADDOCKJOHNSON</div><div>Studio 2, The Lyceum,<br/>Bath Street, Port Sunlight,<br/>Merseyside, CH62 4UJ<br/>0151 643 1234<br/>admin@paddockjohnson.com<br/>www.paddockjohnson.com<br/>Paddock Johnson Partnership<br/>Limited. Registered in England<br/>and Wales. No. 06684275</div></div> |
| Westshield Ltd. | Proposed Residential<br>Development<br>Ashbourne Grove, Stand Golf<br>Club, Whitefield | Block A5 - Elevations - 2B4P - 79m2 - Plots<br>16-17 | <b>23036-PJA-A5-ZZ-DR-A-2200-C</b> | As<br>indicated@A3 | 29.11.24 |   |
|                 |                                                                                        |                                                      | STATUS:                            | BY:                | CHECKED: |   |
|                 |                                                                                        |                                                      | <b>PLANNING</b>                    | CT                 | EG       |   |