
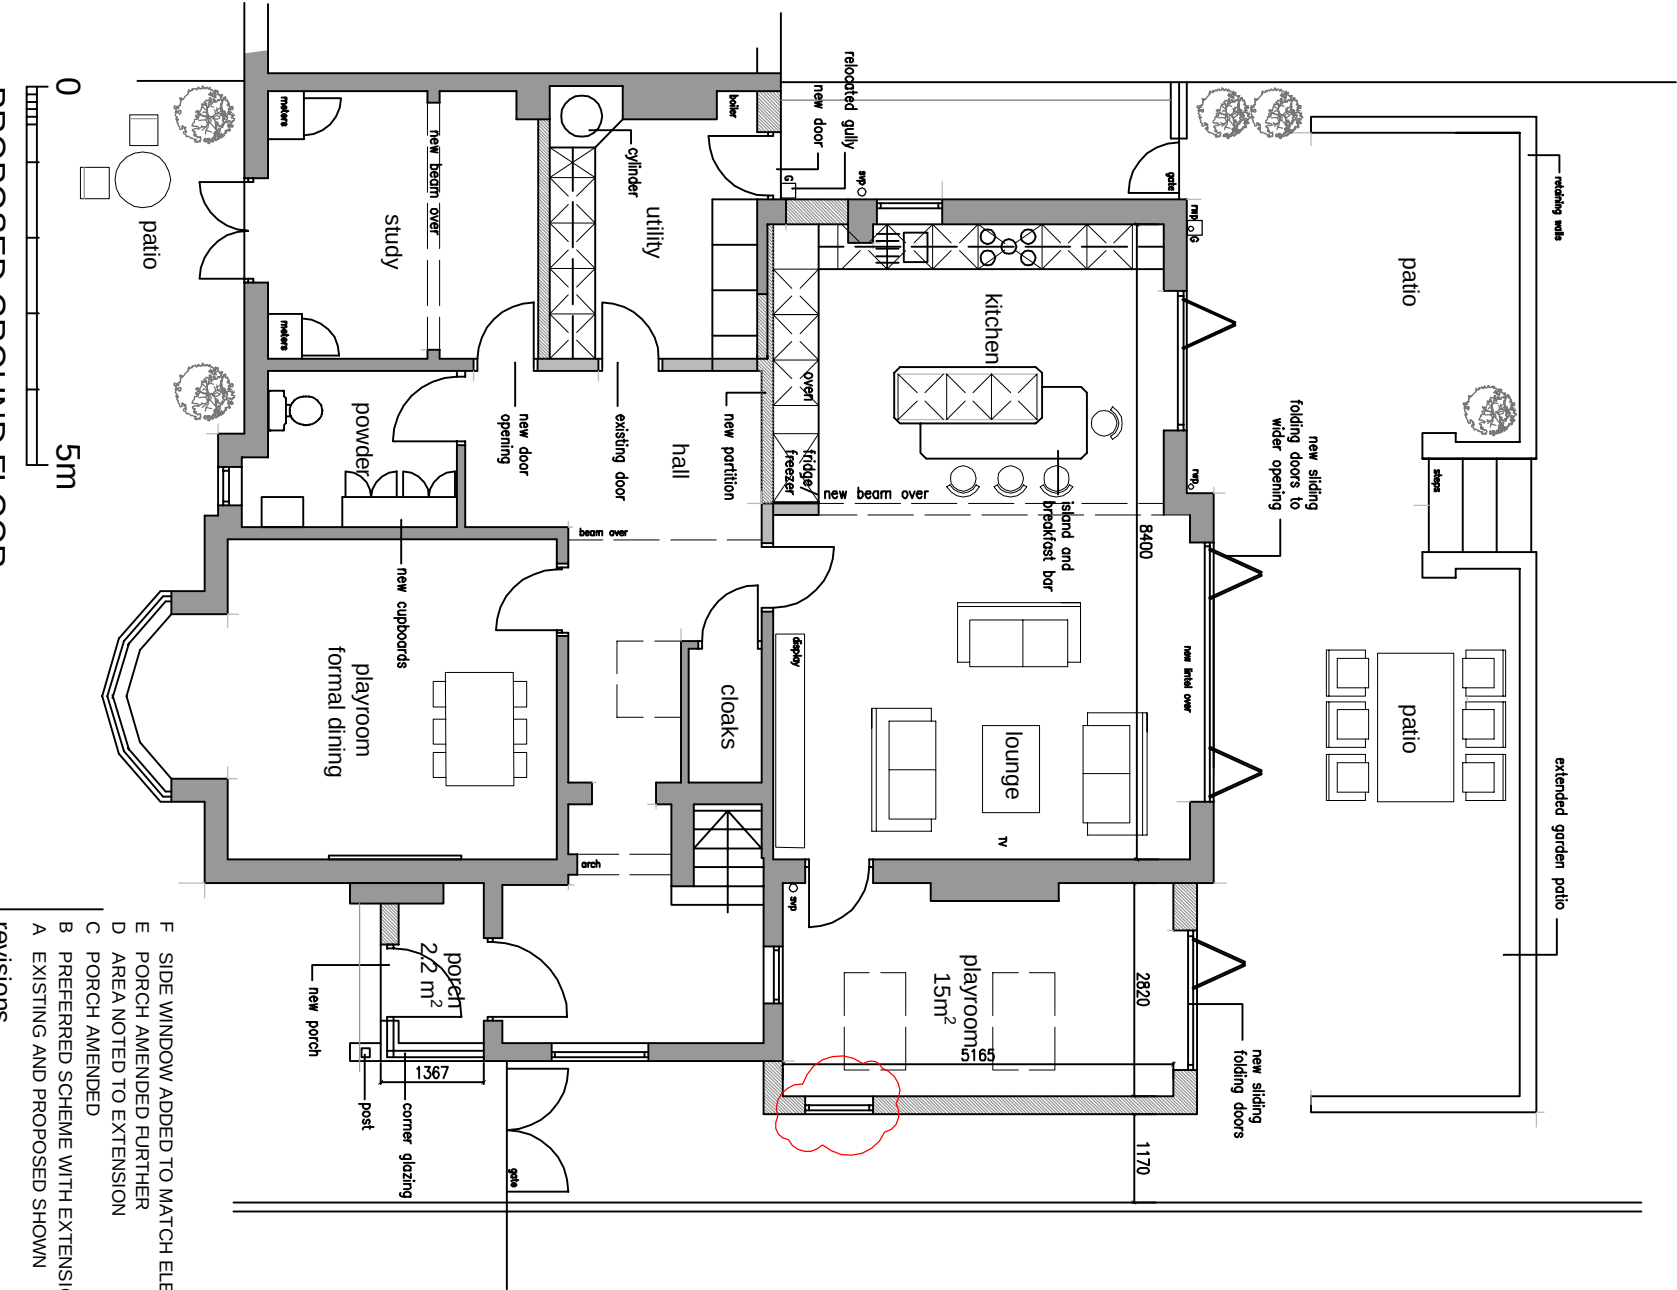


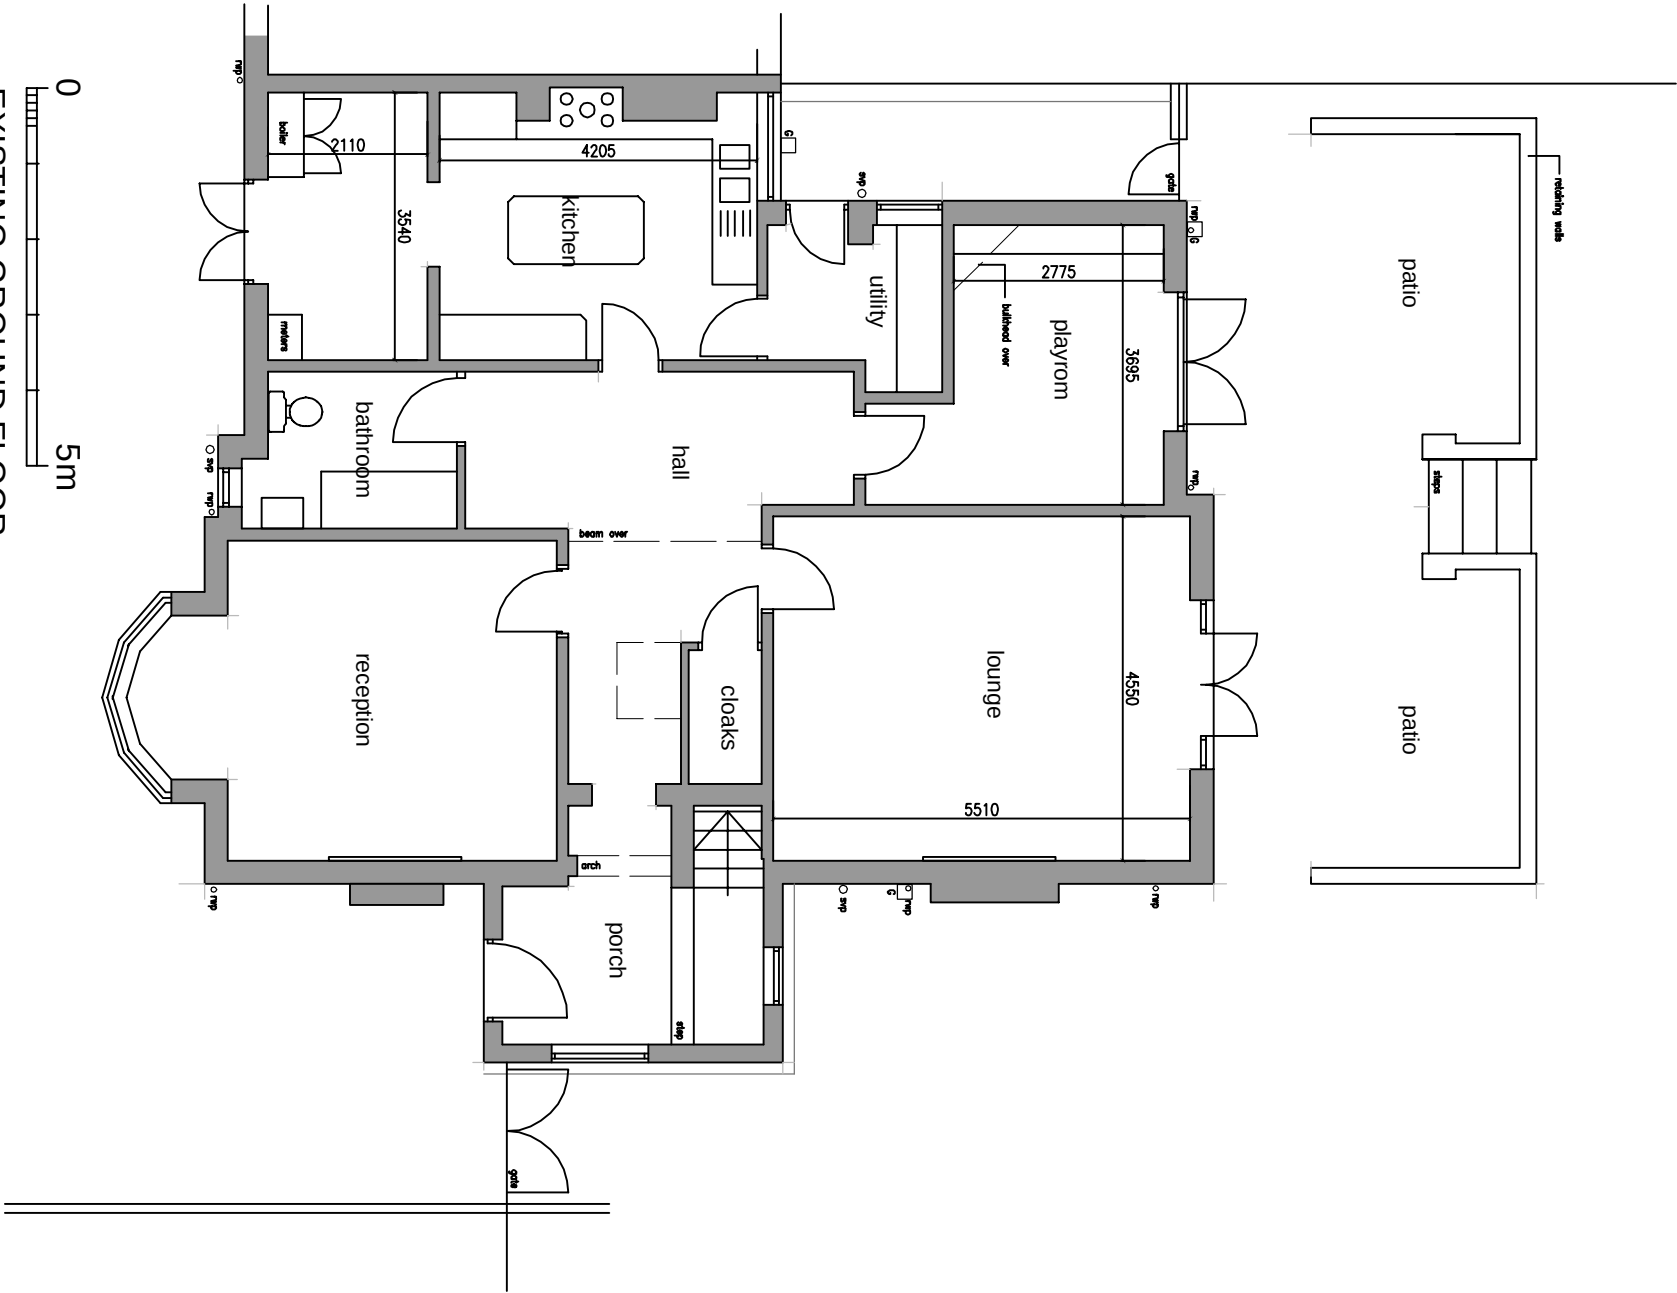

- F SIDE WINDOW ADDED TO MATCH ELEVATIONS
E PORCH AMENDED FURTHER
D AREA NOTED TO EXTENSION
C PORCH AMENDED
B PREFERRED SCHEME WITH EXTENSION
A EXISTING AND PROPOSED SHOWN

- 14.02.23
06.12.22
26.11.22
12.11.22
18.09.22
16.06.22

revisions

ground floor plans
westholme
st annes road prestwich

date: december 2019 scale 1:100 @a3

status: preliminary dwg. d418/03 rev F

DO NOT SCALE – IF DIMENSIONS ARE NOT GIVEN PLEASE ASK

architectural designworks limited

BUILDINGS	SPACES	PLACES
-----------	--------	--------

designworks